
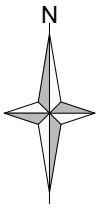



Inset A - Showing HGV egress

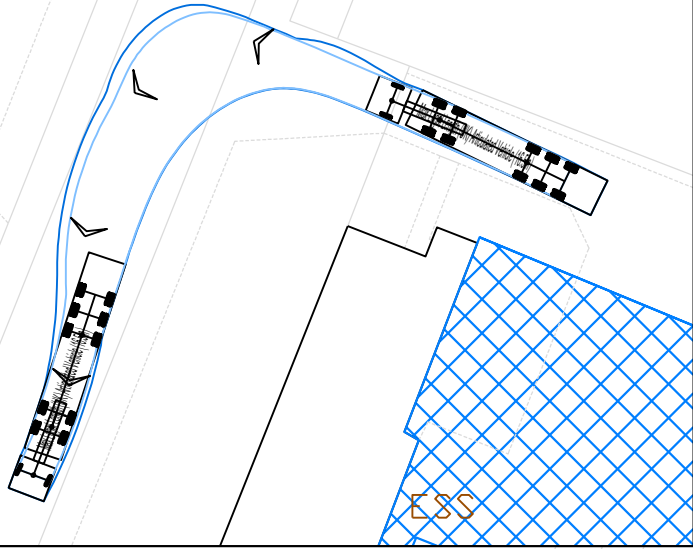

Notes:

1. Based on Logistics Plan provided by Metro Deconstruction Services Ltd

Legend:

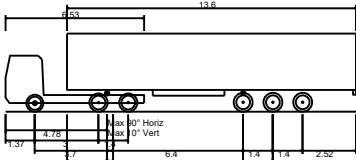

Max Legal Length (UK) Articulated Vehicle (16.5m)
Overall Length 16.500m
Overall Width 2.550m
Overall Body Height 3.681m
Min Body Ground Clearance 0.411m
Max Track Width 2.500m
Lock to lock time 6.00s
Kerb to Kerb Turning Radius 6.530m

Rev	Amendments	Date	By	Chk	Auth
-----	------------	------	----	-----	------



www.slrconsulting.com

Drawing Status & Suitability Code

Client

Project
Downley Road, Havant

Drawing Title
Swept Path Analysis
Construction Logistics
16.5m Articulated Vehicle

Scale 1:500	@ A3	SLR Project No. 425.065366.00001
----------------	------	-------------------------------------

Designed JH	Drawn JH	Checked TF	Authorised SE
----------------	-------------	---------------	------------------


Date 13.09.2024	Date 13.09.2024	Date 13.09.2024	Date 13.09.2024
--------------------	--------------------	--------------------	--------------------

Drawing Number
425.065366.00001_AT_B01

Rev.

DOWNLEY ROAD

Designated area for loading, unloading and storage of plant and materials

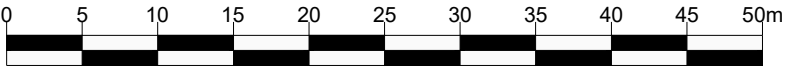

Scale 1:500