




**1 East Elevation**  
1 : 100

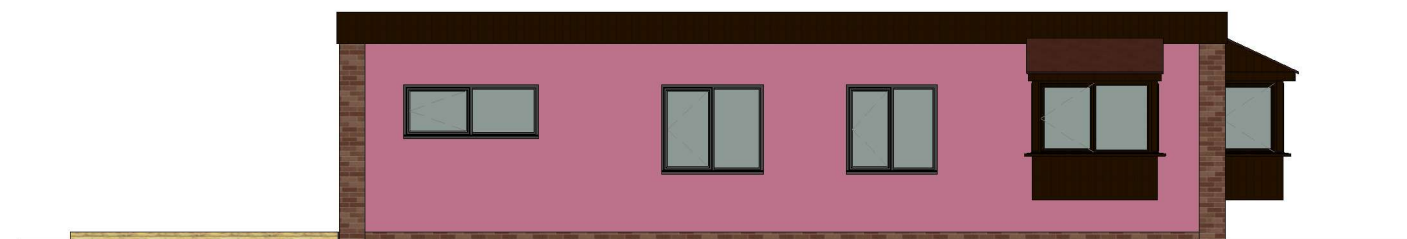

**2 North Elevation**  
1 : 100

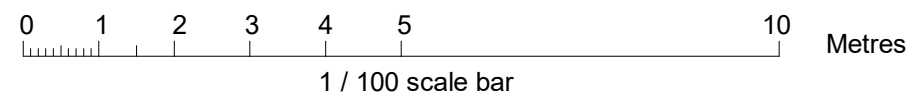

**3 South Elevation**  
1 : 100

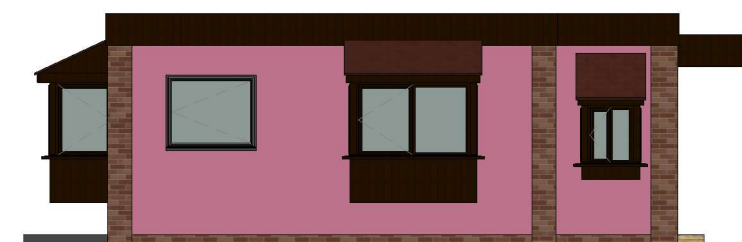

**4 West Elevation**  
1 : 100