


Mitchell

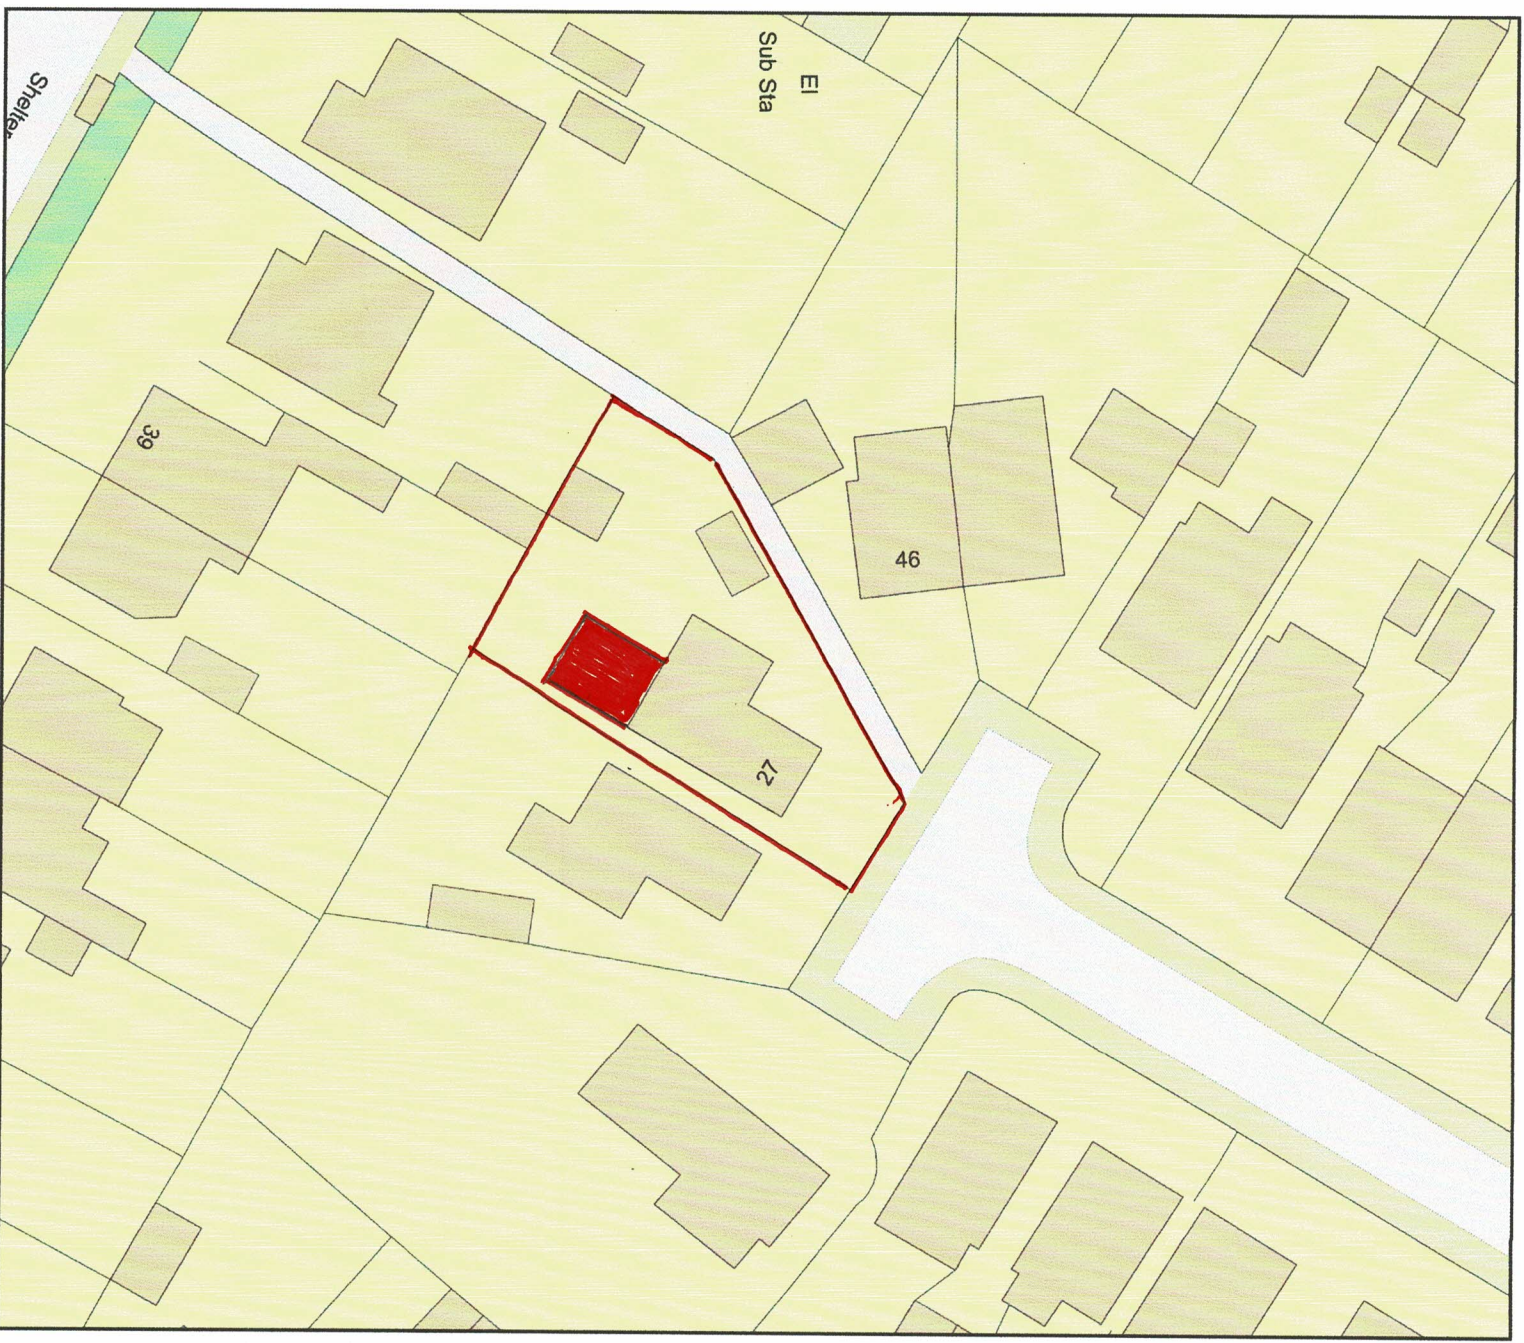

0 20
Metres



Plan Produced for: Dean

Date Produced: 05 Sep 2024

Plan Reference Number: TORQM24249100334236

Scale: 1:500 @ A4