



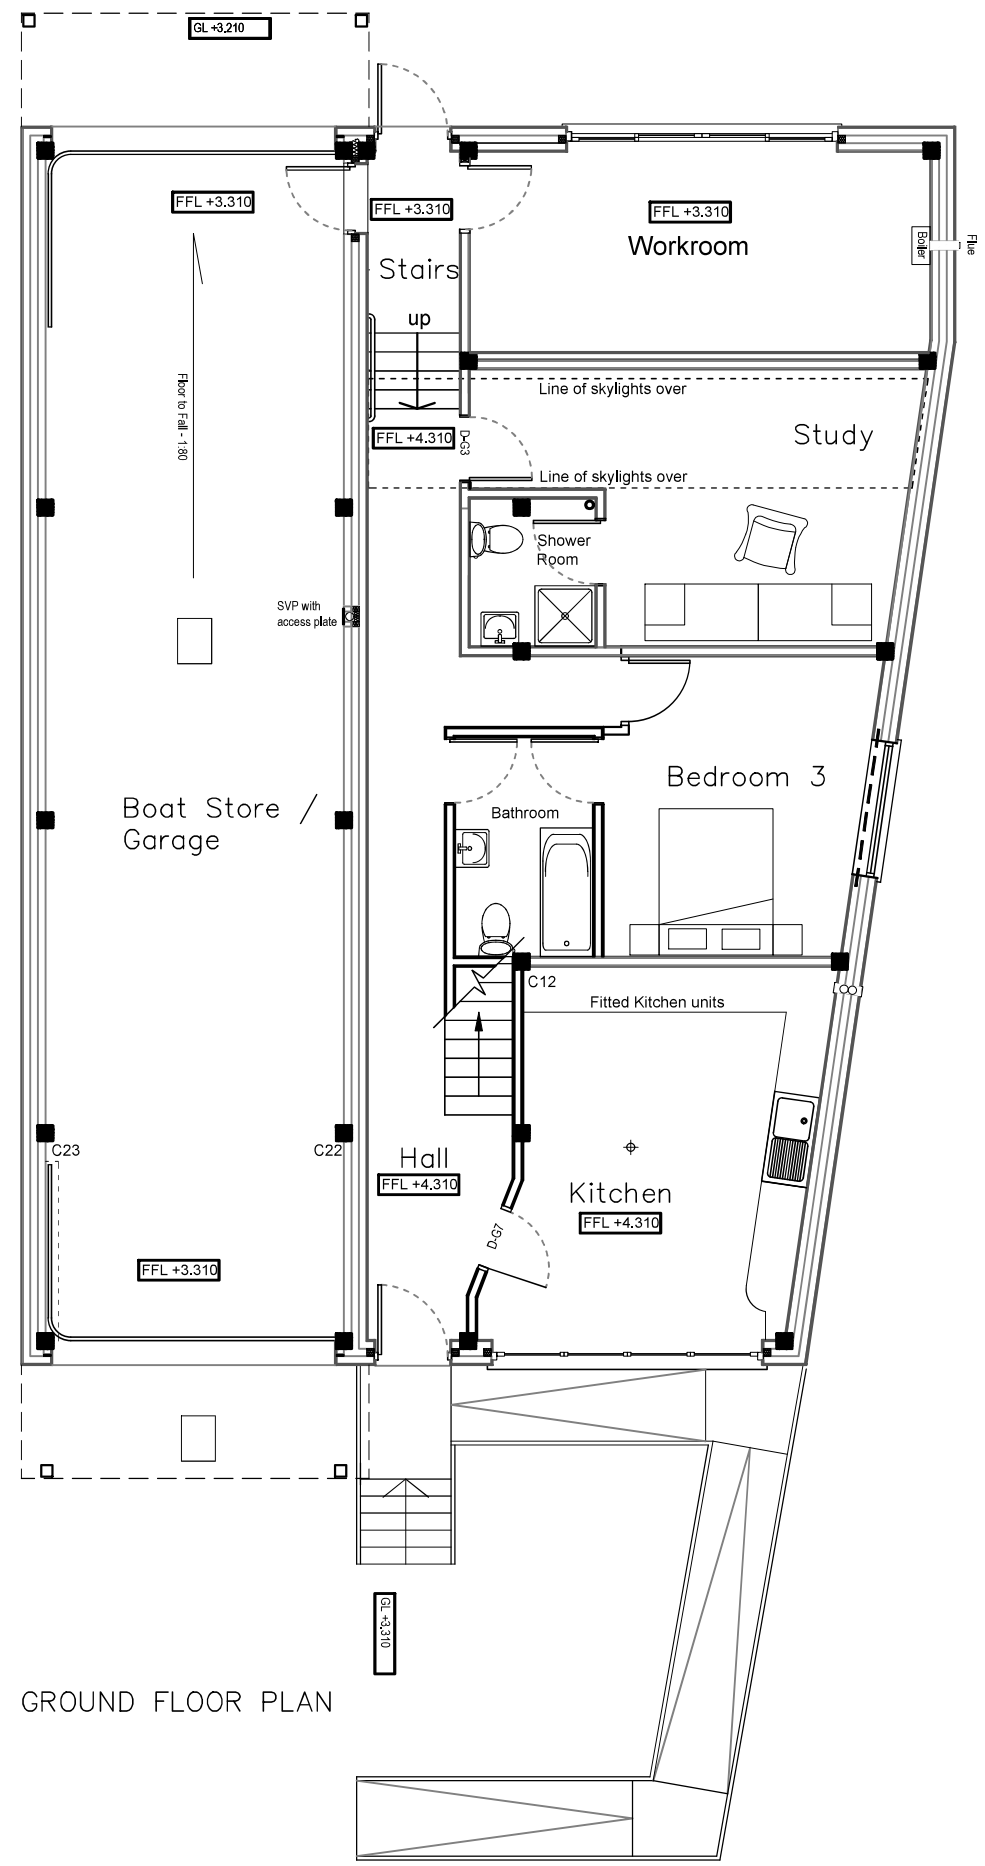

GROUND FLOOR PLAN

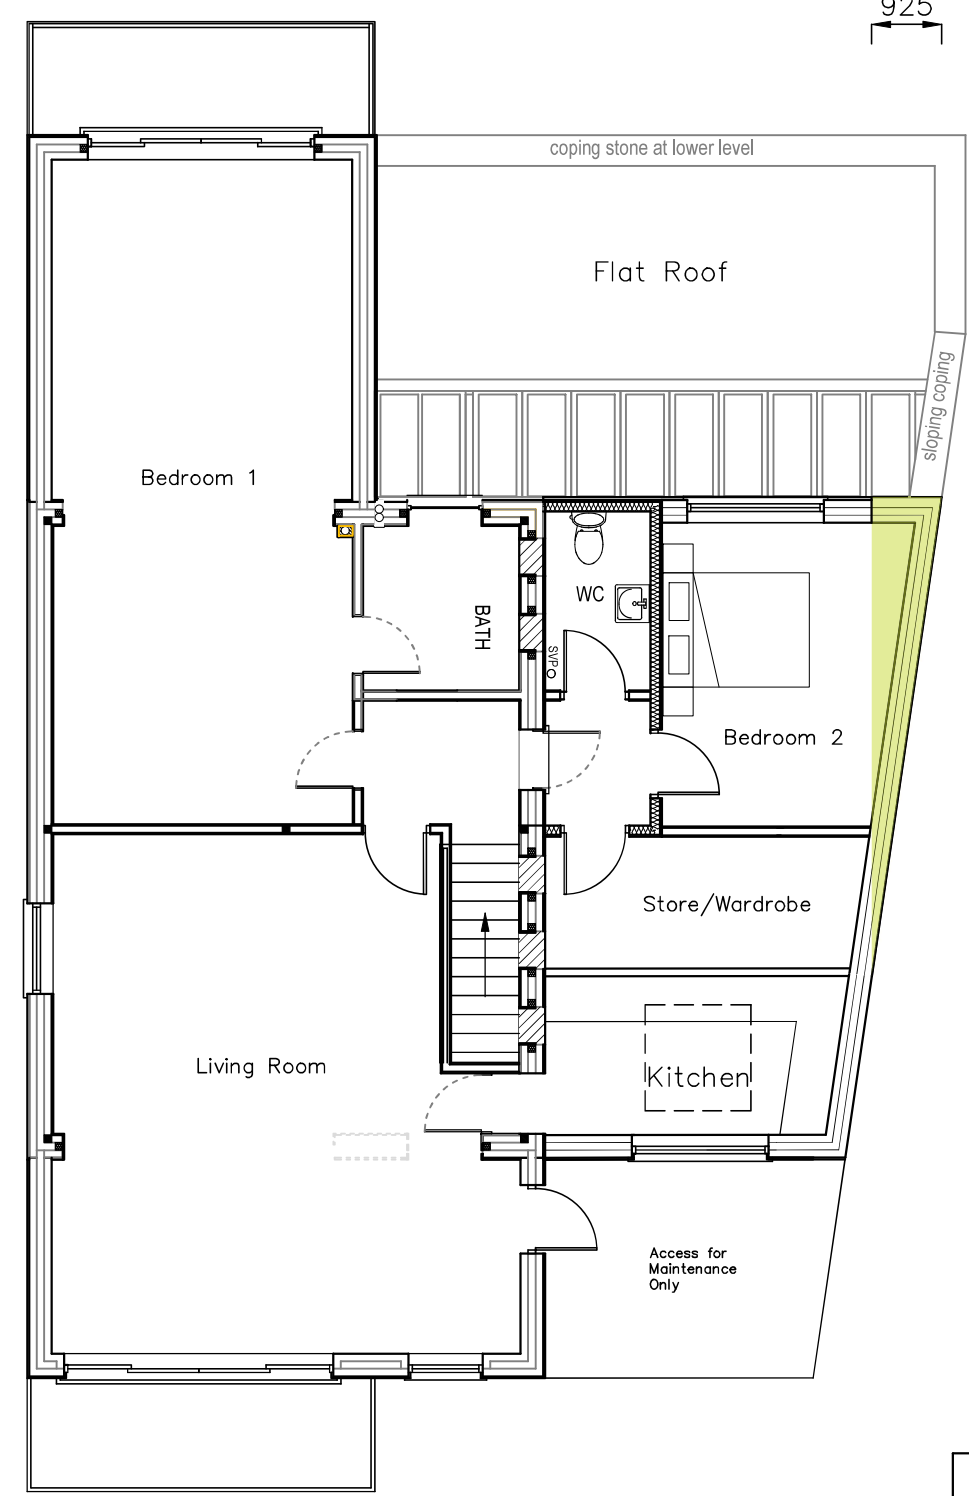

FIRST FLOOR PLAN



Proposed Floor Plans

Spindrifft,
Ferry Road,
Hayling Island,
PO11 0DG

- Revisions
- a) Design updates/19.07.2023/SAR
 - b) Addition/27.02.2024/SAR
 - c)
 - d)



Scale A1=1:25, A3=1:50
Drawn PWP/SAR
Date 01/06/2023

18105-420^B

10m

20m

30m

40m