


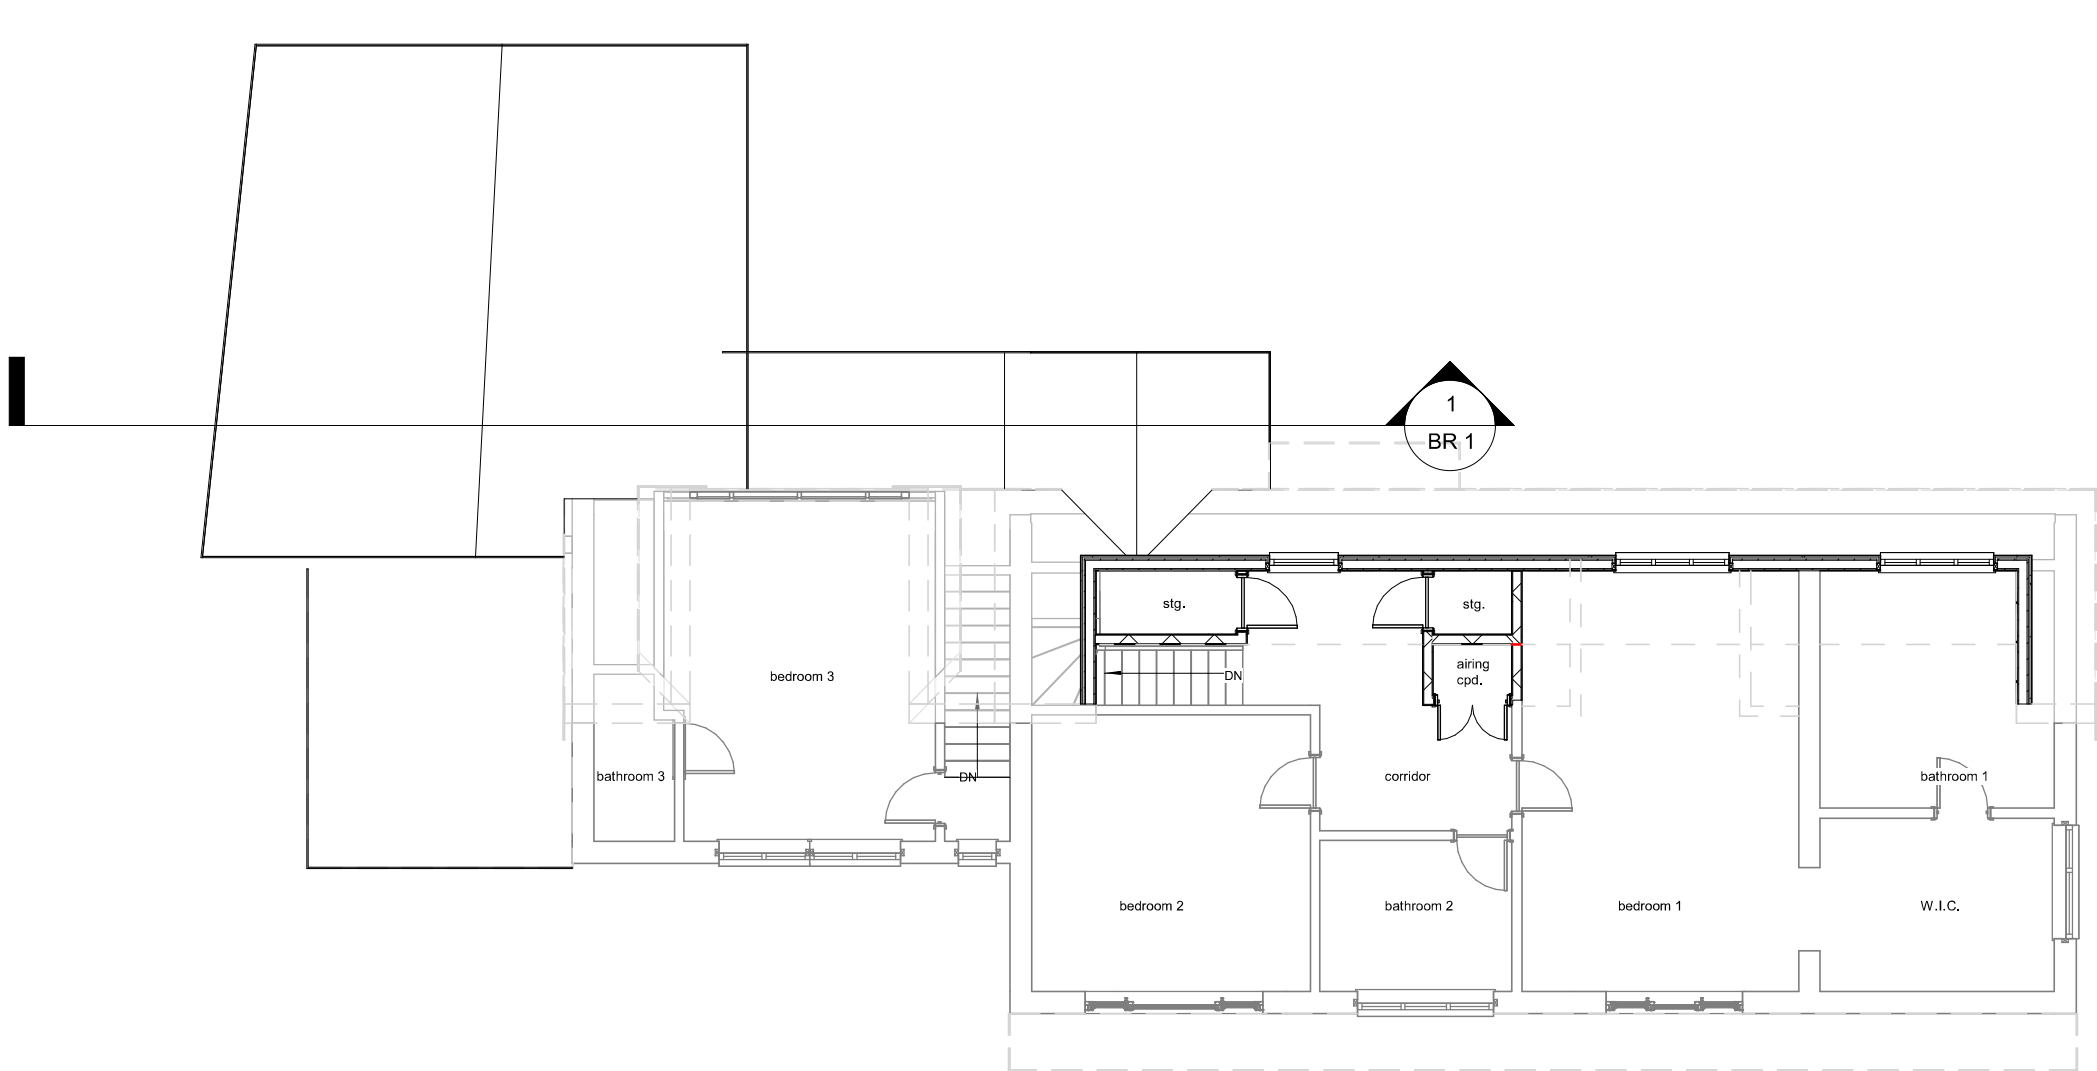

Proposed First Floor

1:500		50
1:200		20
1:100		10
1:50		5



parkers

executive

design

All measurement to be checked on site prior to any commenment
(C) Copyright of Parkers Design (Southern) Limited. Any reproduction of these drawings will require written authority from the copyright owner.

Parkers Design Limited - The Studio @ 90, PO9 2PR
www.pexd.co.uk - info@parkersdesign.com - 07776 008822

PROJ Primrose Cottage Avenue Road PO11 0LX		CLIENT Metcalf	
SHEET Proposed First Floor		Date Issue Date	Scale (@ A3) 1 : 100
		Drawn by SW	DRAWING NUMBER P 4 v2
		Checked by SR	REV