


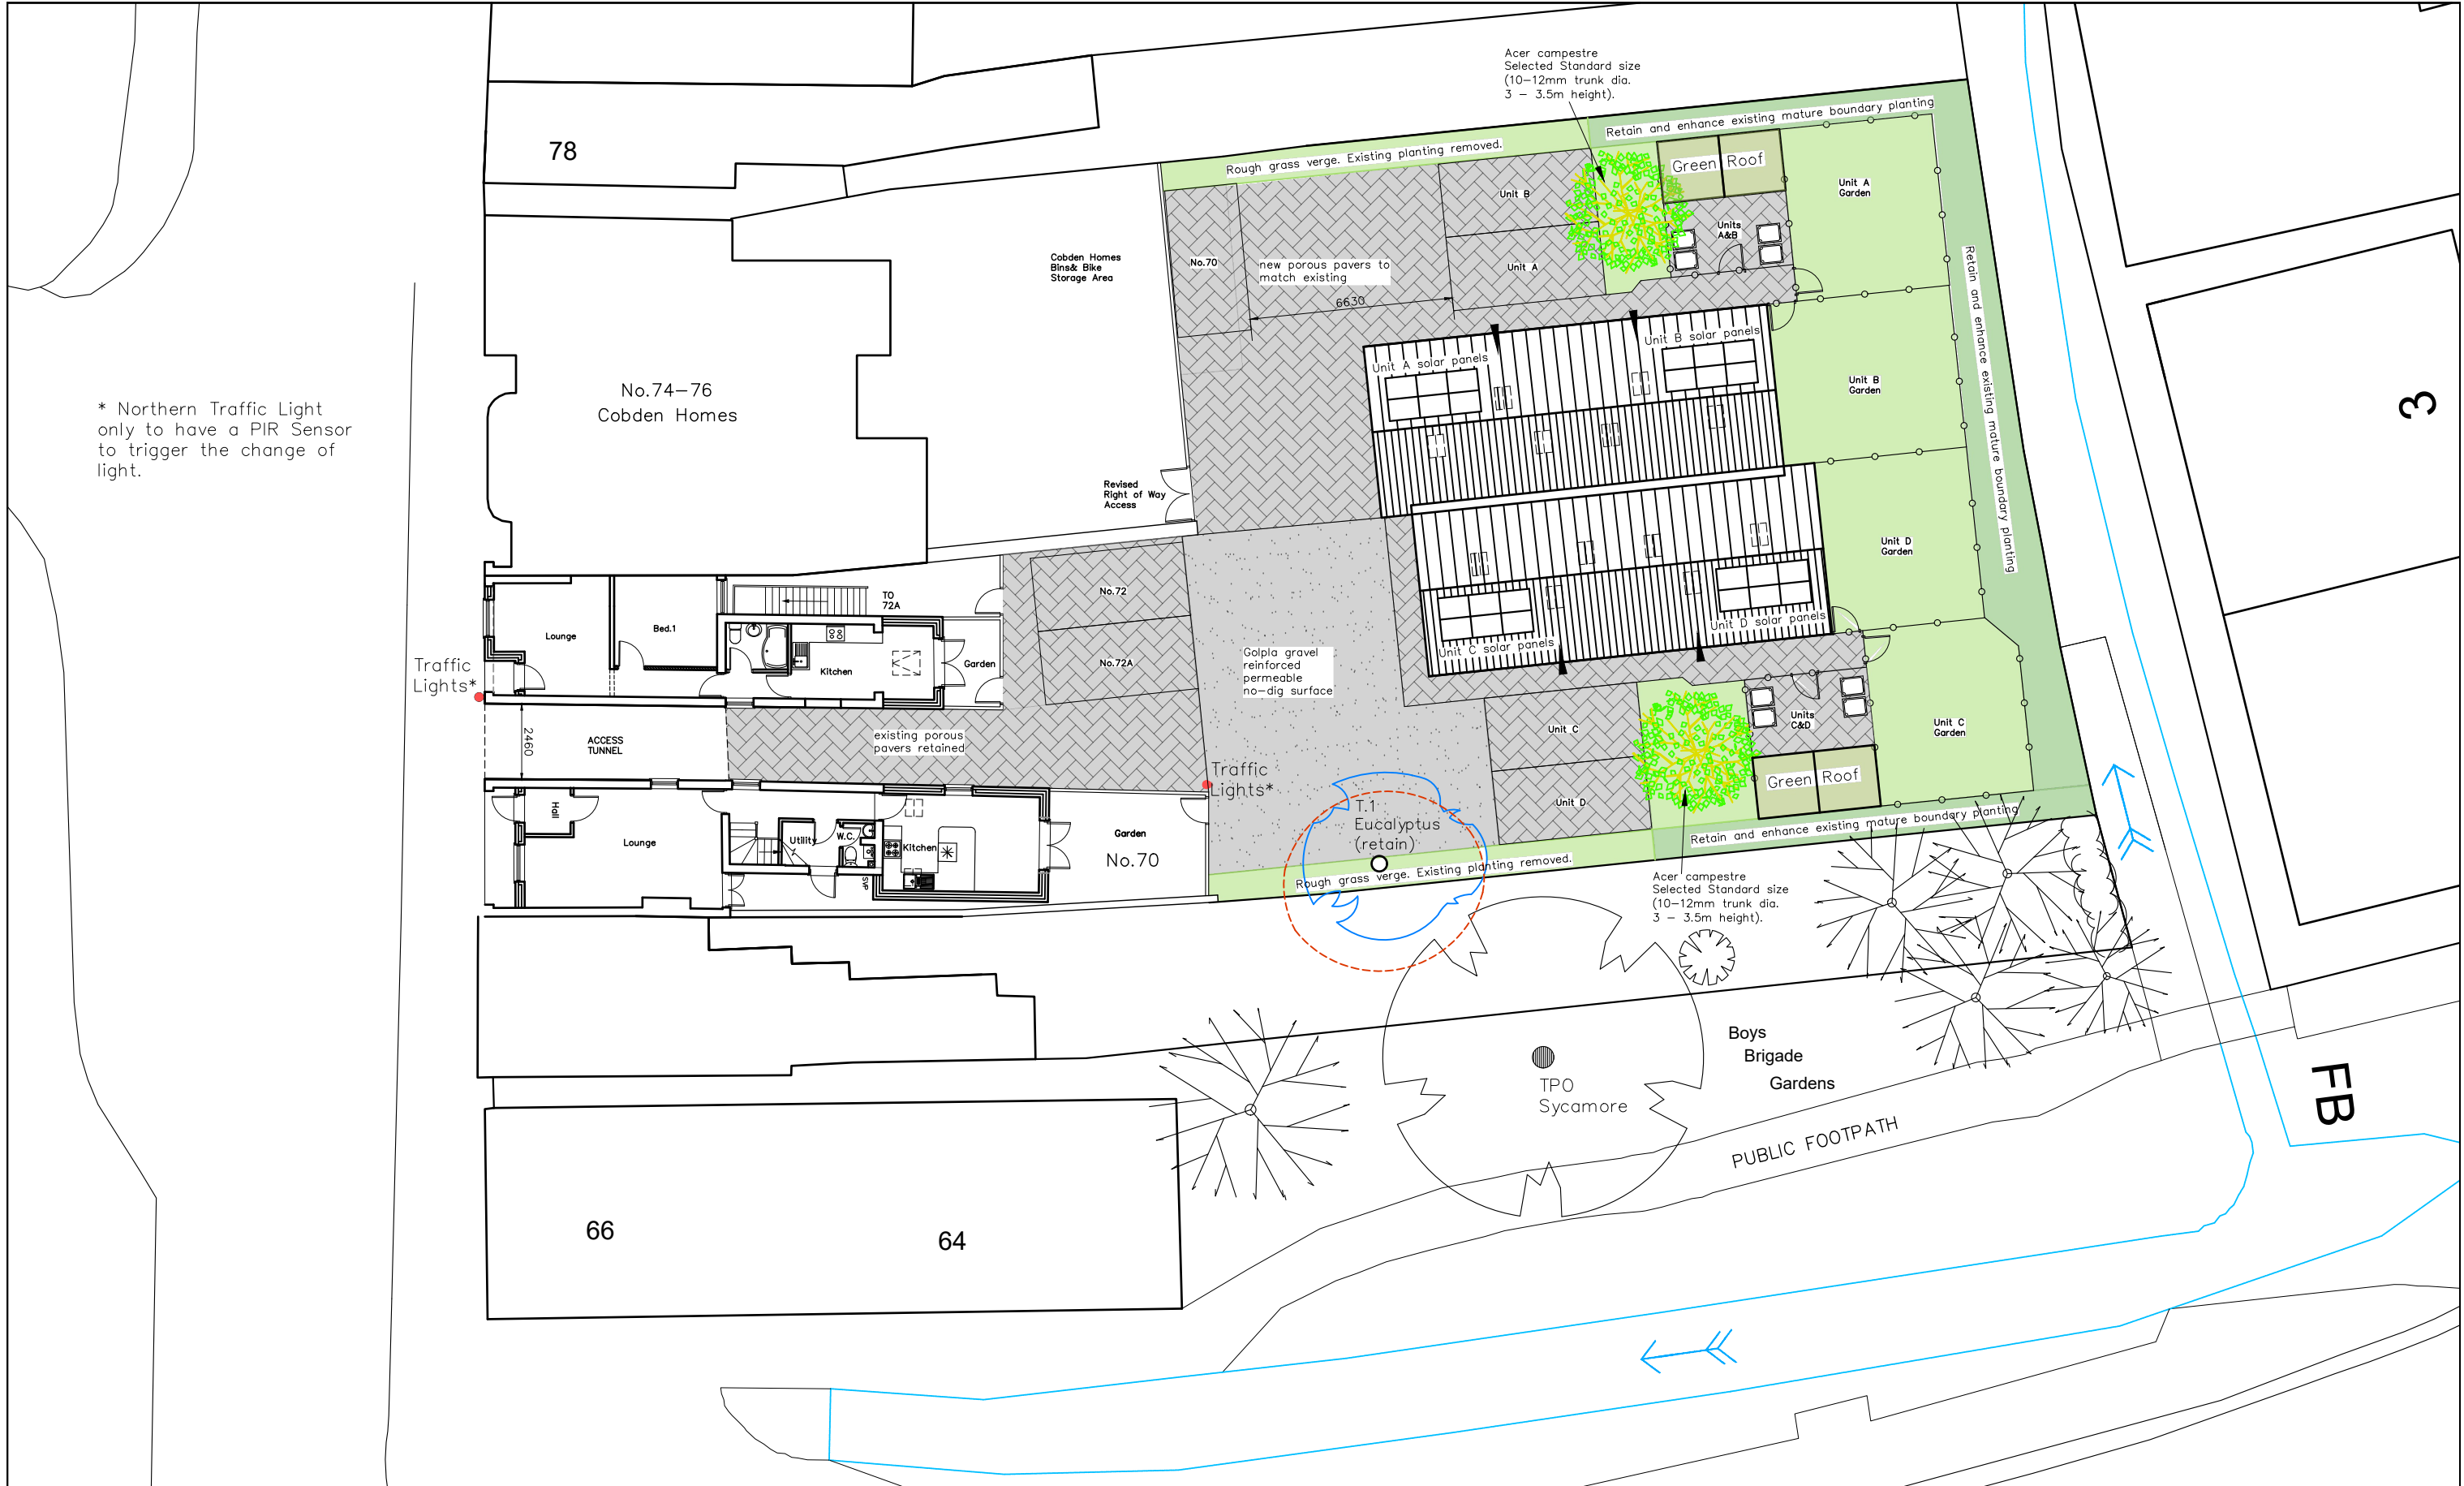

* Northern Traffic Light only to have a PIR Sensor to trigger the change of light.

Land Rear 70-76 West Street, Havant, PO9 1LN	ECOLOGICAL ENHANCEMENTS PLAN		 Critchley Architecture And Design Contact: 02392 474 919 info@caad.online The Old Brewery, 15E South Street, Havant, PO9 1BU		Scale A3 = 1:200 Drawn OS/SAR Date 09/12/2022
	Revisions	a) Traffic lights highlighted/09.05.2023/JHL b) Parking Space Update/24.07.2023/SAR c) d)			17023-161

20m

40m

60m

80m