
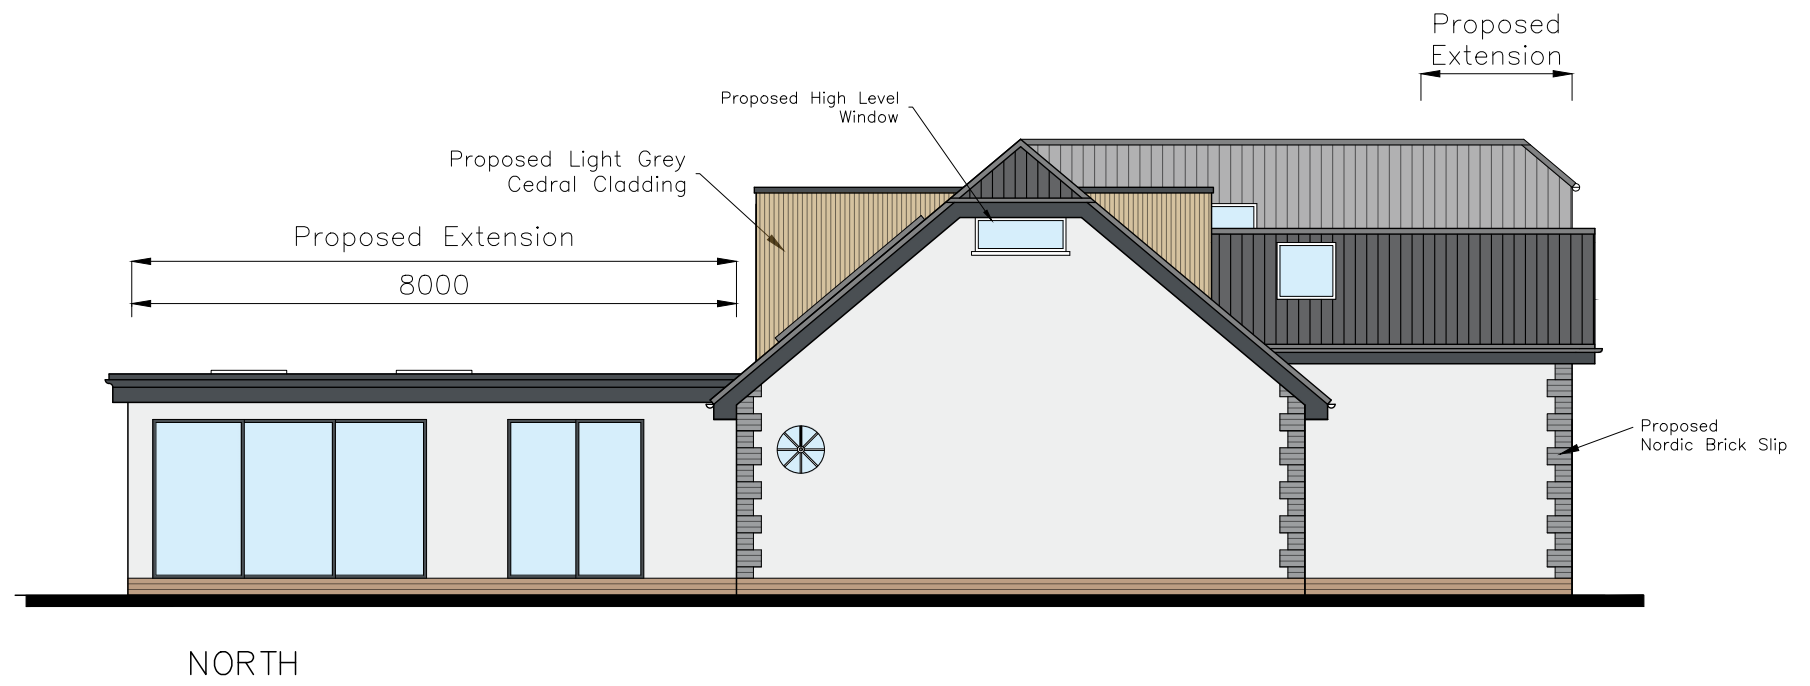
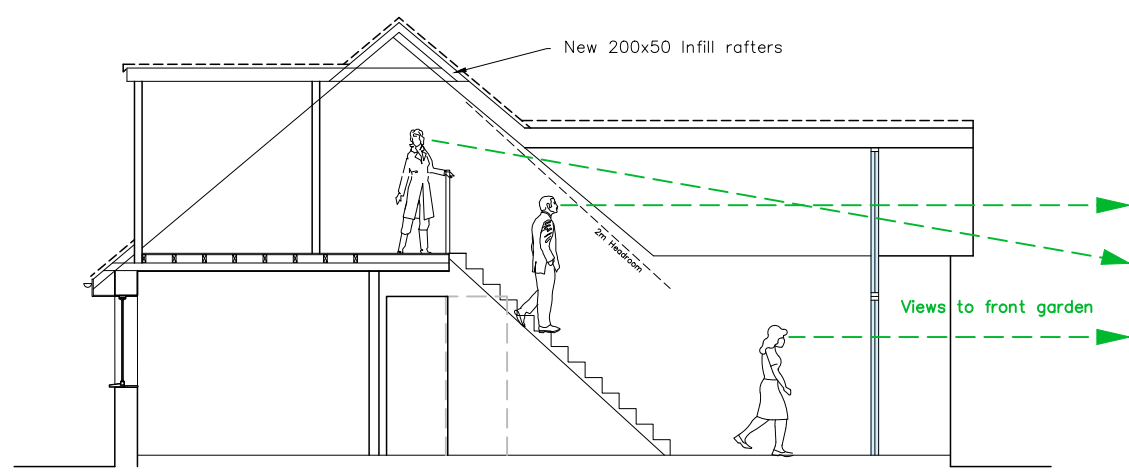
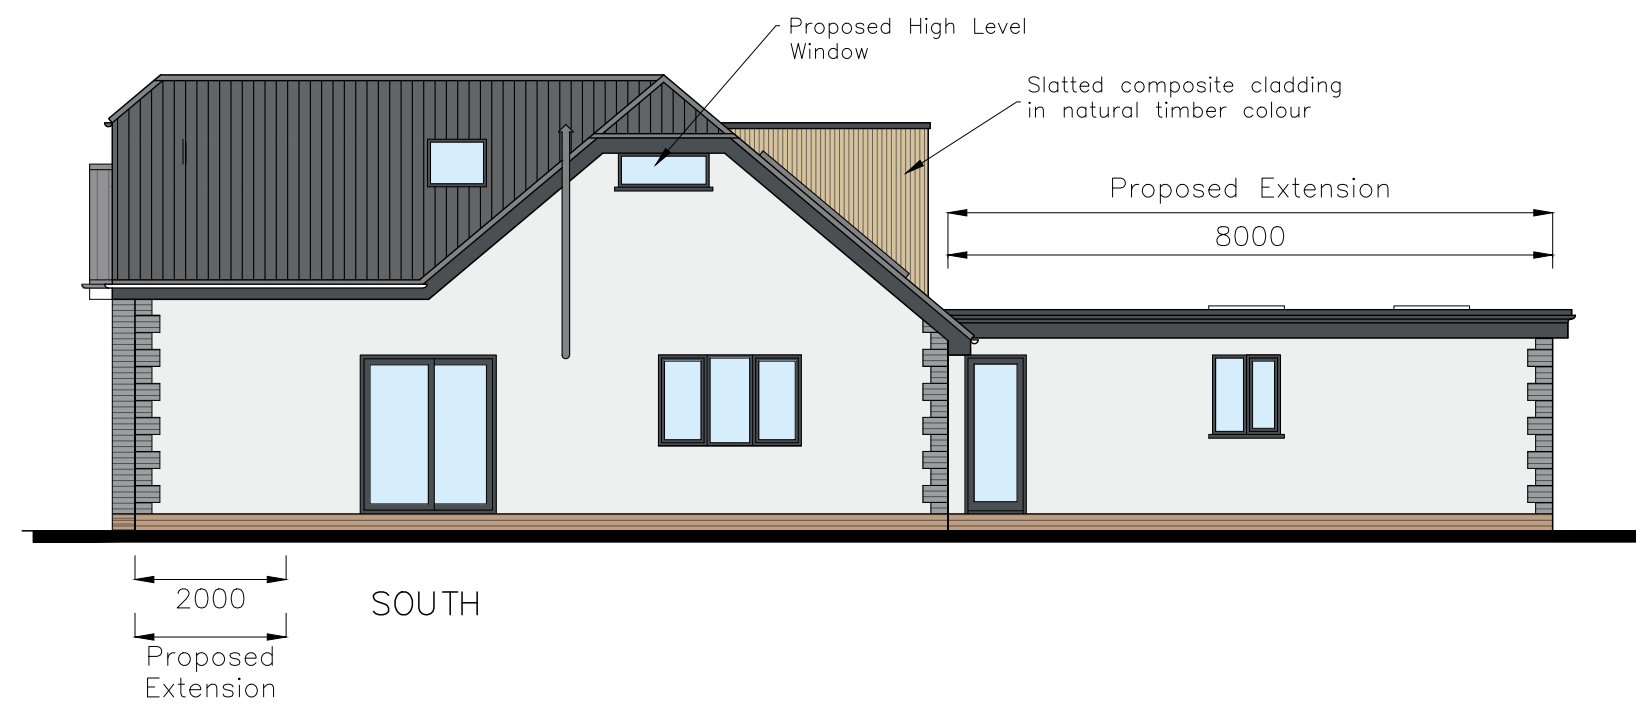


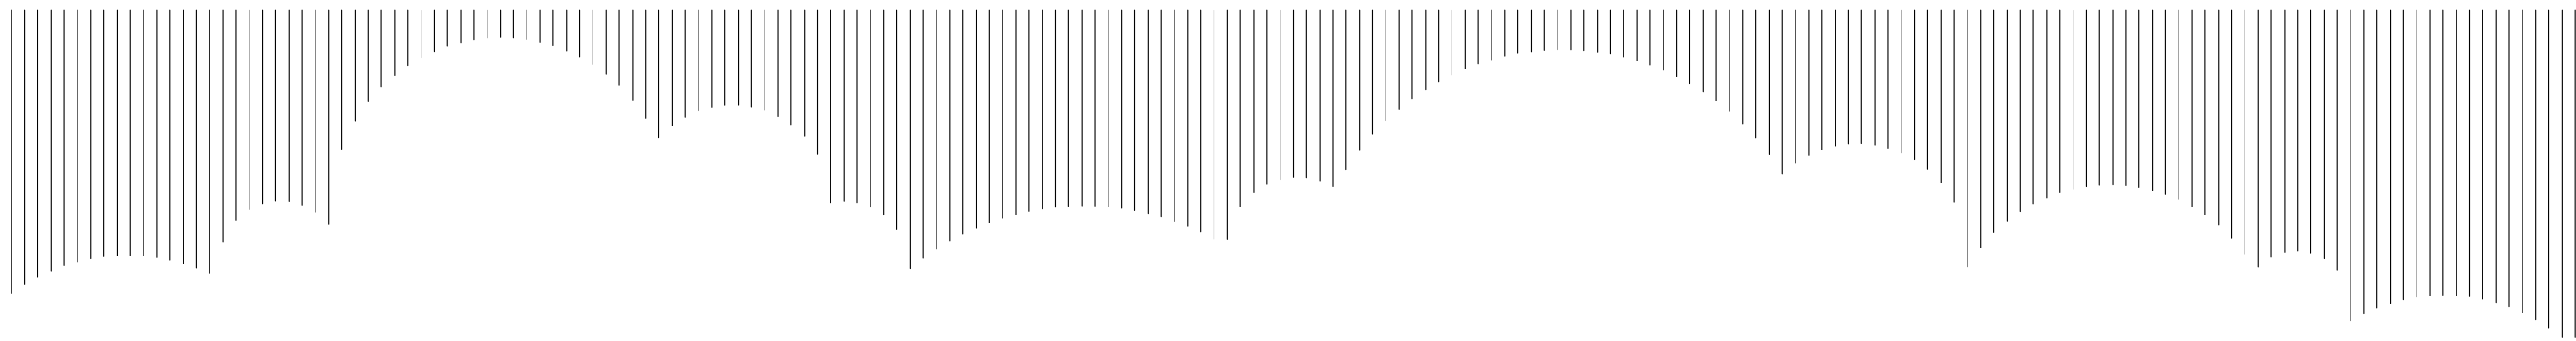

CAD
Critchley Architecture And Design Ltd.
Contact: 02392 474 919 | info@caad.online
The Old Brewery, 15E South Street, Havant, PO9 1BU

PROPOSED ELEVATIONS

- Revisions
- a) Entrance Revisions/30.11.2021/LNR
 - b) NMA/07.08.2024/JHL
 - c) Client revisions/13.08.2024/JHL
 - d)

63 Sinah Lane,
Hayling Island,
PO11 0HJ

Scale A1=1:50, A3=1:100
Drawn LNR/JGF
Date 24/11/2021

21094-512^C

10m

20m

30m

40m