


Existing Site Location Plan

Scale 1:1250@A3

6, WEBB CLOSE, HAYLING ISLAND, HAMPSHIRE, PO11 9JG

UPRN: 100060448989

HMLR Title No: HP500396

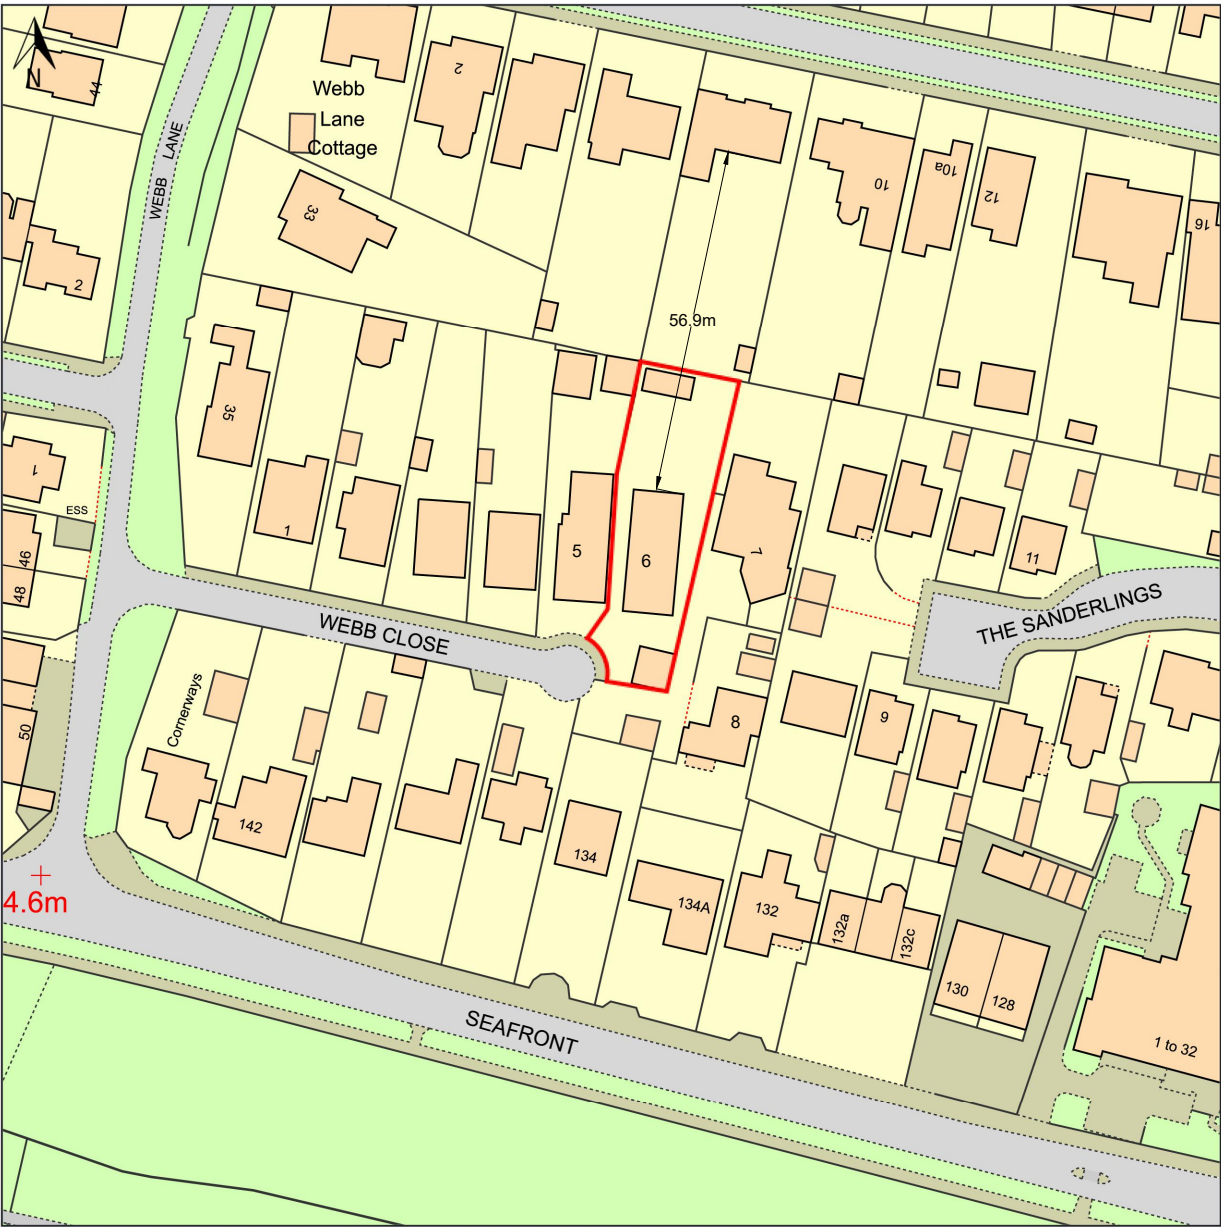

© Crown copyright and database rights, 2023. Ordnance Survey
0100031673 Created using Plans by Emapsite



Scale: 1:1250

Paper Size: A4

Notes:

6 Webb Close



PLANNING



RS ARCHITECTURE

CLIENT:

PROJECT:

6 Webb Close

TITLE: Existing Site Location Plan

DRAWING NUMBER : 009SLP

Scale : 1:1250 @ A3

DATE: 4 July 2023

DRAWN BY: AS APPROVED BY: RS

194 Southwood Road, Hayling Island,
Hampshire, PO11 9QL
07887933281
rob@rs-architecture.co.uk
www.rs-architecture.co.uk