

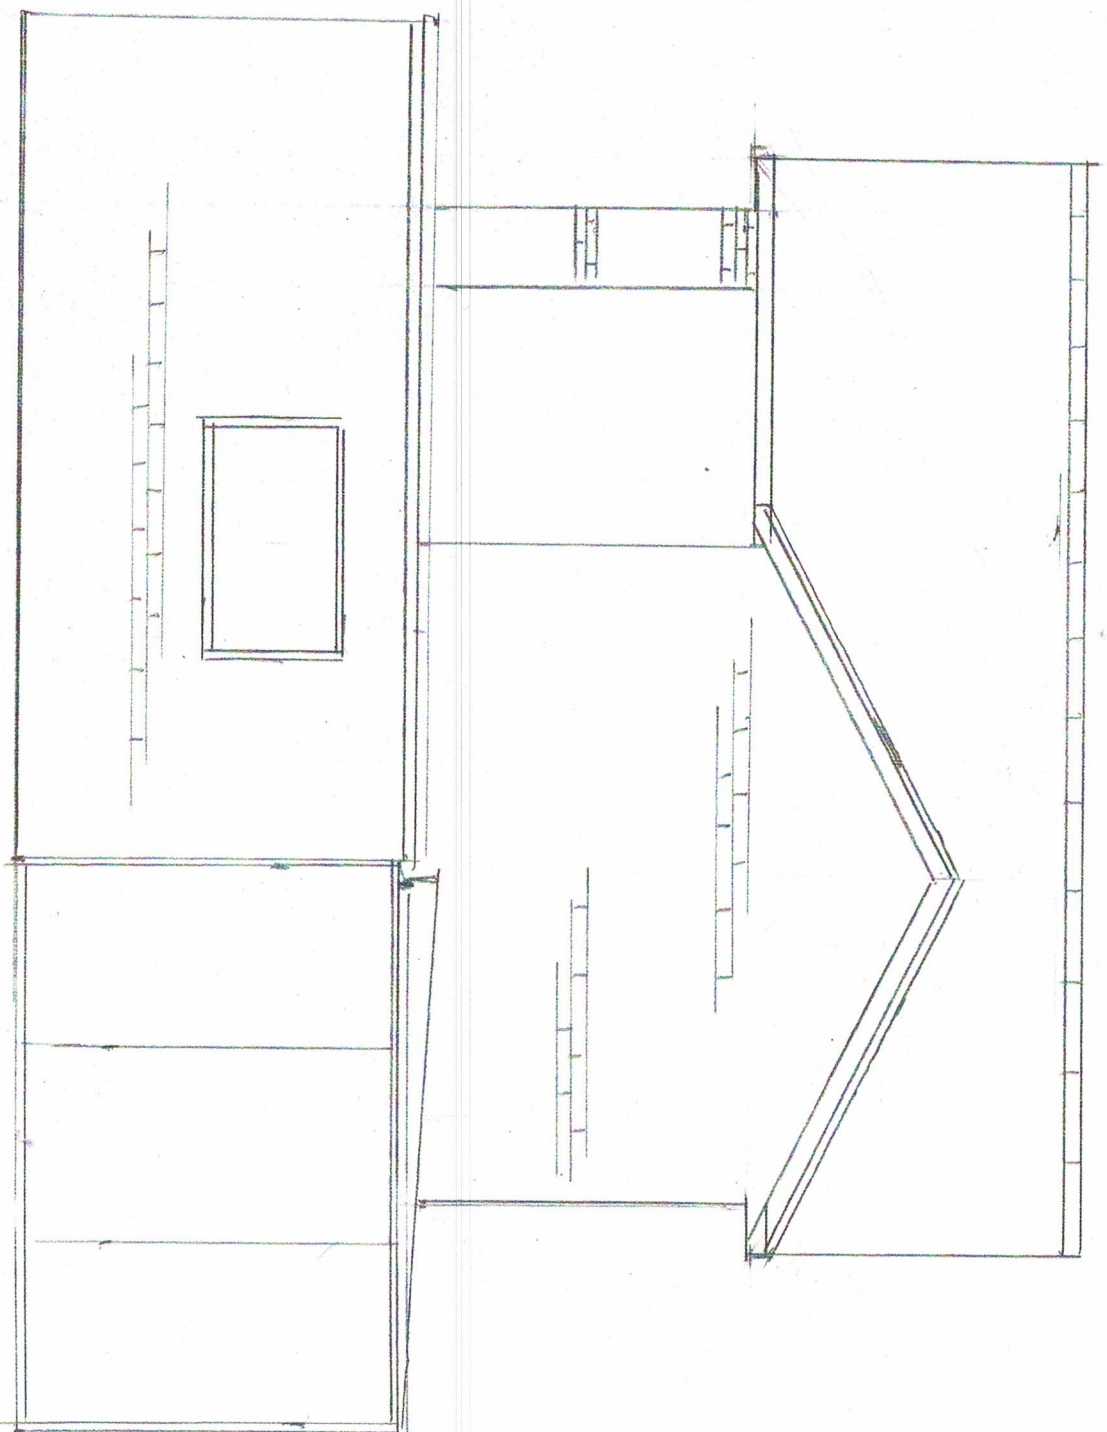


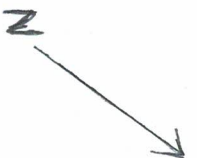

Existing Side Elevation

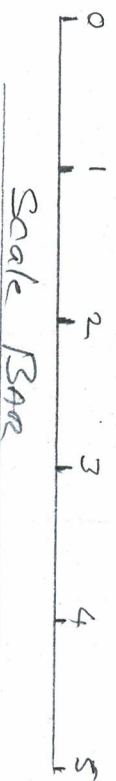

Scale Bar

Woodside
Stakes Hill Road
Warencoville
P07-78D
Scale 1-50