


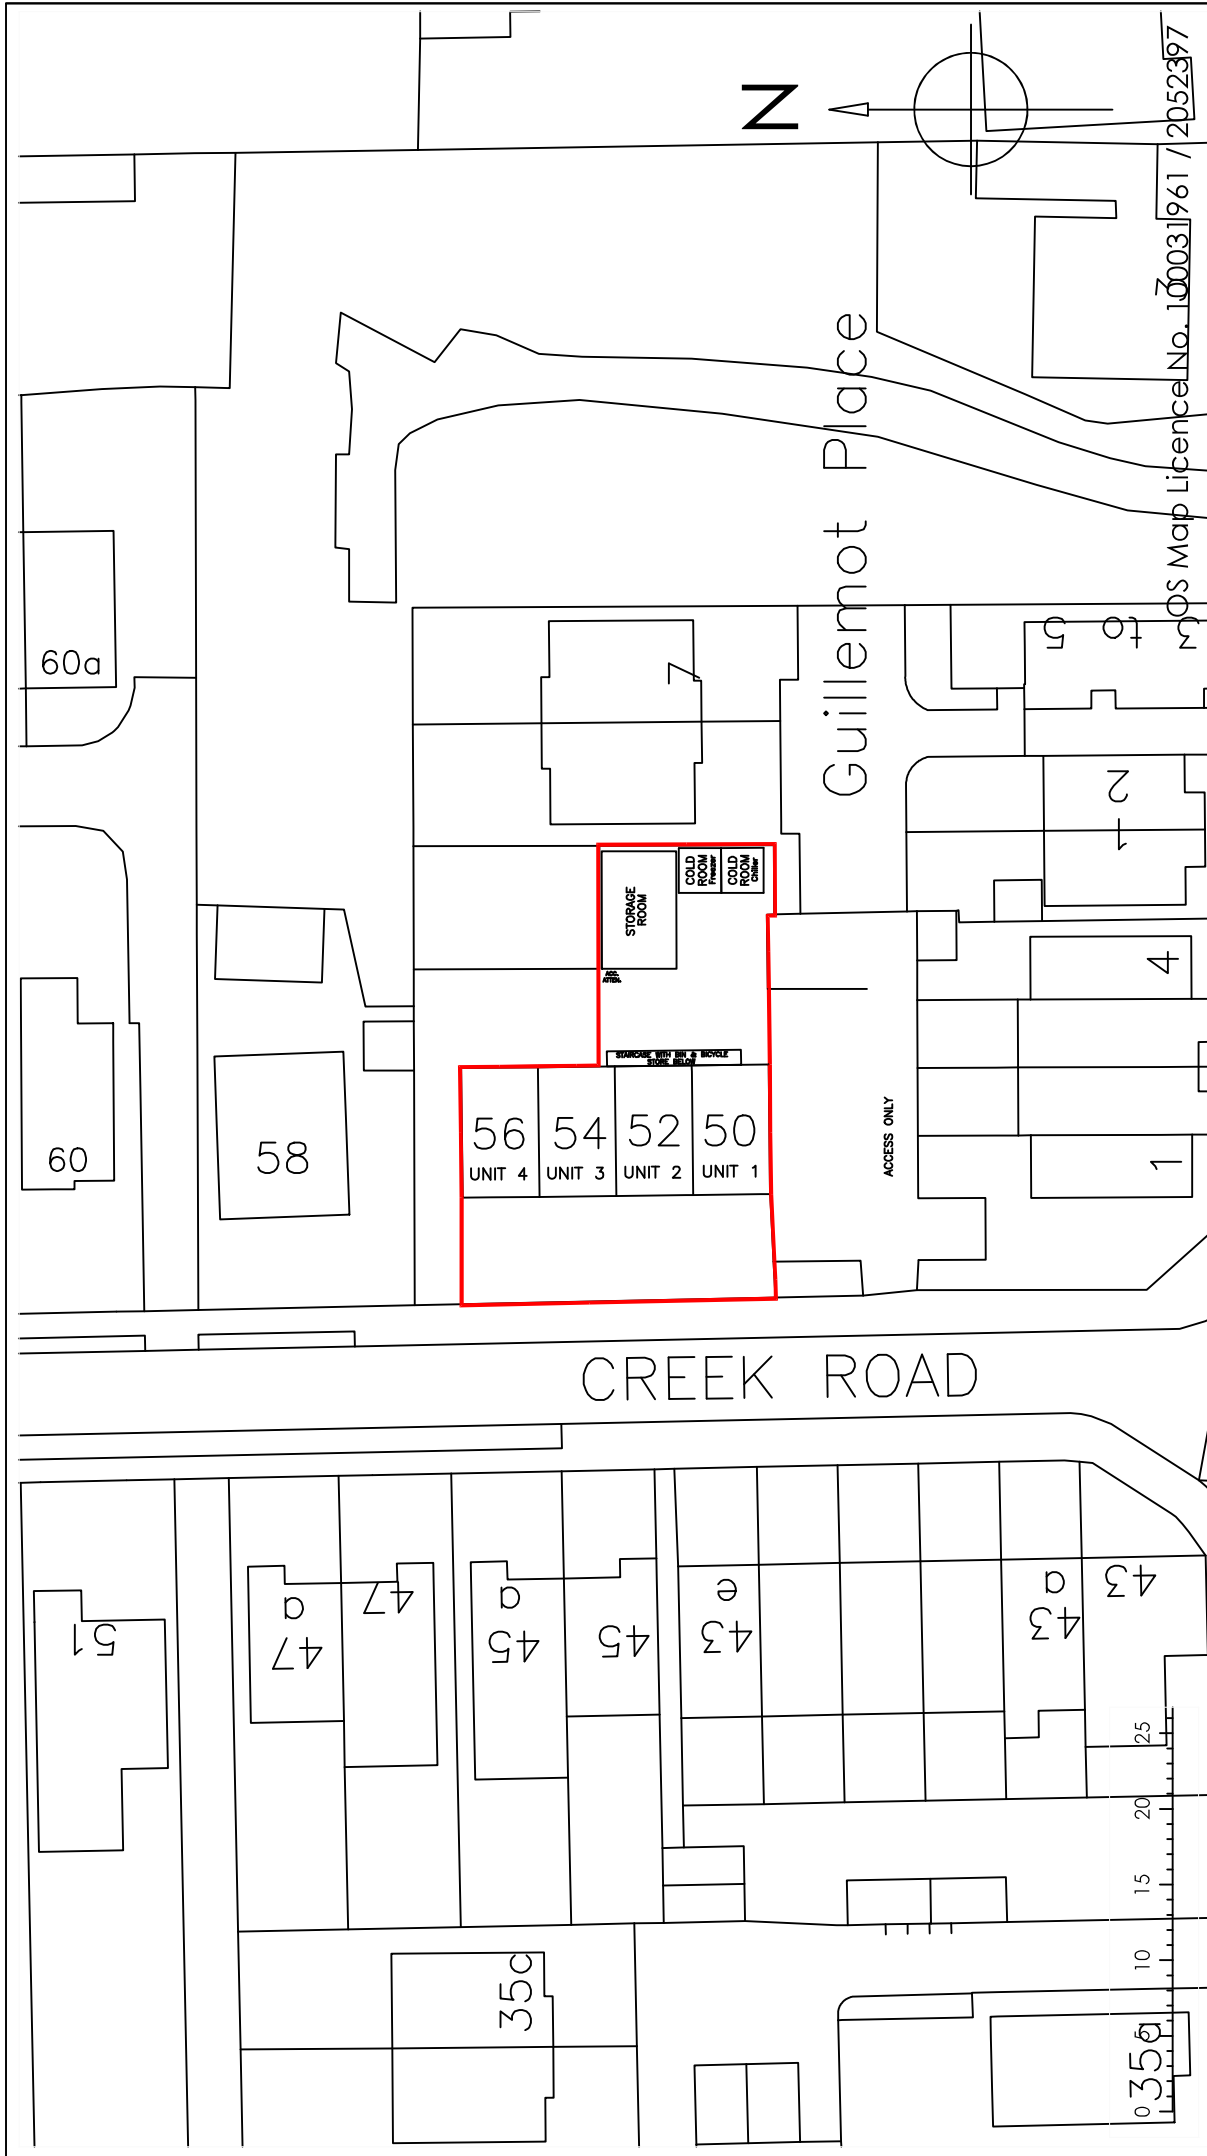

Copyright is reserved by GBS Designs and is issued on the condition that it is not copied or disclosed by or to any unauthorised persons without prior consent in writing from GBS Designs.

All dimensions to be checked on site

All structural elements to be specified by a suitably qualified structural engineer.

REV	DESCRIPTION	DRAWN	DATE
-	Initial design	GBS	09.04.21
A	Revisions to map style drawings	GBS	14.04.21
B	Compressor units added to scheme with appropriate additions	GBS	04.05.21
C	Additional information applied to scheme	GBS	14.04.22
D	Acoustic attenuation detail added	GBS	12.10.22
E	Acoustic attenuation moved to front of storage from side	GBS	24.10.22
F	Acoustic attenuation altered to new system and car tracking added	GBS	27.09.23

Drawing Ref	Scale at A2	Scale at A4
5056CREDRCR 05	N/A	1:500

Date	Drawn by
09 APRIL 2021	GBS

External Coldroom at
50 to 56 Creek Road,
Haying Island,
Hampshire,
PO11 9DQ.

GBS designs
CAD - ARCHITECTURE - DESIGN
6 Shillinglee Waterlooville
Hampshire PO7 5RW
Tel 023 9225 8315
www.gbs-designs.co.uk