
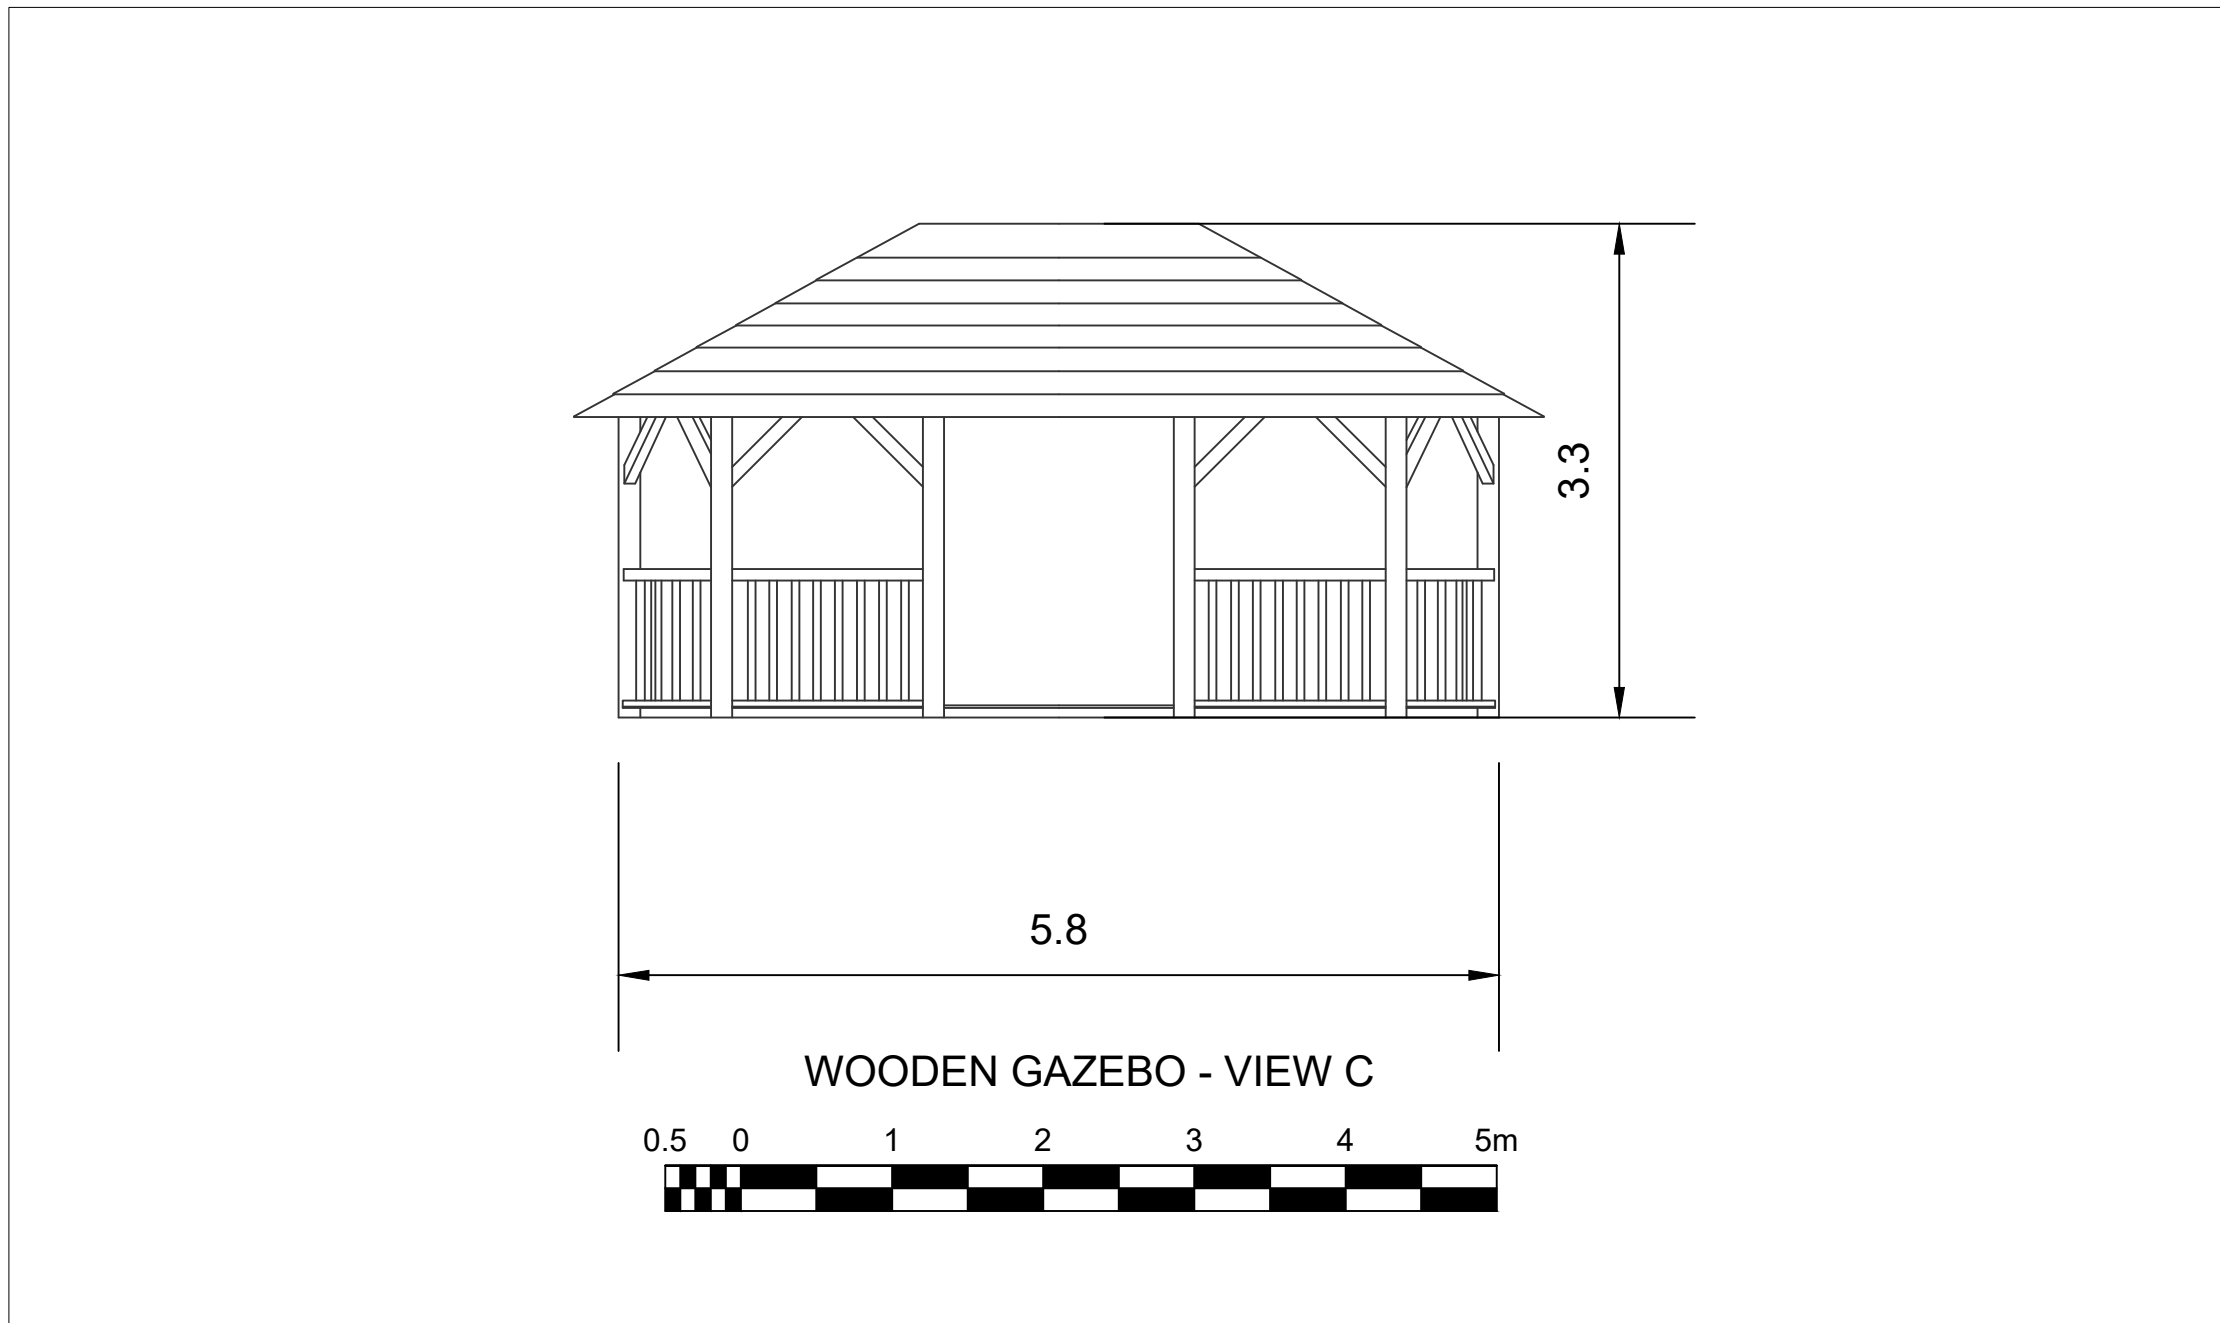
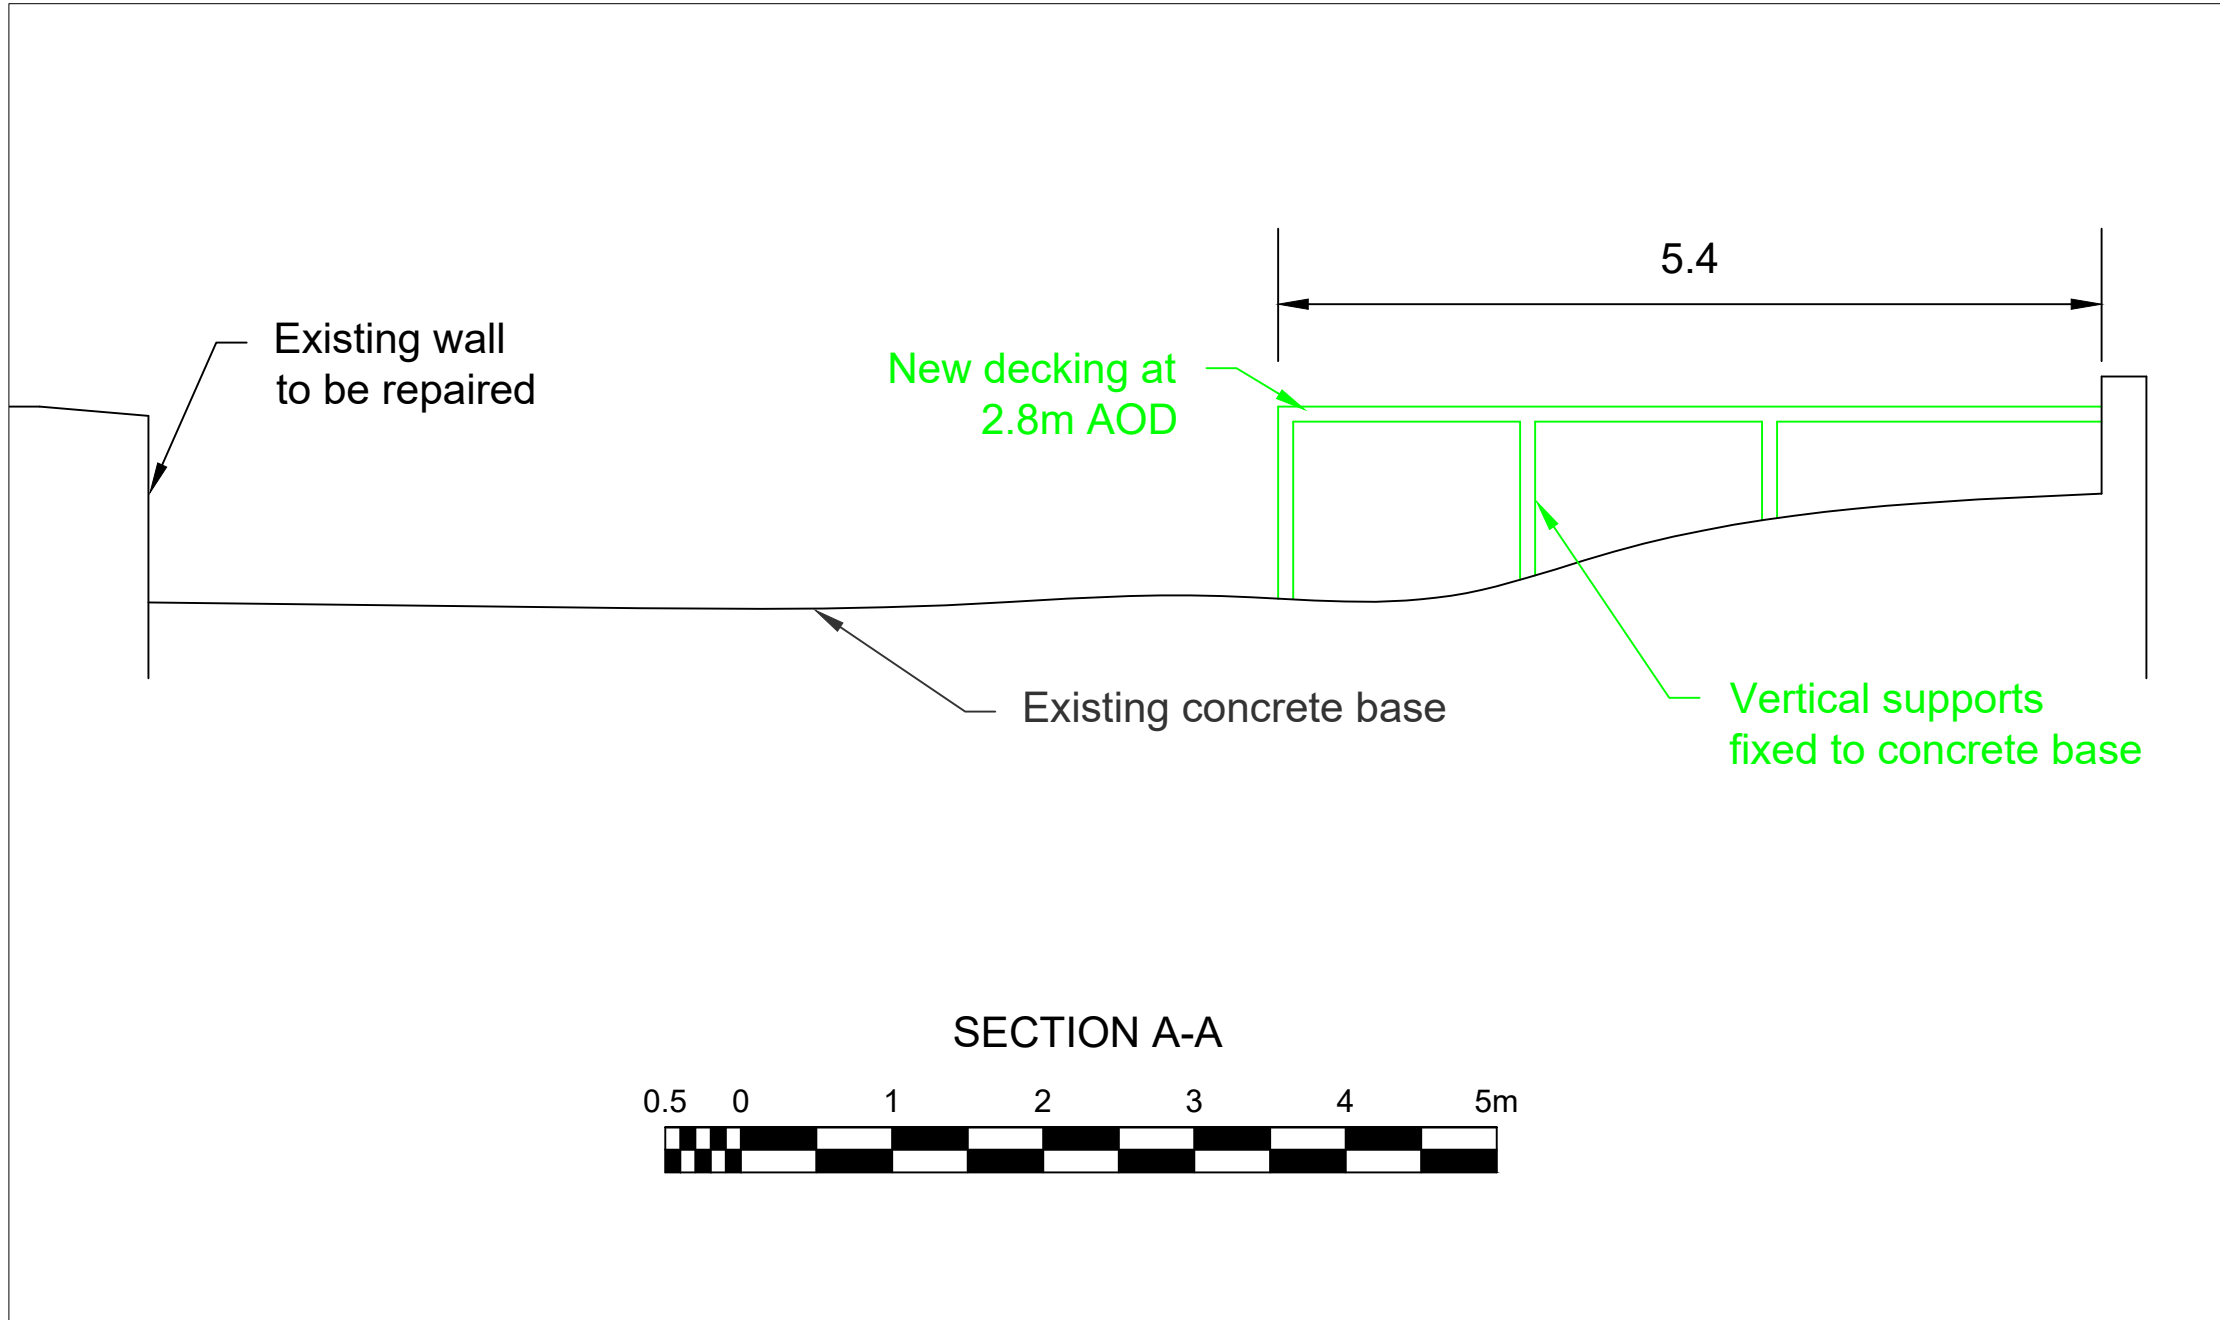
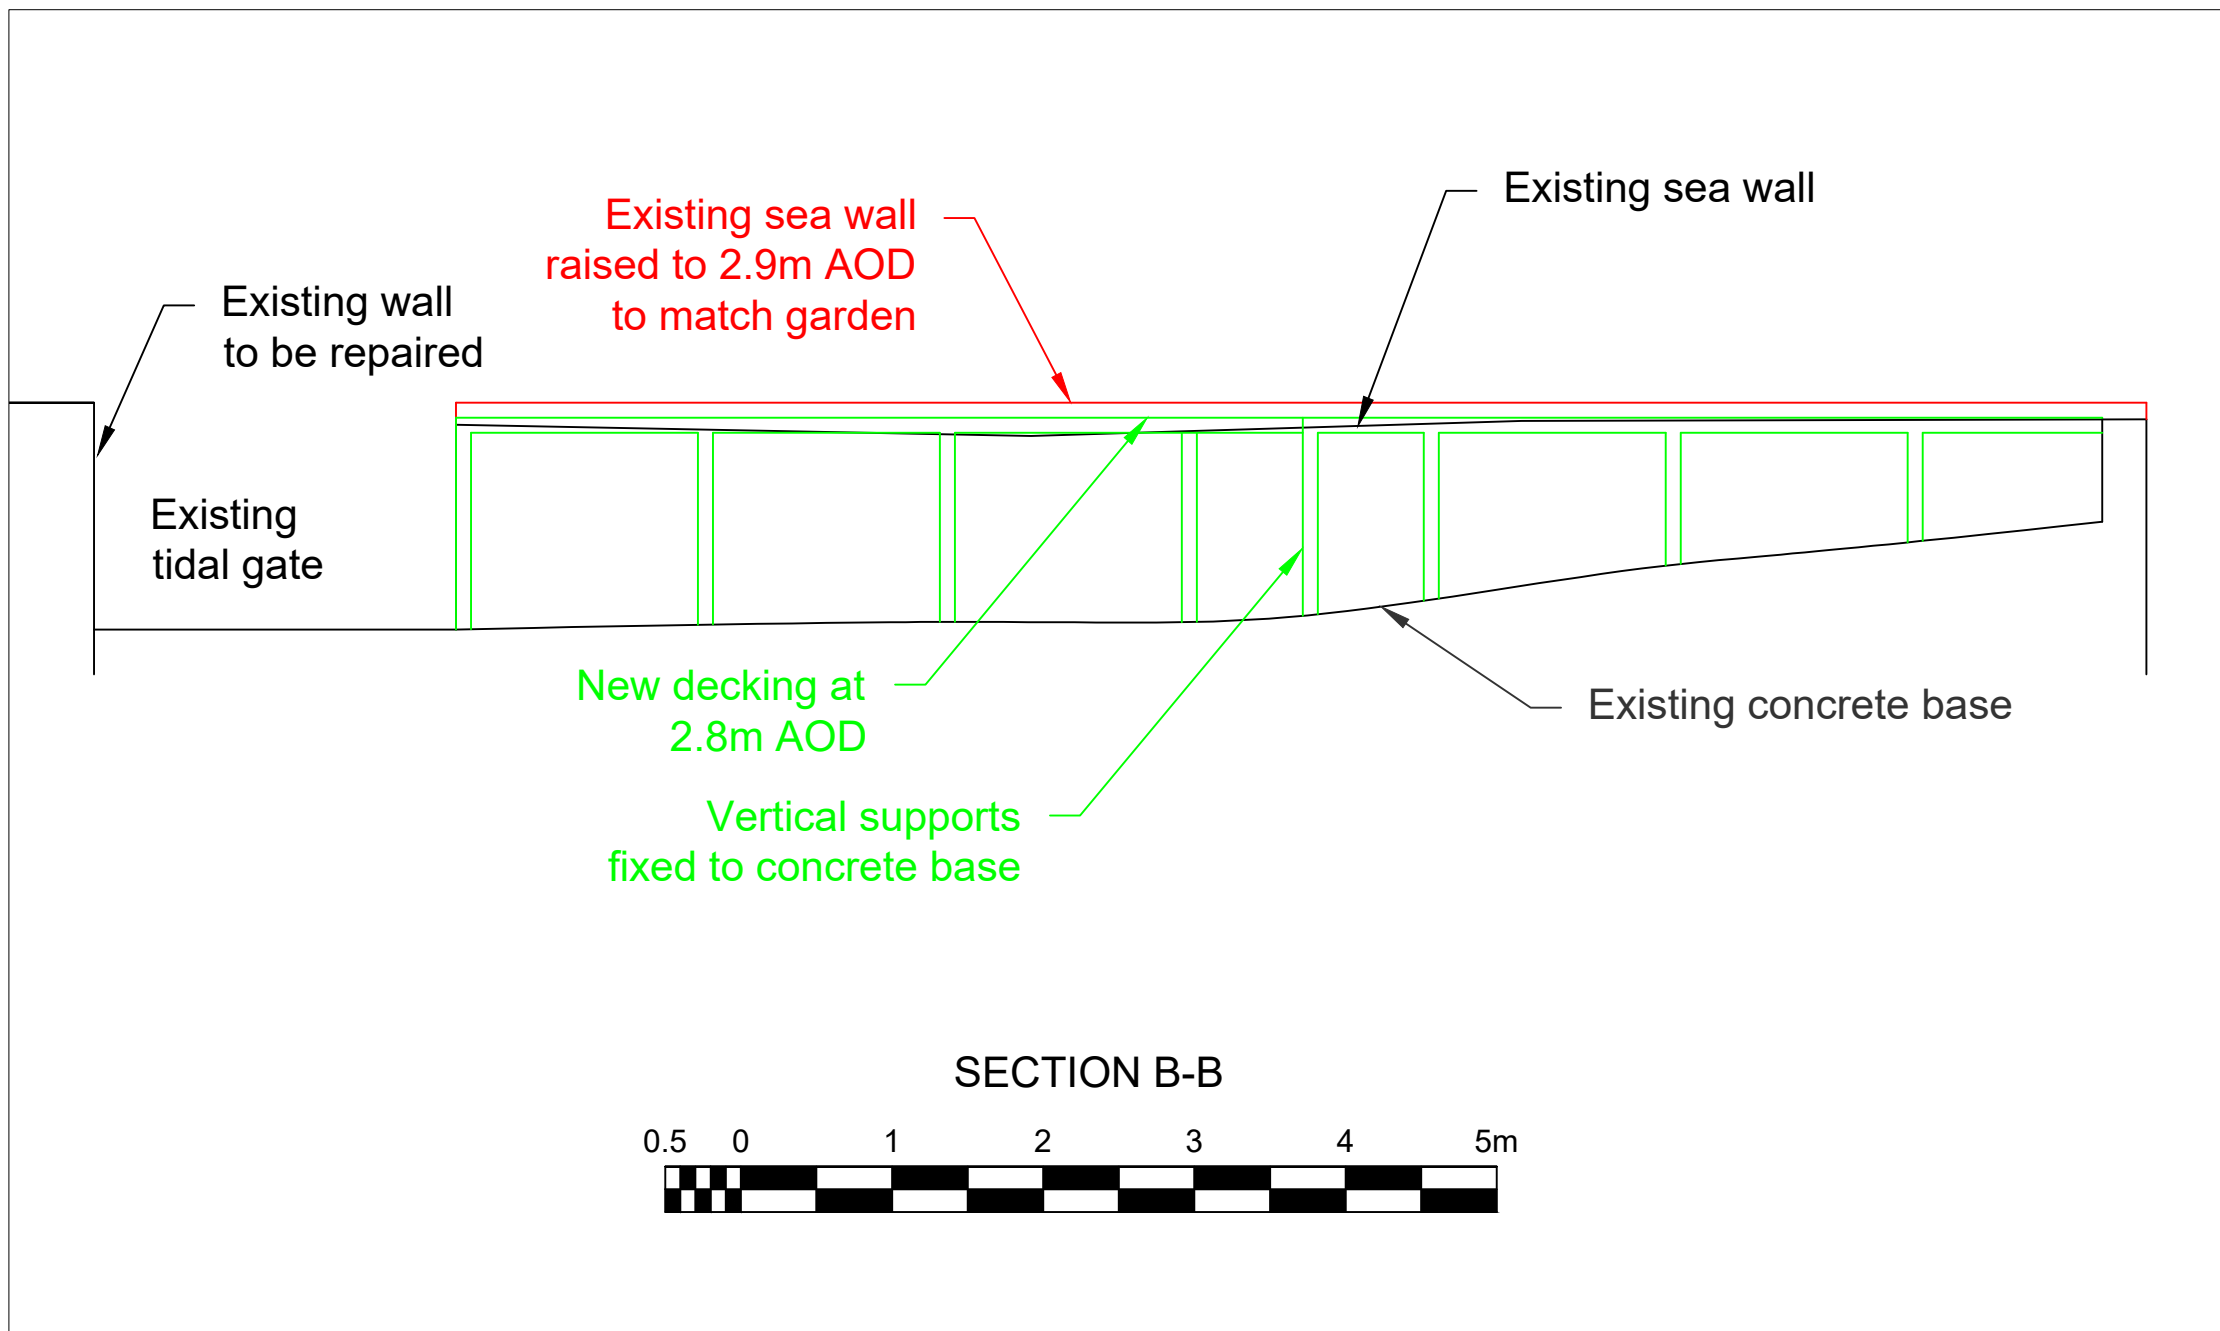


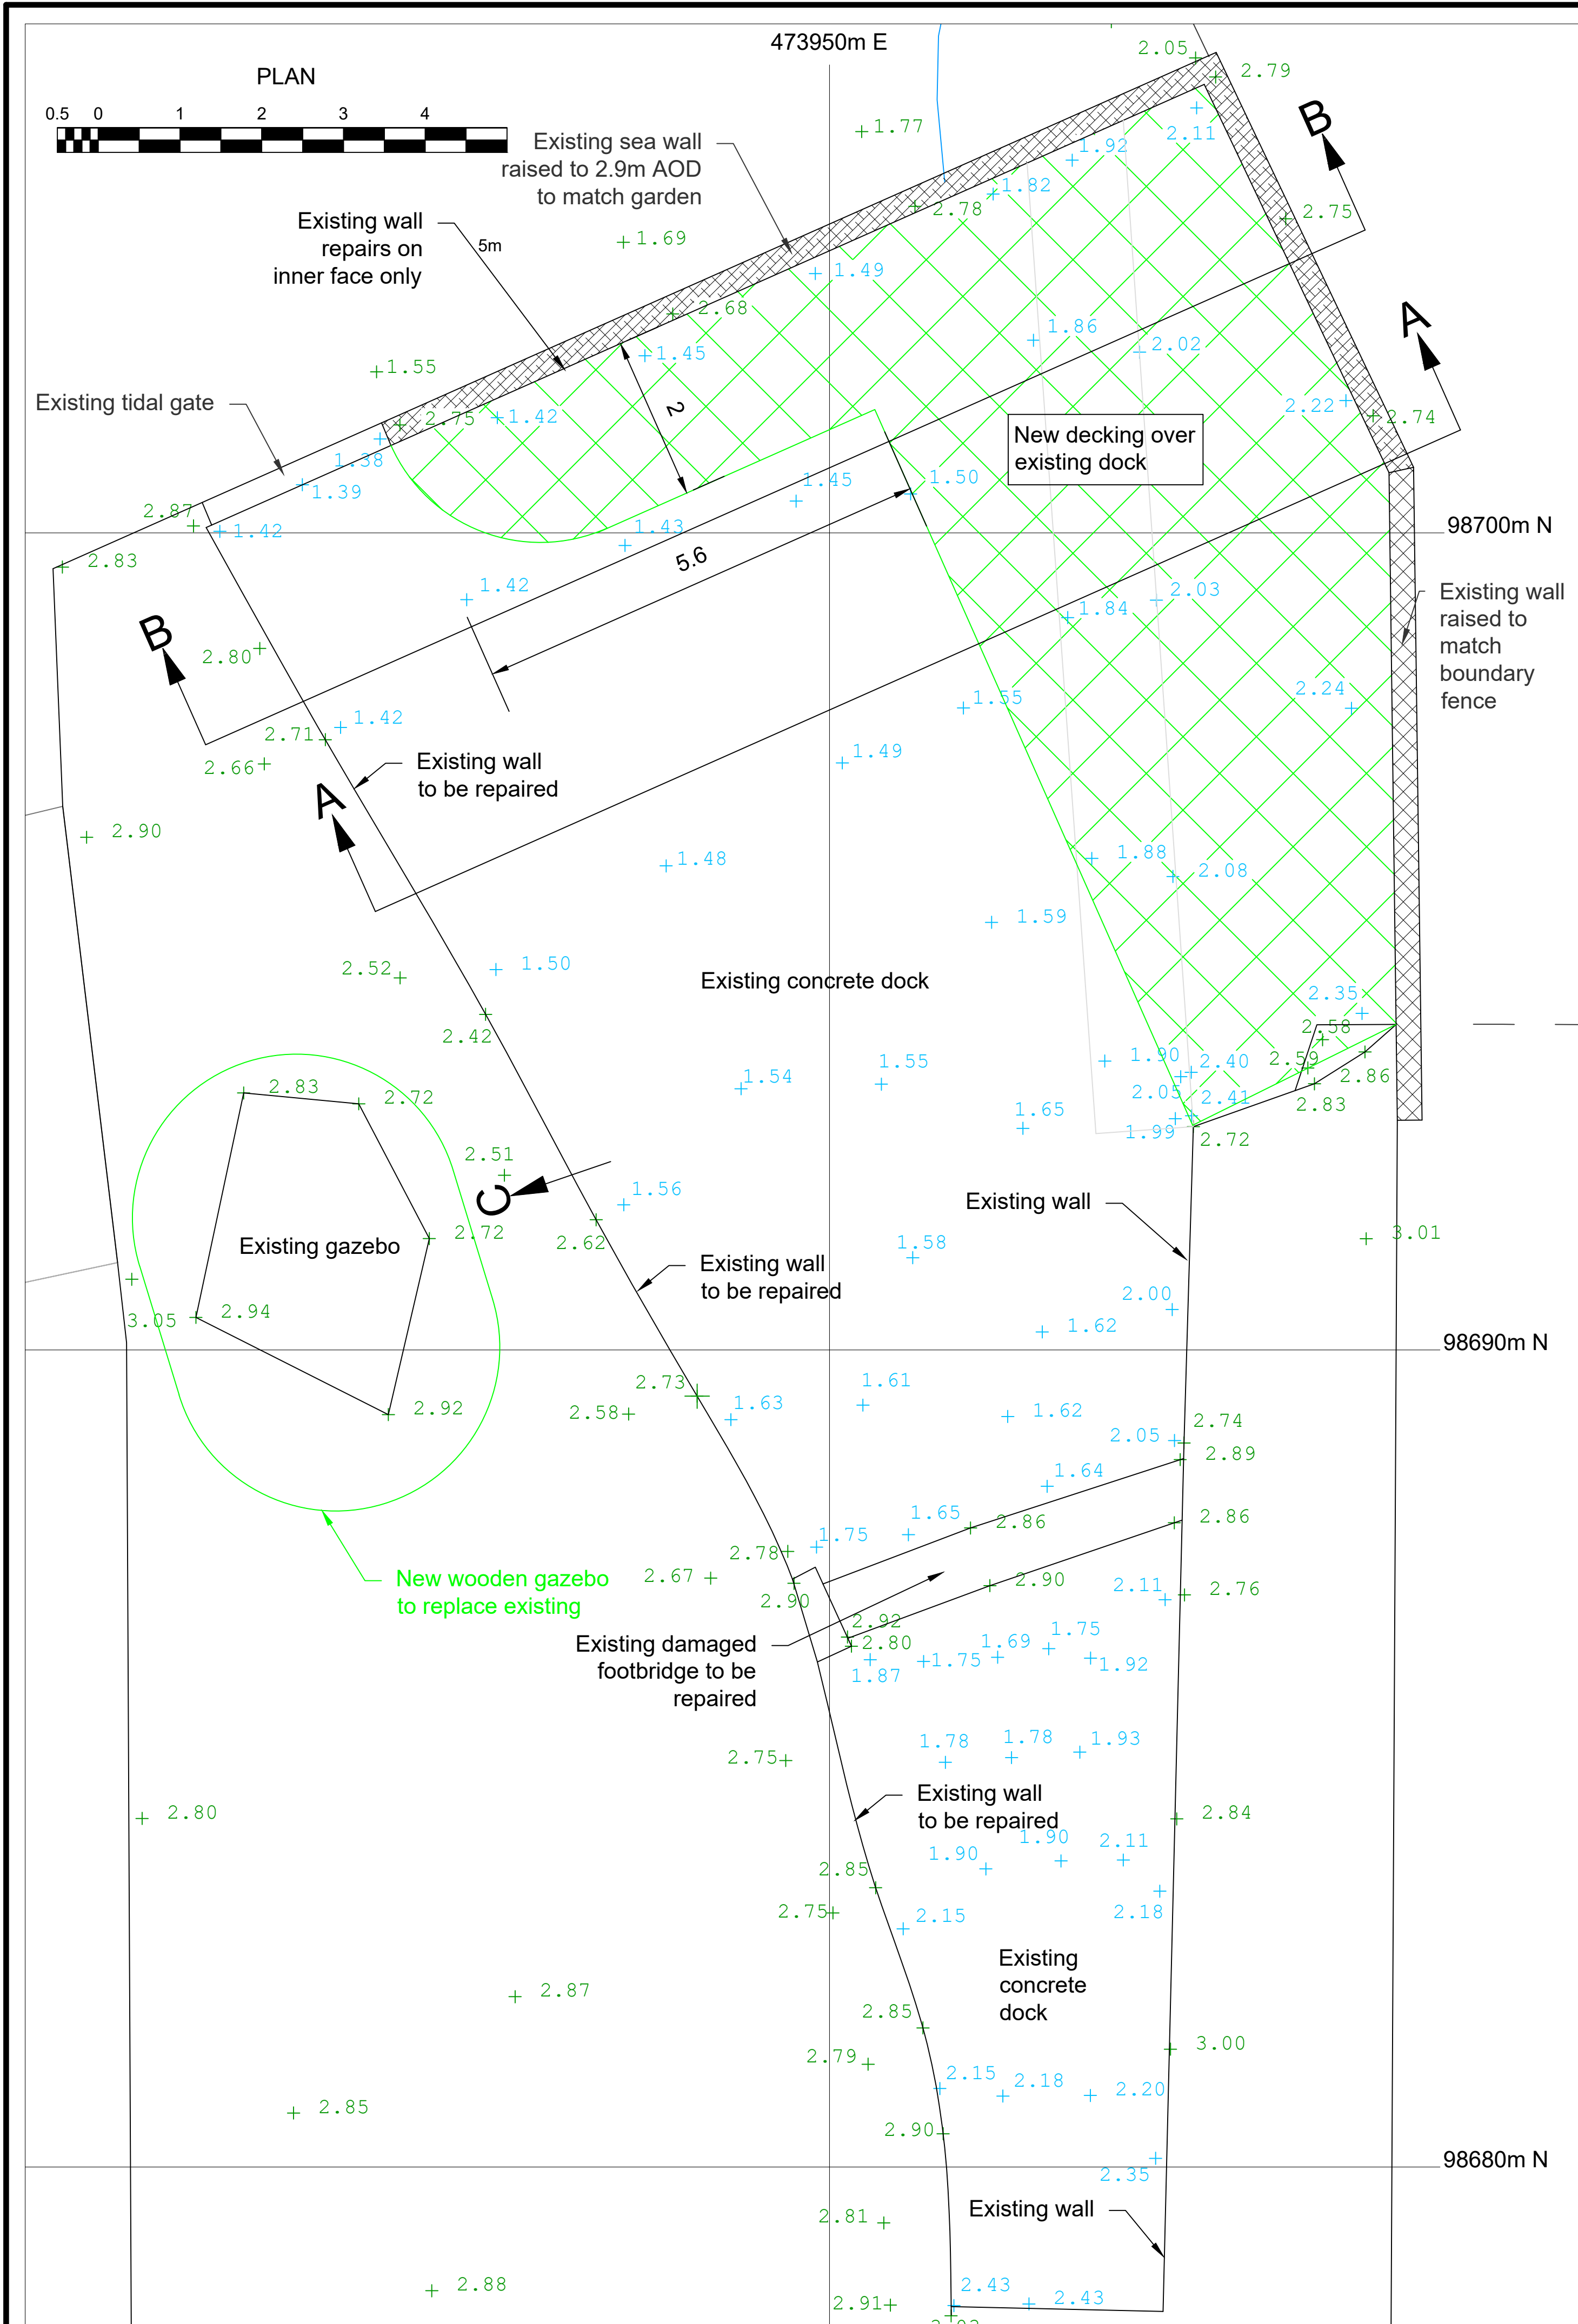

NOTES

- Grid shown is OS National Grid
- Background data from OS Data © Crown Copyright and database rights 2023 OS 100047474
- Topographic data from 12:10:23 survey using Network RTK GNSS. Figures are referenced to Ordnance Datum

Original LTS print only with Red Stamp

21:10:23	First issue
Date	Issue
LYMINGTON TECHNICAL SERVICES LTD	
CLIENT	
Chris Hutton & Monique Van Meurs	
SITE	
71 EASTOKE AVENUE, HAYLING ISLAND, PO11 9QP	
TITLE	
PROPOSED WORKS	
SCALE 1:50 @ A1	
DRAWN	DATE
P. Tossell	October 2023
DRG No 11013/2	