


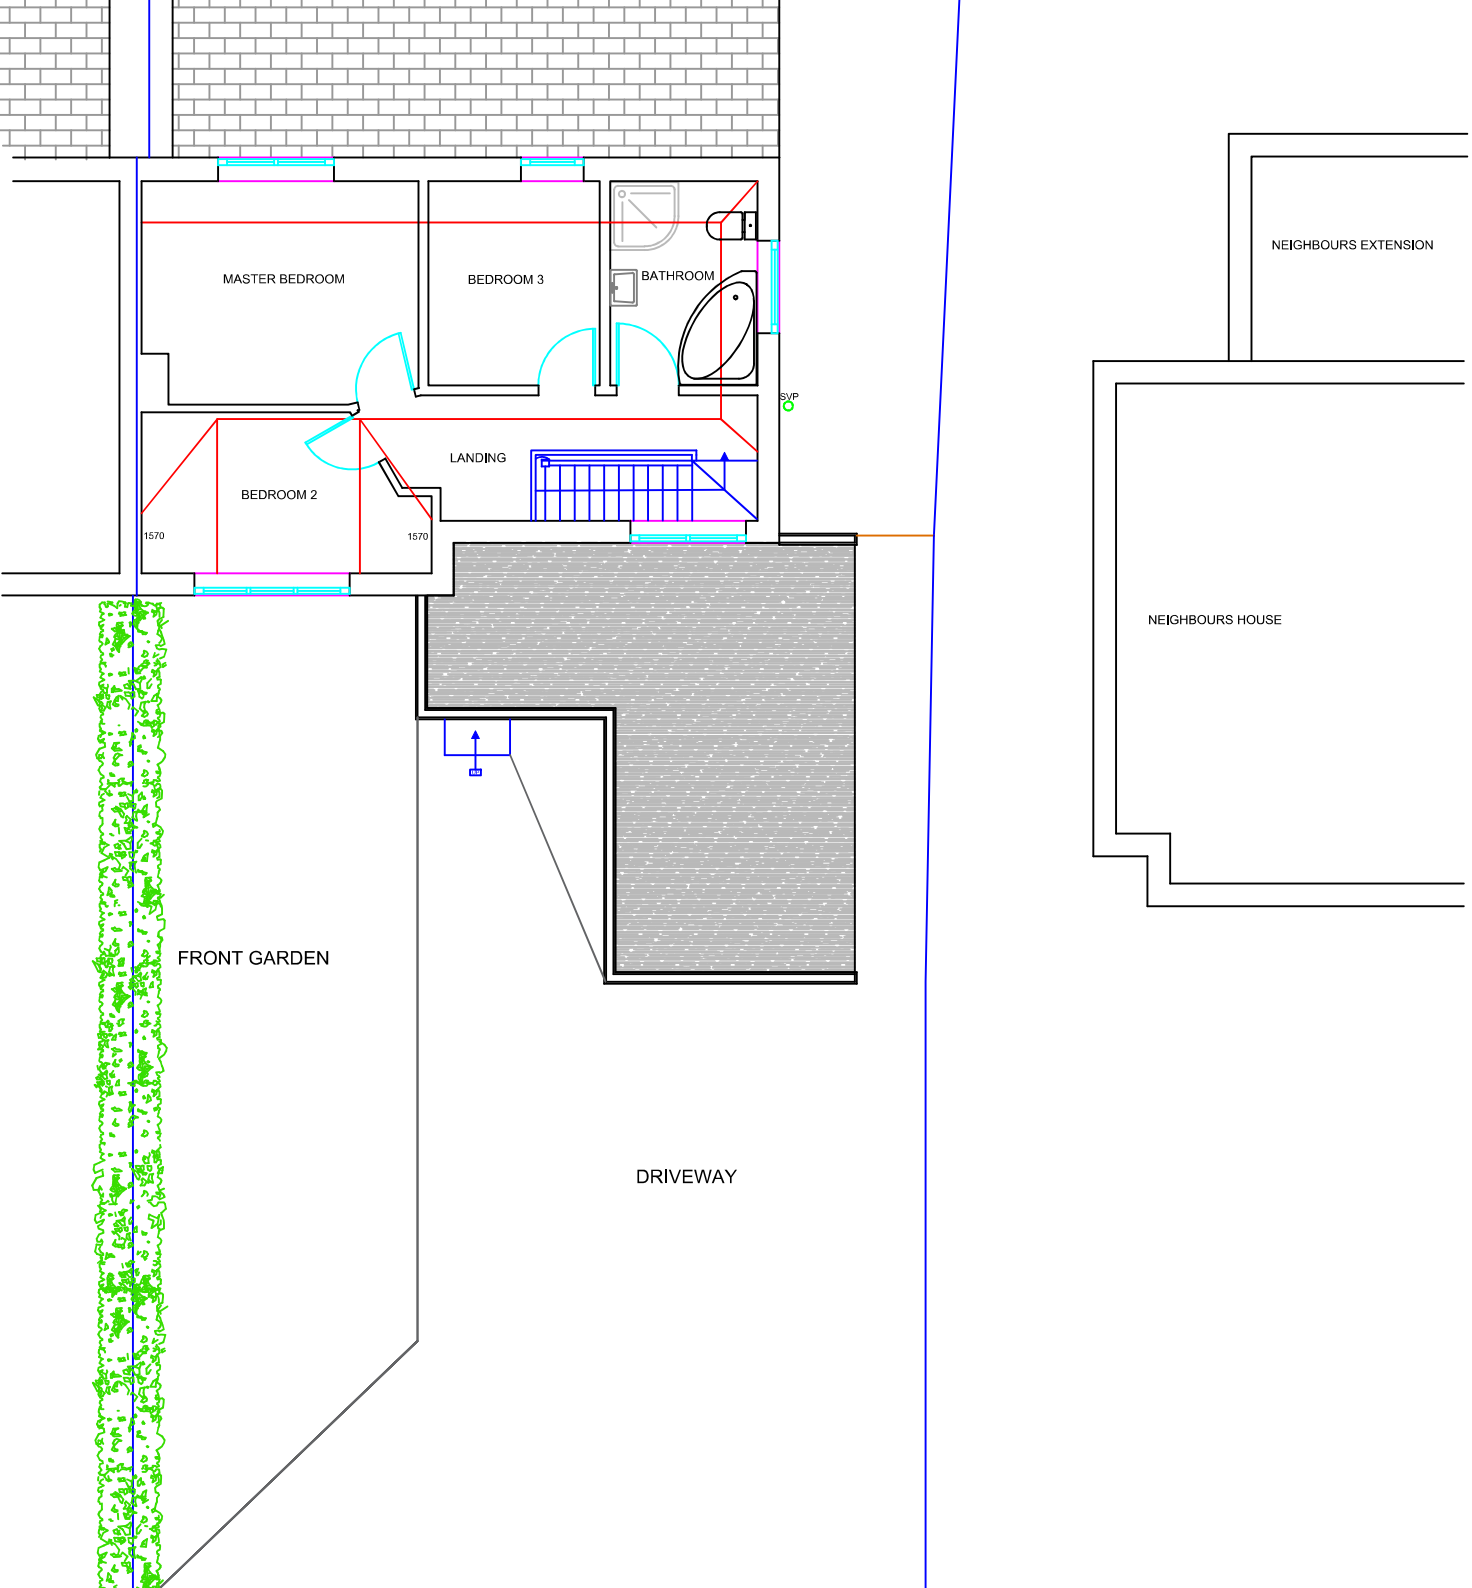

- 1) This drawing is the copy of the original drawing and cannot be reproduced without the permission of the author.
- 2) This drawing should be used for planning application and/or building work should common law have been obtained.
- 3) This drawing if appropriate should be used in accordance with the structural engineer's drawing specification. Any discrepancy should be notified immediately for clarification prior to any work being carried out.
- 4) Whilst every effort has been made to ensure that the drainage/services, these are the responsibility of the client to ensure a satisfactory underground drainage/service. In some cases a building authority, it is the homeowner's responsibility to ensure the risk of the build being altered.
- 5) Whilst every effort has been made to ensure the contractors responsibility for building work and/or any other work.
- 6) All works are to be carried out in accordance with the Regulations British Standards and recommendations and to the satisfaction of the building authority including the issuance of all certificates of testing and commissioning.
- 7) It is the clients responsibility to ensure all building work is carried out in accordance with the Design and Management (CDD) Safety legislation.
- 8) These plans may be subject to 'Approval' or any other statute in law before the construction of the work.

M 1:100 0 10m
M 1:50 0 2m

Existing FF P

M
32 C
H

Design

CLIENT NO: