


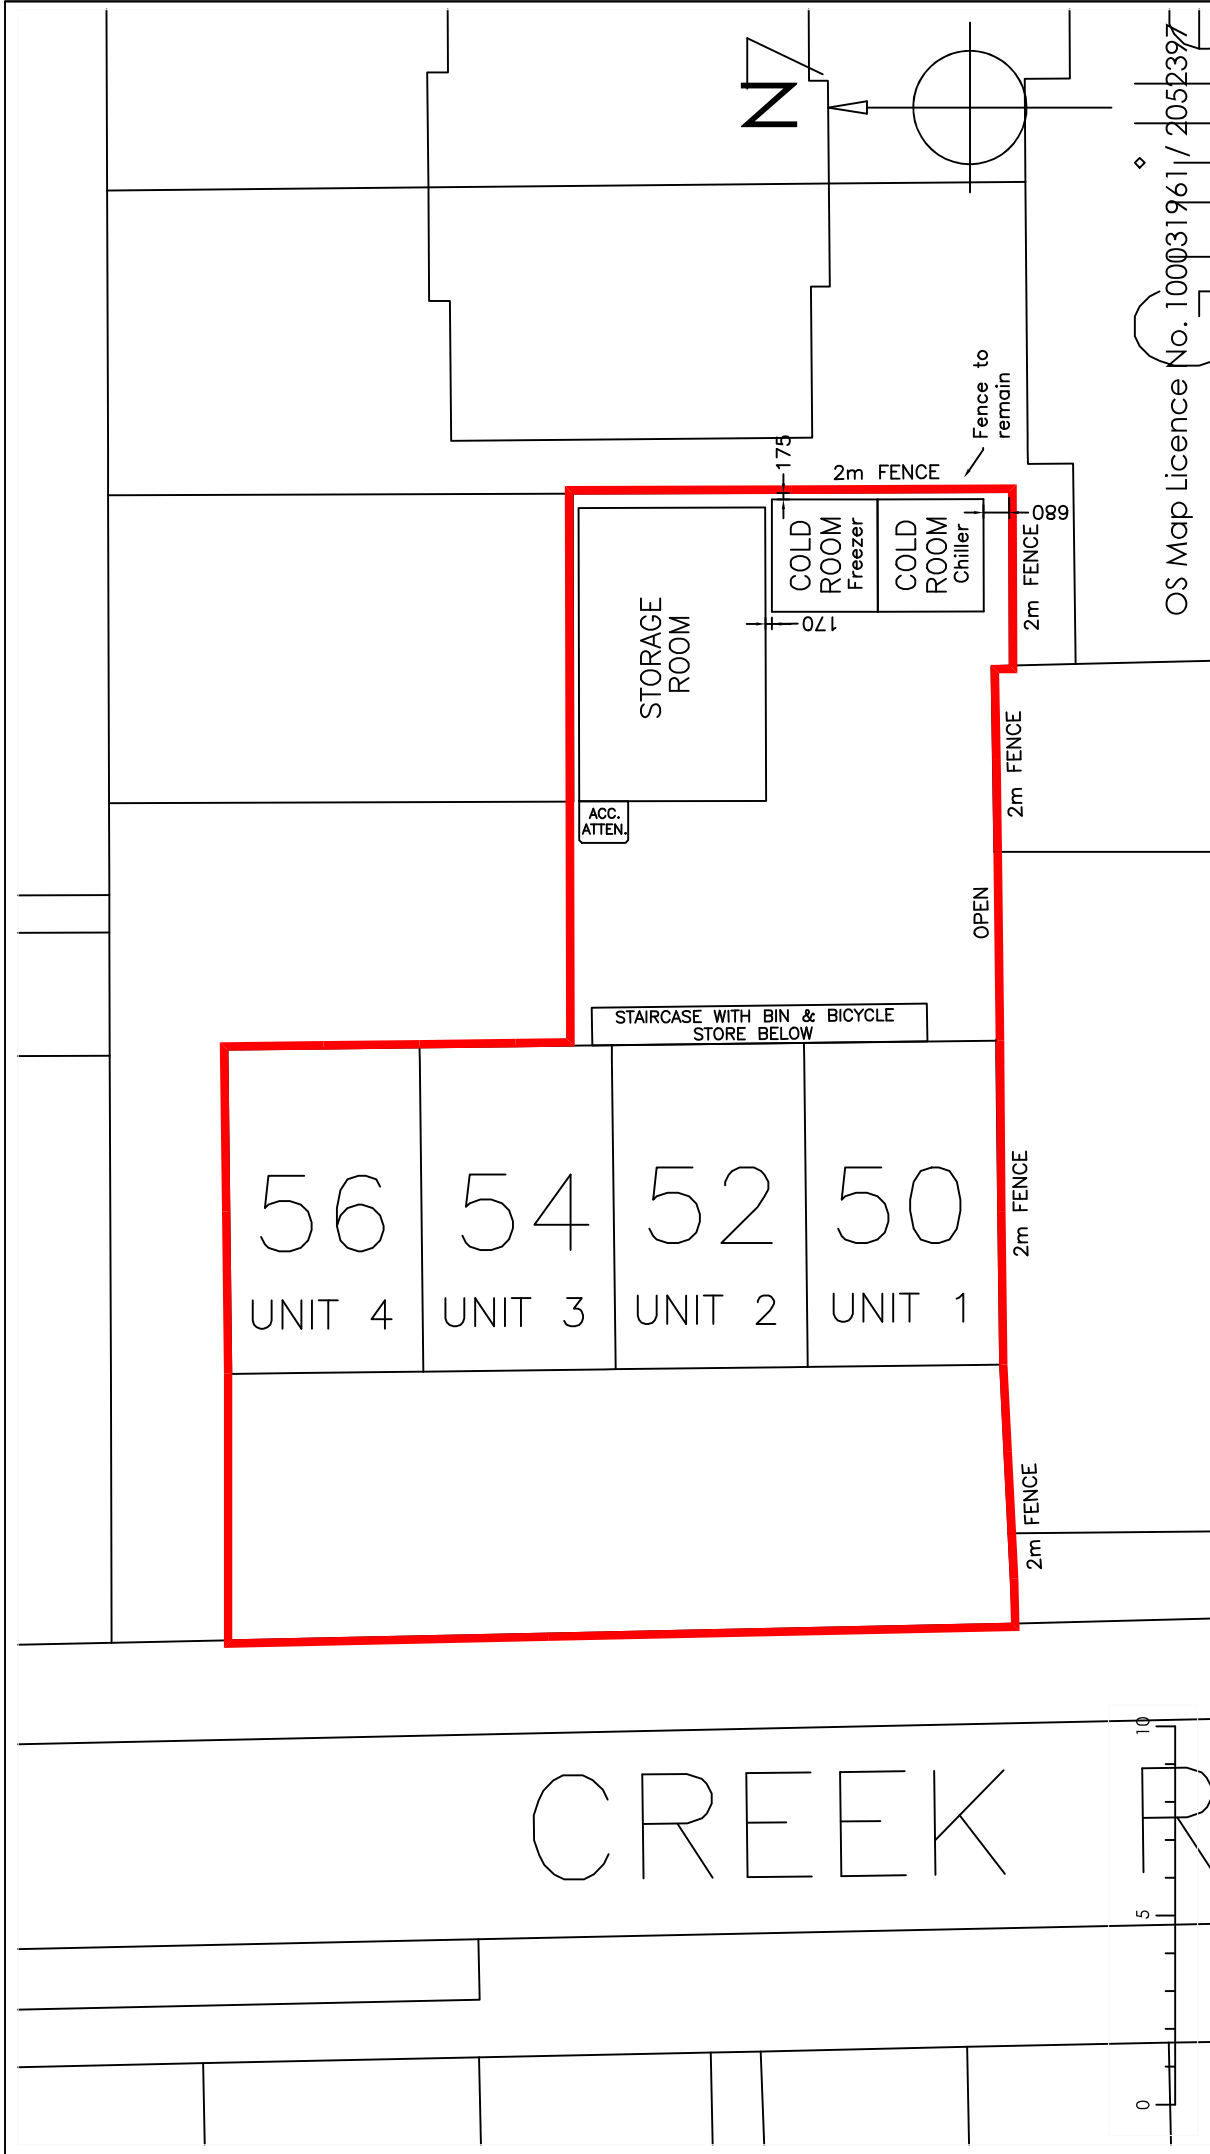

OS Map Licence No. 100031961 / 2052397



CAD - ARCHITECTURE - DESIGN

6 Shillinglee Waterlooville
Hampshire PO7 5RW
Tel 023 9225 8315
www.gbs-designs.co.uk

Copyright is reserved by GBS Designs and is issued on the condition that it is not copied or disclosed by or to any unauthorised persons without prior consent in writing from GBS Designs. All dimensions to be checked on site All structural elements to be specified by a suitably qualified structural engineer.		Drawing Title		External Coldroom at 50 to 56 Creek Road, Haying Island, Hampshire, PO11 9DQ.	
		Drawing Ref		5056CREDR 04	
		Scale at A2		1:100	
		Date		09 APRIL 2021	
		Drawn by		GBS	
		DATE			
		DRAWN			
		DESCRIPTION			
		REV			
		Initial design			
		Revisions to map style drawings			
		Compressor units added to scheme with appropriate additions			
		Additional information applied to scheme			
		Acoustic attenuation detail added			
		Acoustic attenuation moved to front of storage from side			
		Acoustic attenuation altered to new system and car tracking added			