



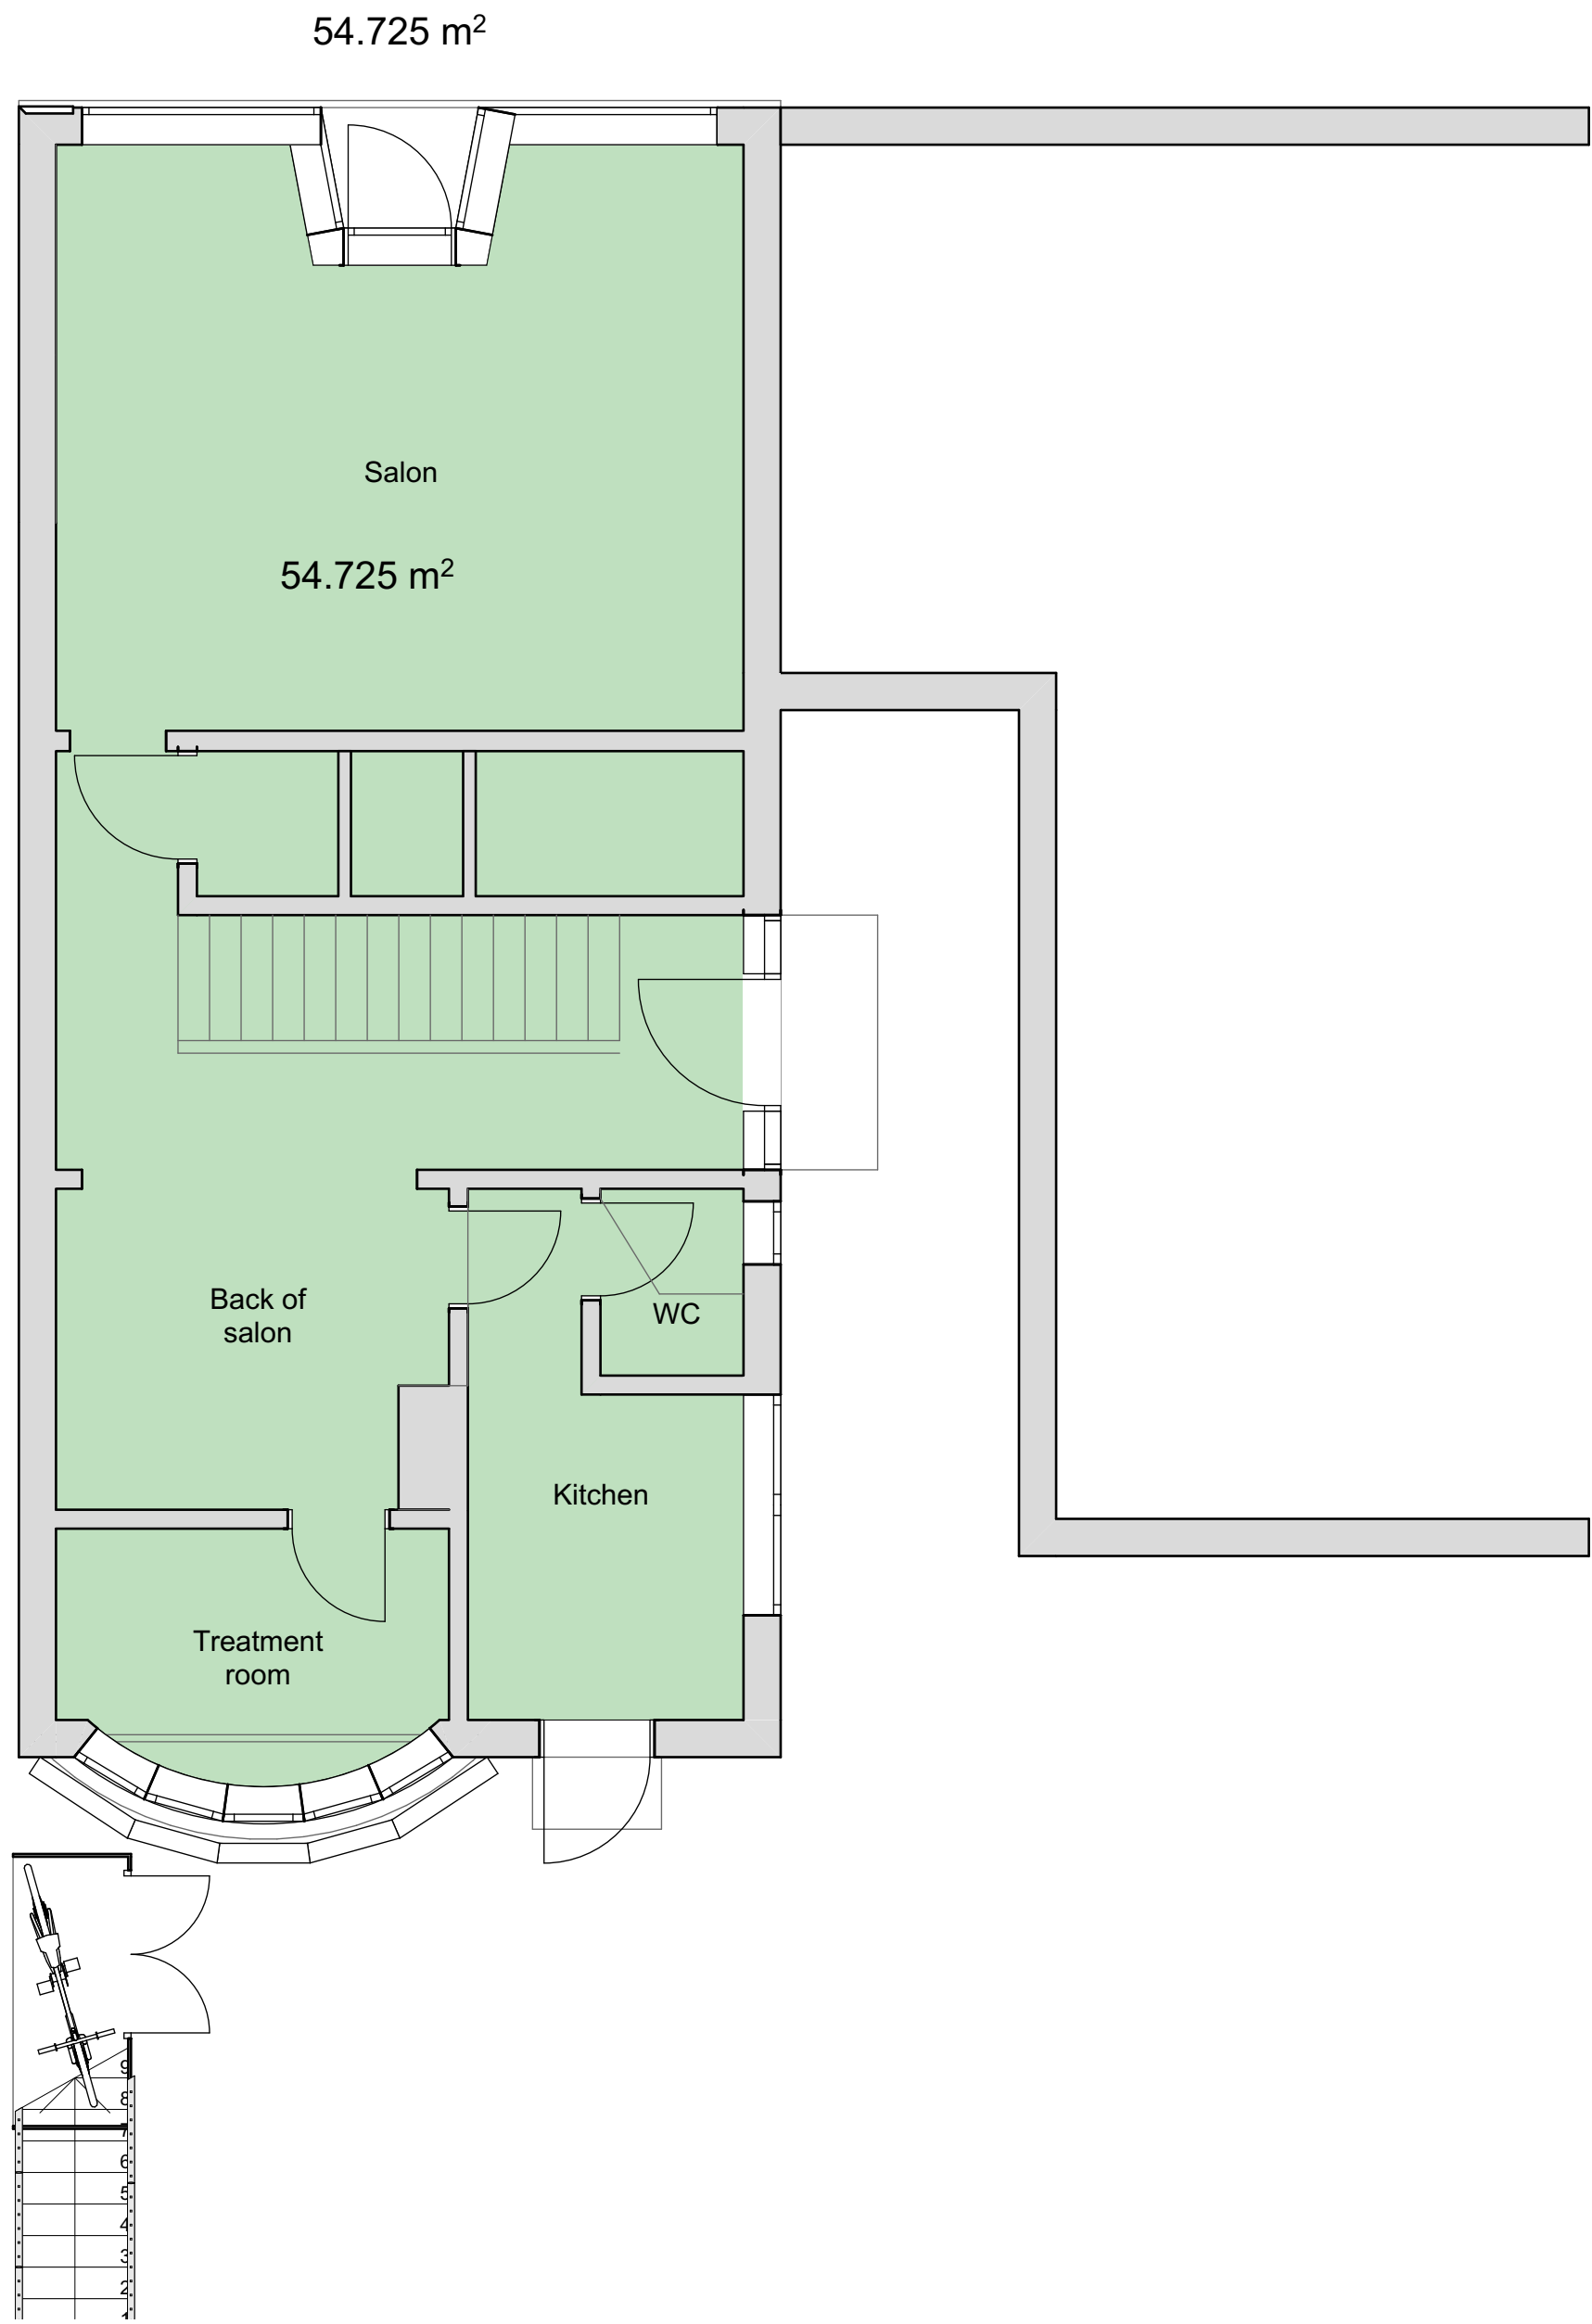

1
-

Ground Floor Existing
1:50

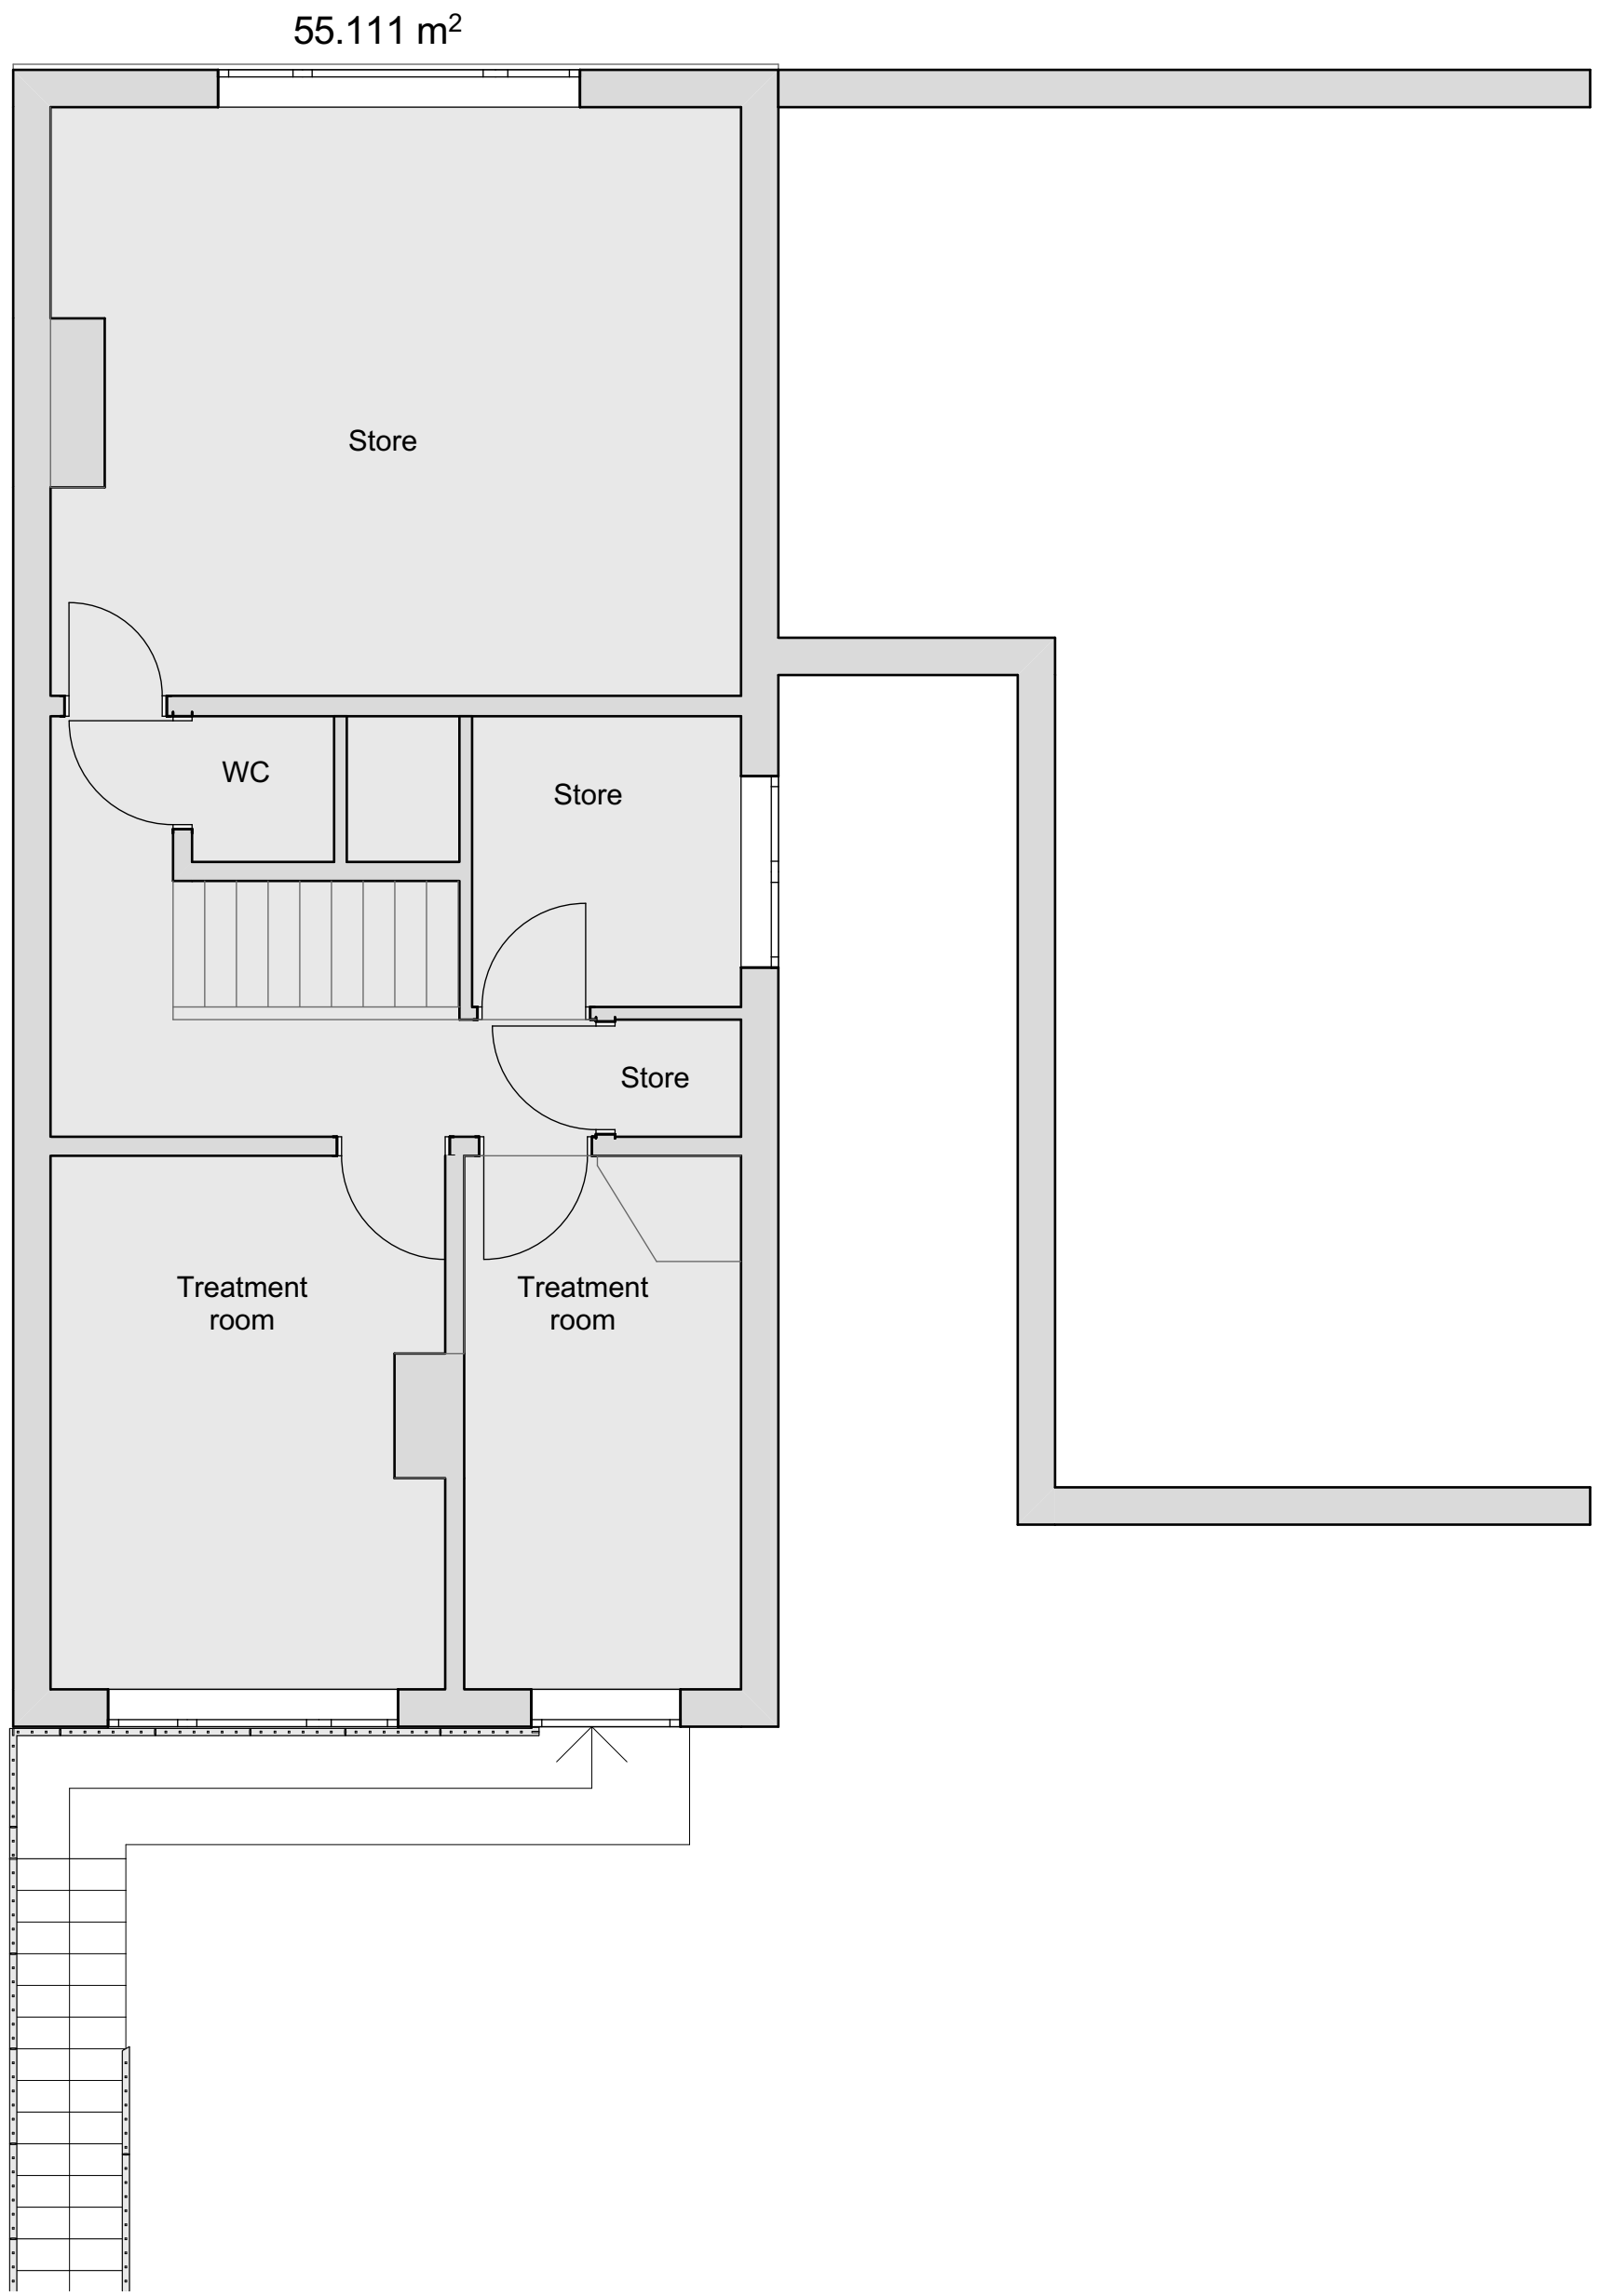

2
-

First Floor Existing
1:50