


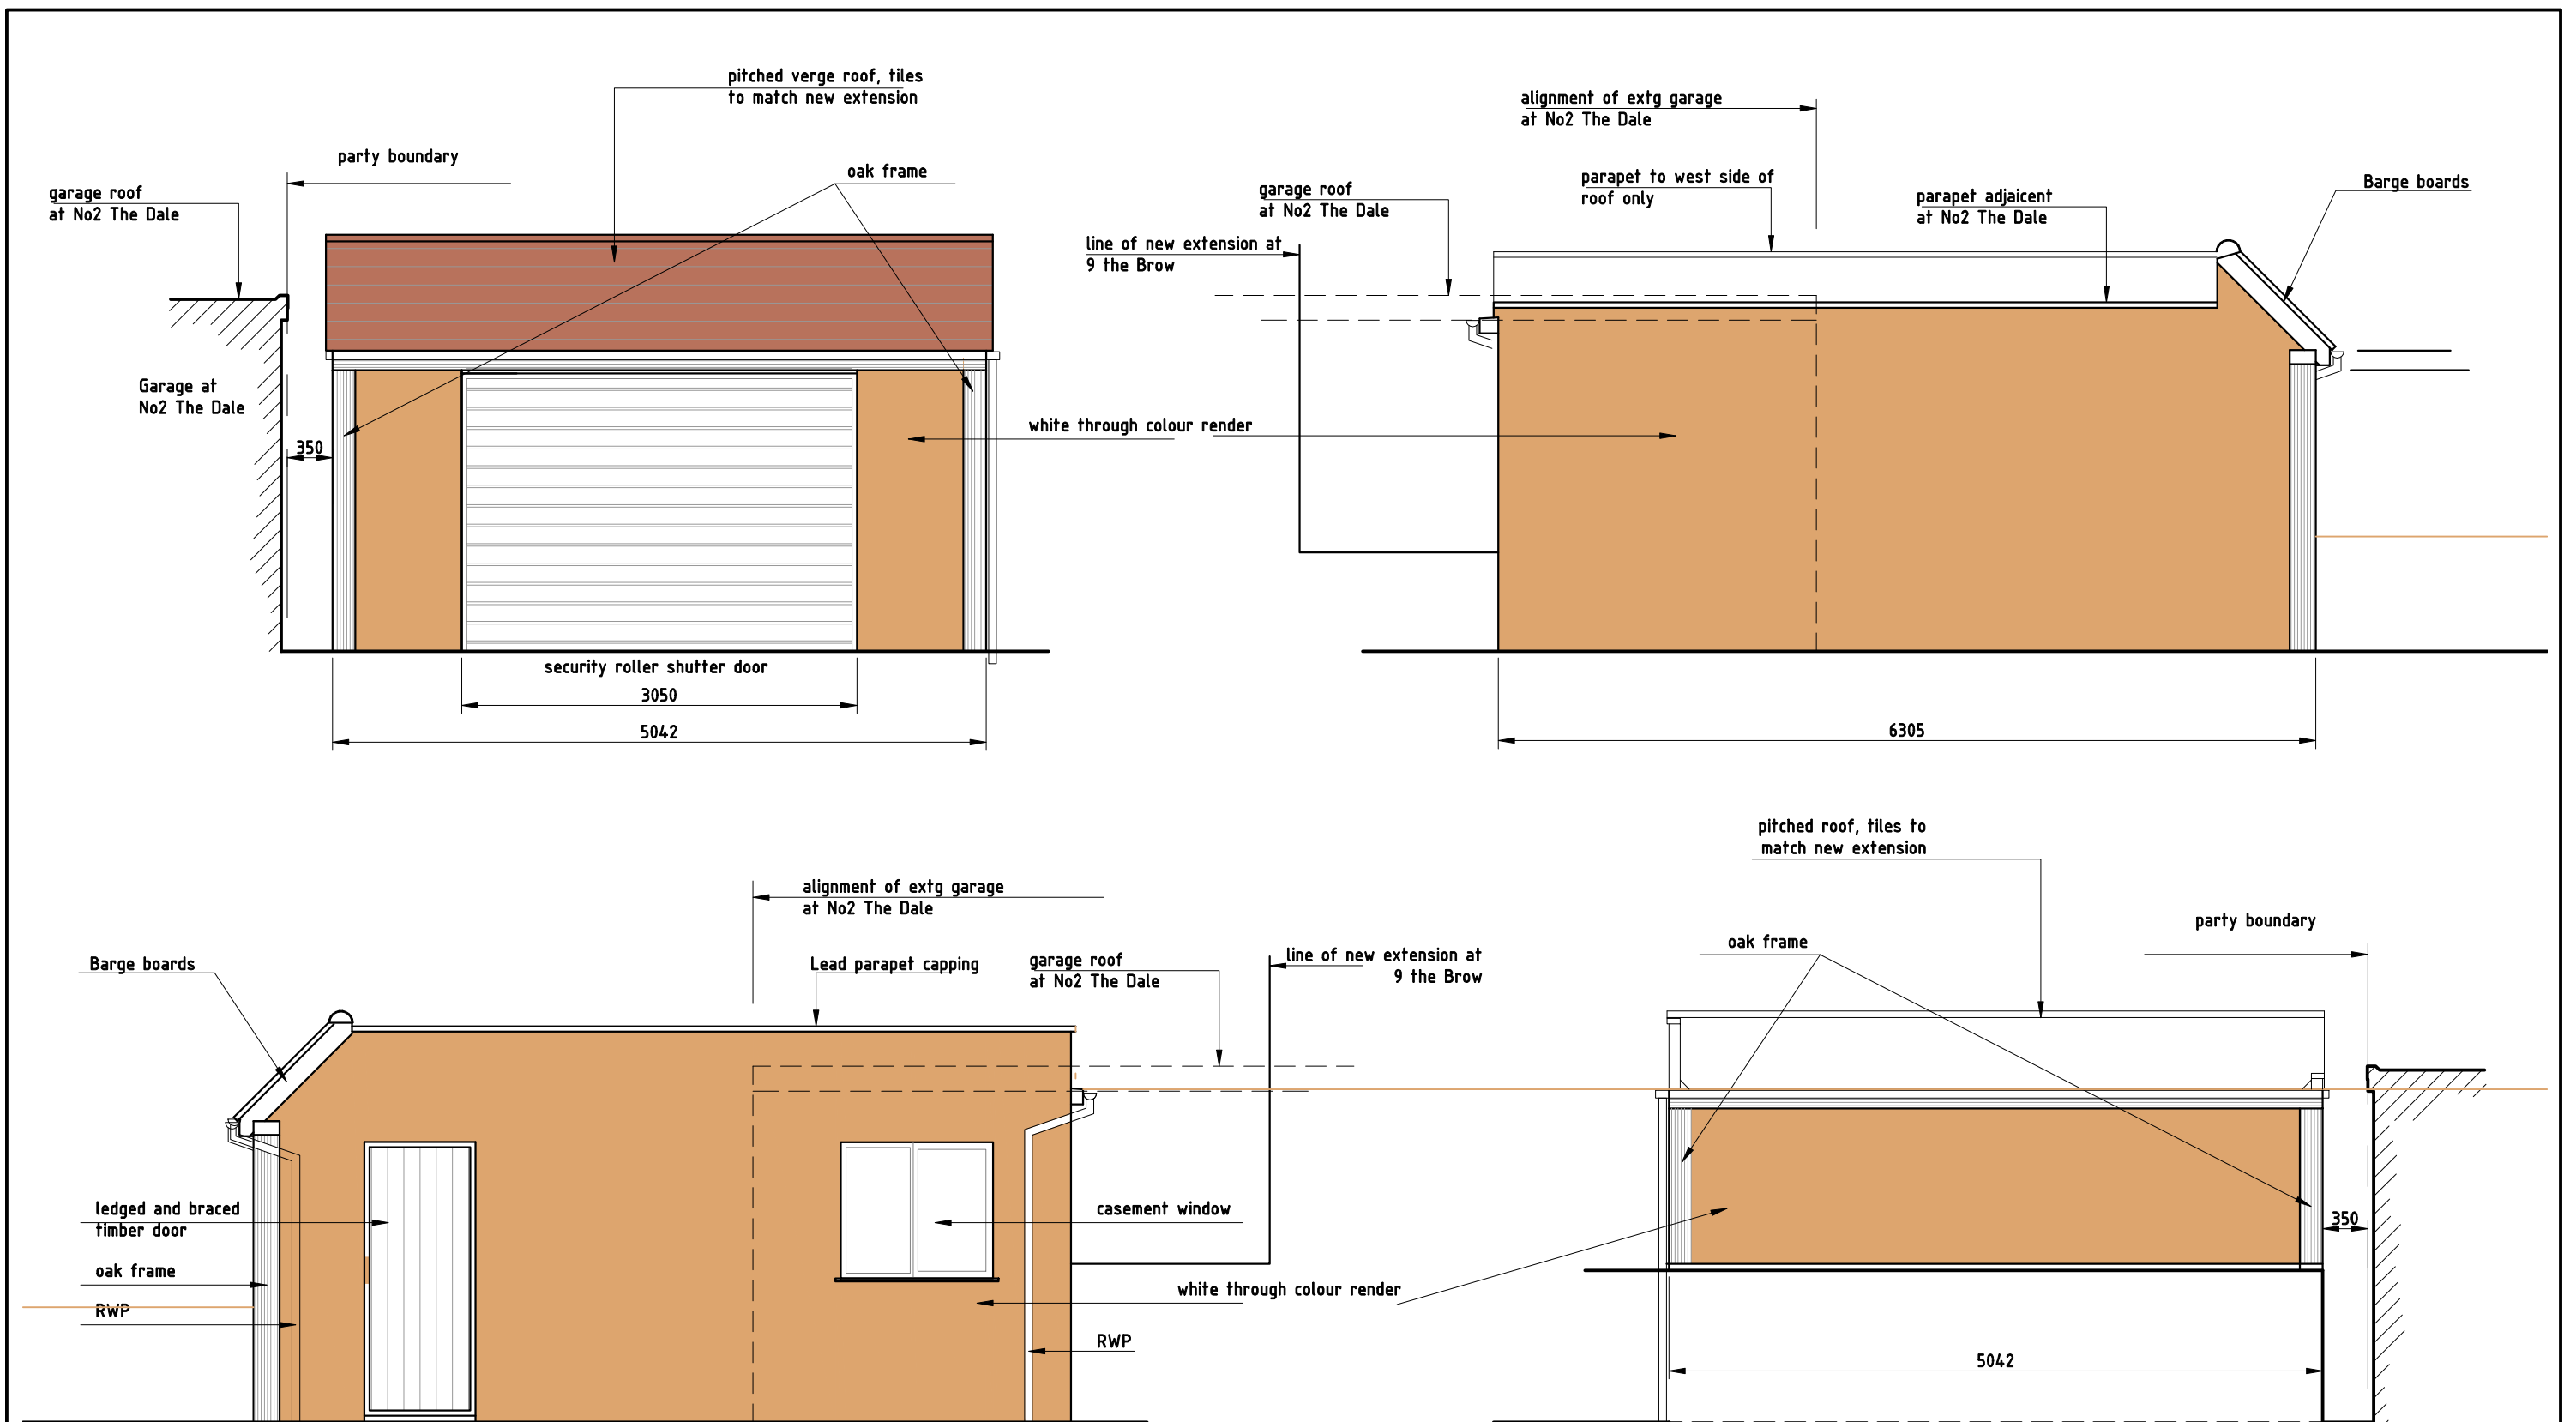

Section A-A (looking West)

Rev A, roof amended to suit flat roof design bfs July24

© Construction Design Projects
These drawings are not to be copied or
distributed to third parties without the written
consent of Construction Design Projects

project Proposed New Extension and replacement garage 9 The Brow,Purbrook		drawn by bf.sales		date March 2024				Job No		Drg No		 Architectural , Civil & Structural Draughting Services 6 Tukes Avenue,Bridgemary Gosport,Hampshire,PO13 oSE tel 01329 311671 tel 07956 065421 Bernie_cdp100@hotmail.com
drawing title External Elevations		checked by bf.sales		date March 2024				2016		21		
		scale 1:50		rev A								