


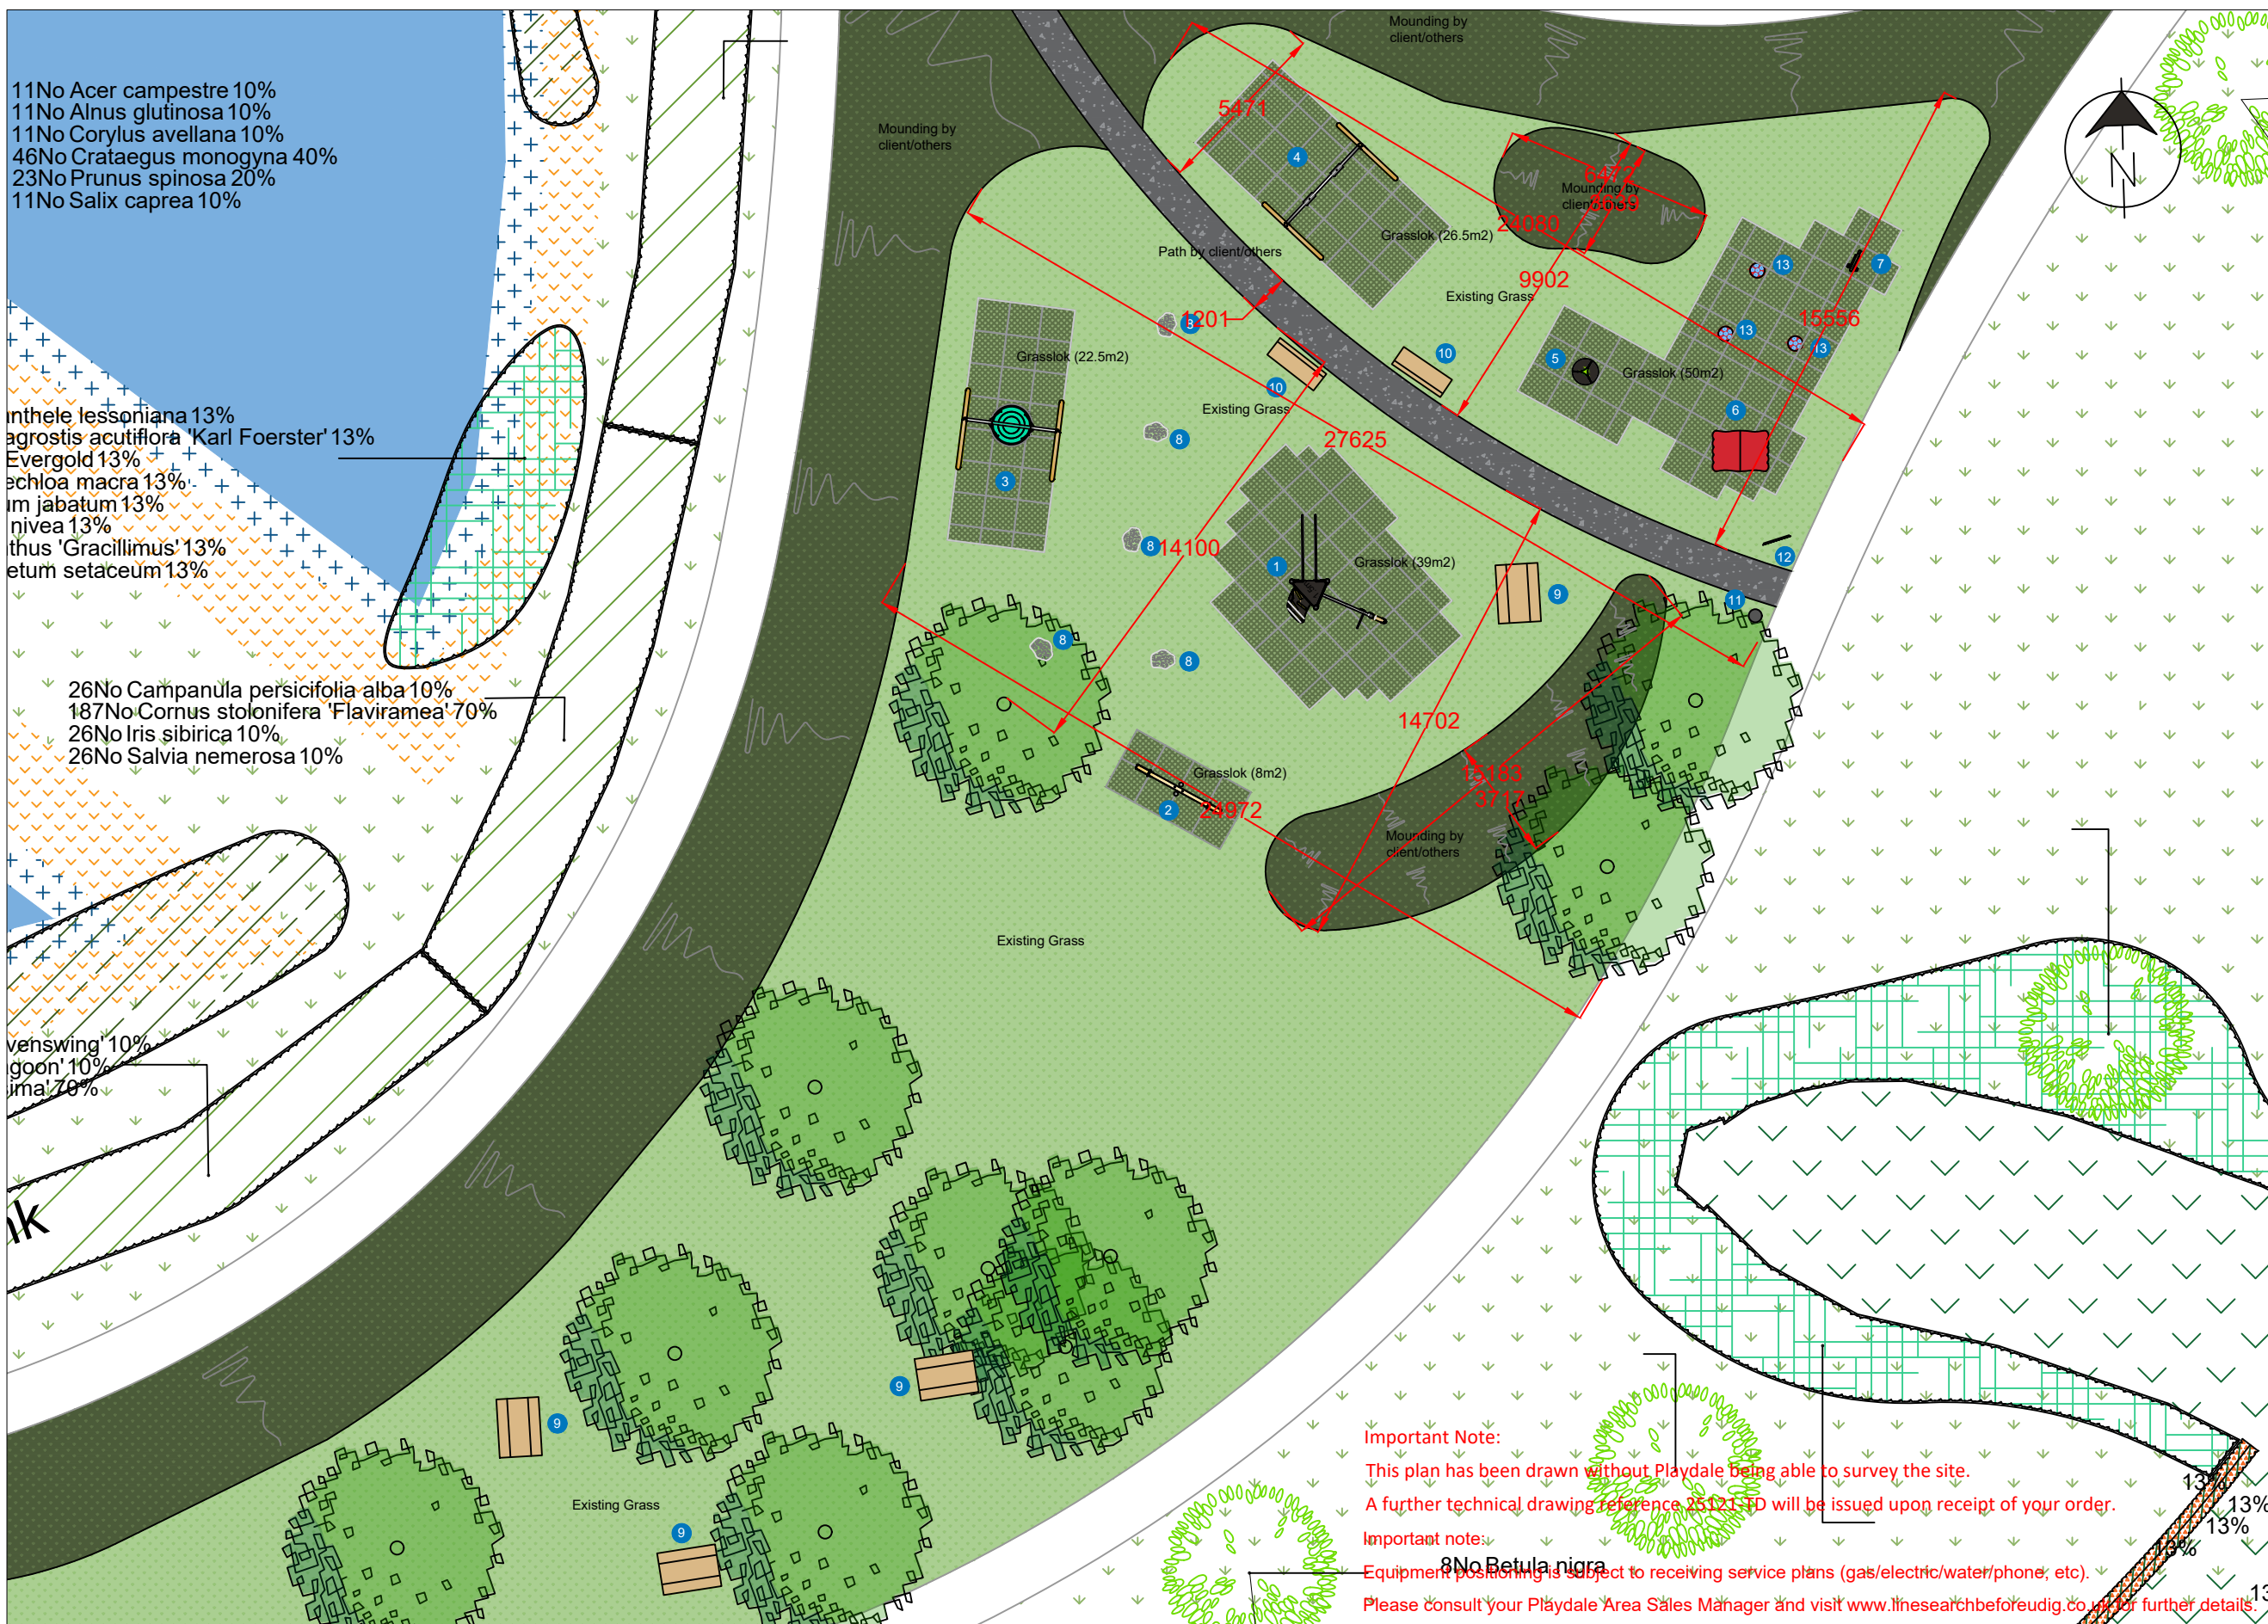

11No Acer campestre 10%
11No Alnus glutinosa 10%
11No Corylus avellana 10%
46No Crataegus monogyna 40%
23No Prunus spinosa 20%
11No Salix caprea 10%

anthem. lessoriana 13%
agrostis acutiflora 'Karl Foerster' 13%
Evergold 13%
echloa macra 13%
m jabatum 13%
nivea 13%
thus 'Gracillimus' 13%
etum setaceum 13%

26No Campanula persicifolia alba 10%
187No Cornus stolonifera 'Flaviramea' 70%
26No Iris sibirica 10%
26No Salvia nemerosa 10%

venswing' 10%
goon' 10%
ima' 70%

General Notes & Key

Equipment Key

1. Calypso Plus (Green) SGF*
2. Timber Seesaw (Incl. Tyres) - SGF*
3. Timber Team Swing Frame Only with Shackles SGF*
1 x Green Team Swing Seat & Chains for Team Swing Frame
4. Timber (Single Bay) Junior Swing Frame Only with Shackles SGF*
2 x Flat Seat & Chains for Junior Swing Frame
5. Mini Orbiter
6. Playhouse 1 (Without Table) SGF*
7. Timber Sheep Springer SGF*
8. Natural Boulder 2 - Approx. (L) 0.75m x (W) 0.6m x (H) 0.6m
9. Lakeland Table - TGF*
10. Bandrake Seat - TGF*
11. Timber Slatted Bin Including Lid SF*/SGF*
12. Entrance Sign including Posts (0.9m x 0.6m) - TGF*
13. Mushroom Seat 300mm High

Client Approval

Name	
Signature	
Date	

i Our steel in the ground fixing system offers superior guarantees. Ask your Area Manager for more information.

Proposed Play Area for:
Barratt David Wilson Homes - Harbour - Play area - Bedhampton Hampshire
Scheme No: 25121-TD Date: 06/07/23 Drawn by: CC
1:200 @ A3

All plans are to scale unless otherwise stated. Artists impressions are provided as a visual only and may not accurately represent the layout of the finished site.
All plans, quotations and correspondence between Playdale and the addressee are to remain strictly confidential between those parties only. Playdale reserve the right to make modification in design and specification.