


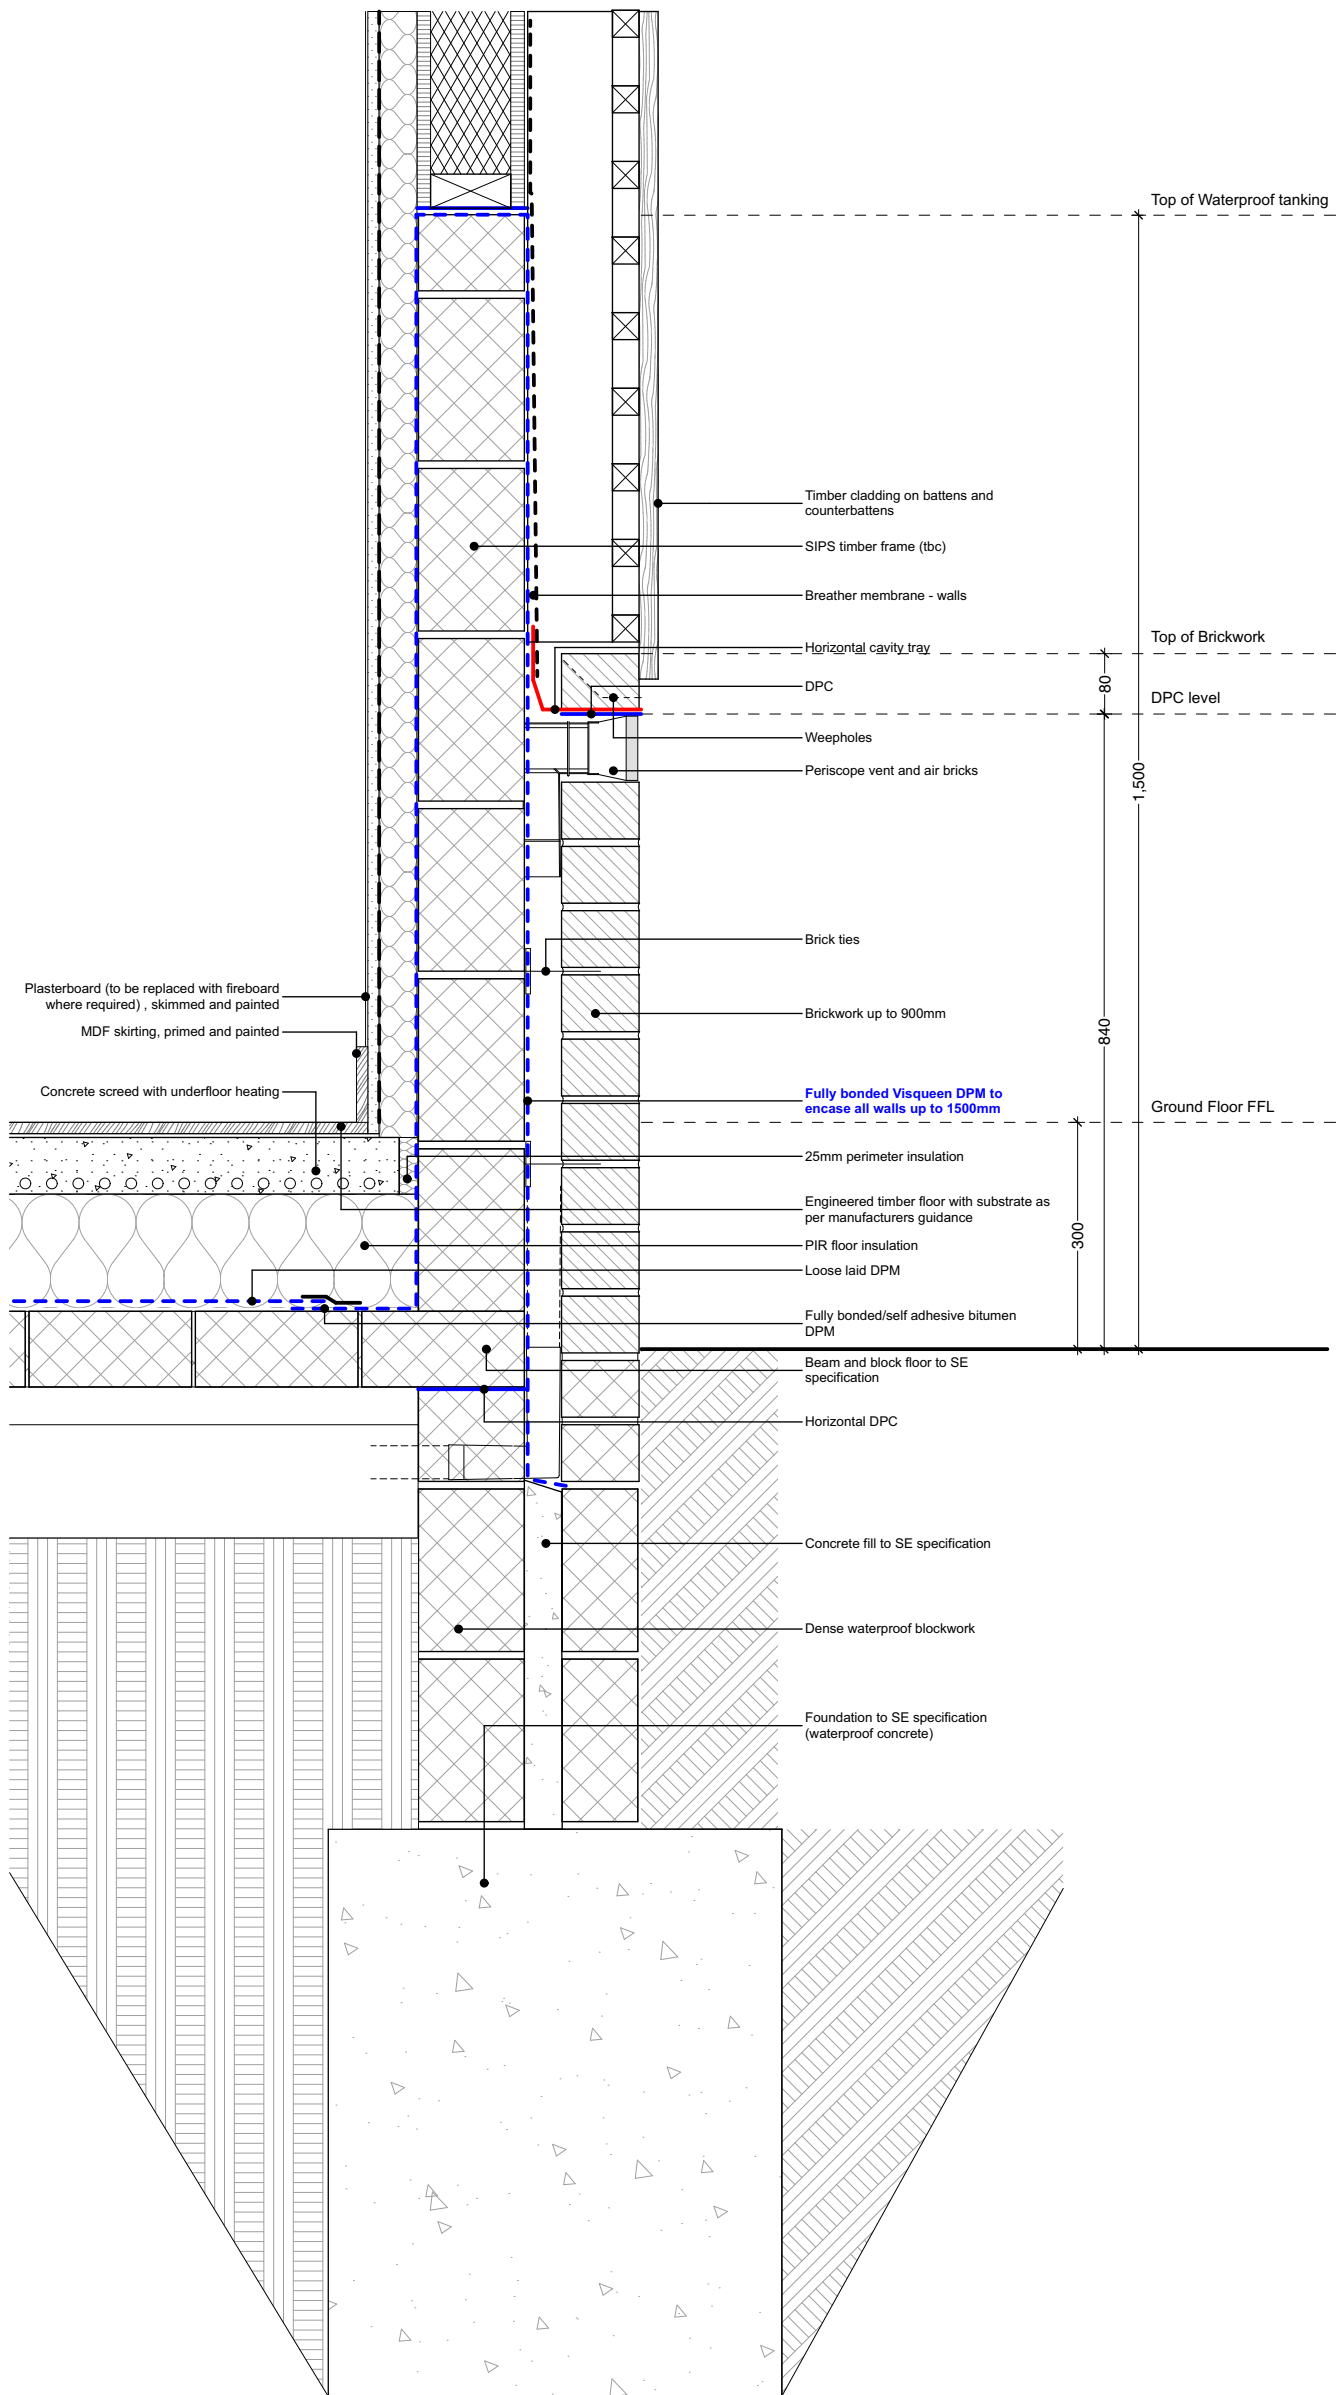

Revision	Issued	Issue Title
P-01	07/08/2024	Planning

SALT ARCHITECTS

Church Hill Cottage
Itchenor Road
Chichester
PO20 7DL
www.saltarchitects.uk

DO NOT SCALE FROM THIS DRAWING

All measurements given are indicative, on site dimensions must be determined prior to the purchaser manufacture of any components. All discrepancies between indicative dimensions given and those measured on site to be brought to architect's attention.

DRAWING TITLE:
Typical External Details

PROJECT:
24 Treloar Road

CLIENT: Rob Gullan

DATE: 03/09/2024

DRAWING STATUS: **Planning**

SCALE: 1:10 @ A3

Project: Drawing No. Revision: