



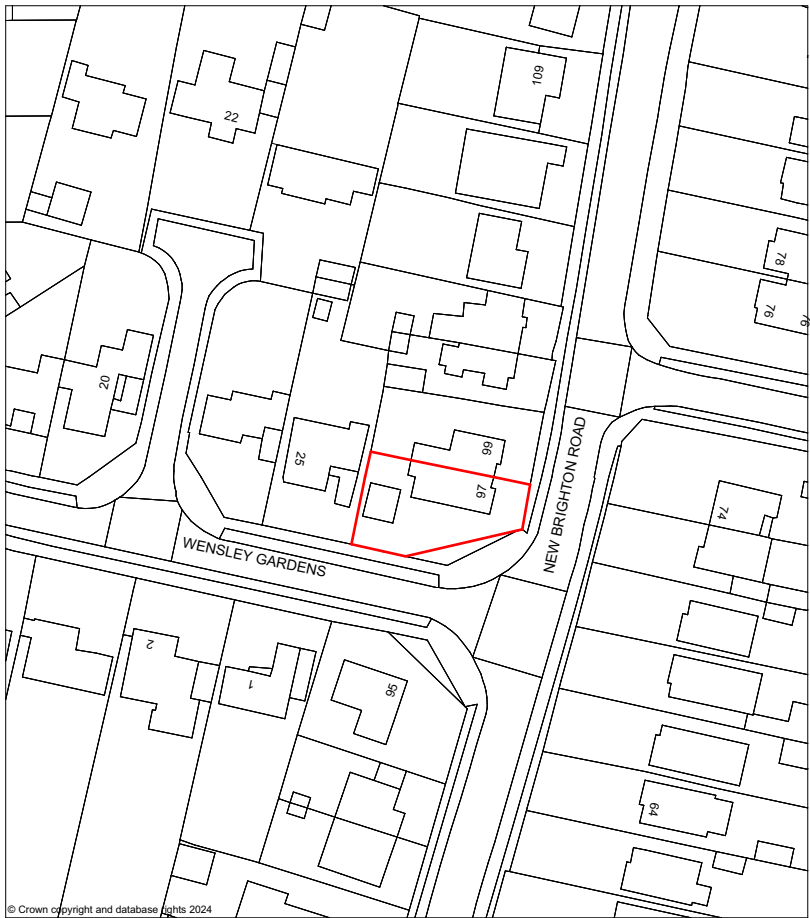


© Crown copyright and database rights 2024

SCALE 1:1250
@A3

0 25 50m

Plan Number: TQRQM24246165601976
Map Produced for: I Bates
OS Licence number: 100042766
Date Produced: 02-09-2024

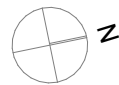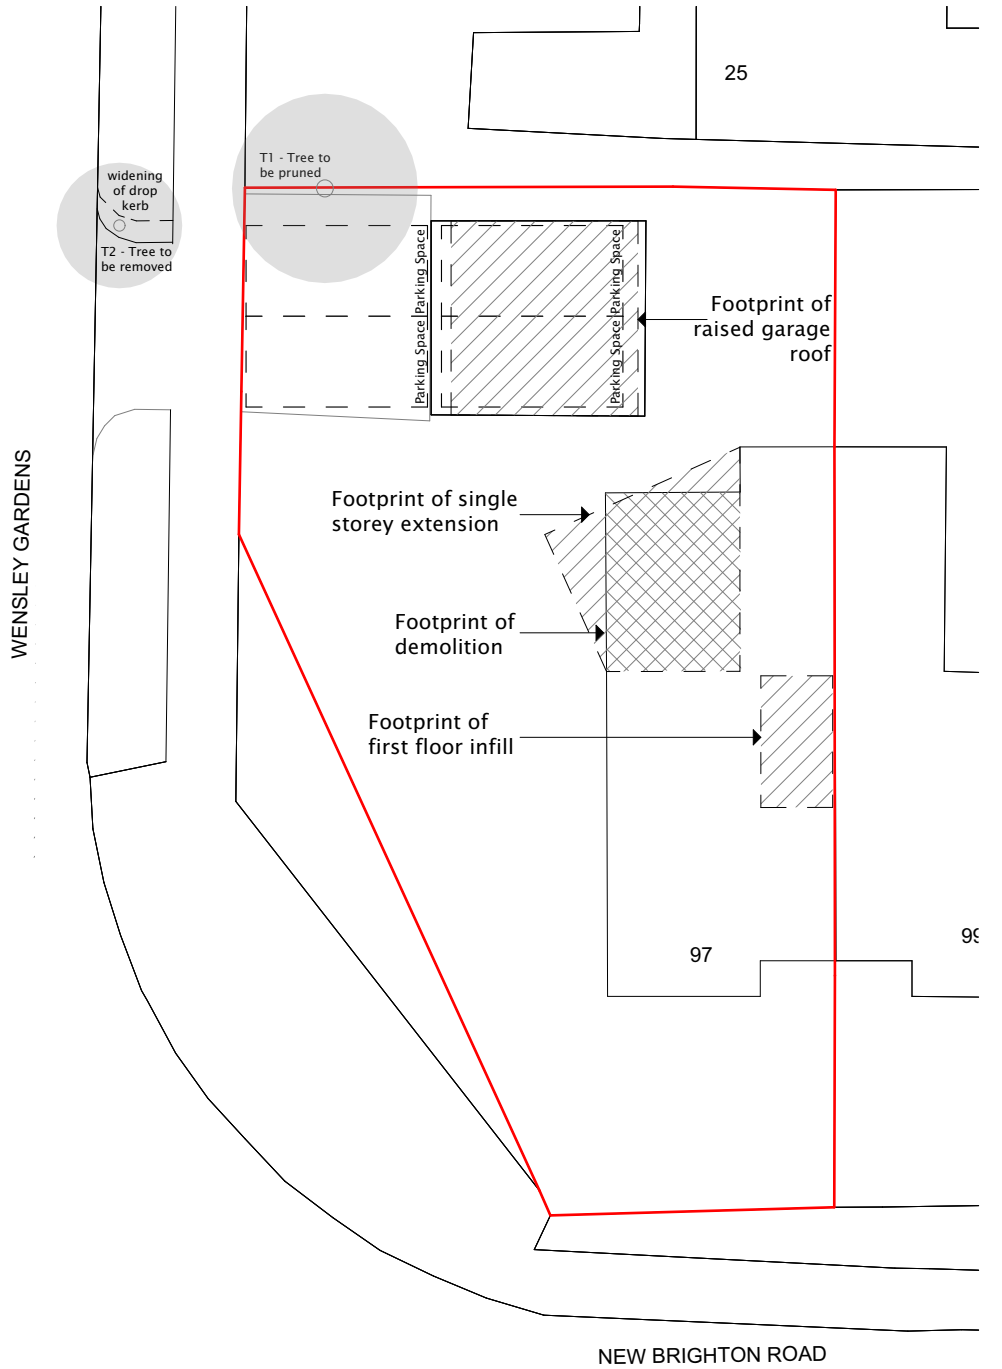

Block Plan
1:200

SCALE 1:200
@A3

0 4 8 12m

Design information is work in progress and subject to detail development & Client approval. Accommodation schedules and figures provided are subject to amendments following coordinated input by others in the design team. Dimensions must be checked on site with any discrepancies reported to the Architect for confirmation prior to any construction. Costings should not be finalised until approval /confirmation by relevant authorities and Client. Any topographical / Ordnance Survey information visible has prepared by a third party, no responsibility will be accepted for accuracy or completeness of the survey.

Rev	Date	Description	CLIENT I Bates PROJECT 97 New Brighton Road TITLE	DRAWN BY RW DATE 02.09.24 SCALE @A3 1:1250, 1:200	jlrw ARCHITECTURE jlrw.co.uk
(c) JLRW Architecture 2024			Location and Block Plans		PROJECT24001 DRAWING100 REVISION-