


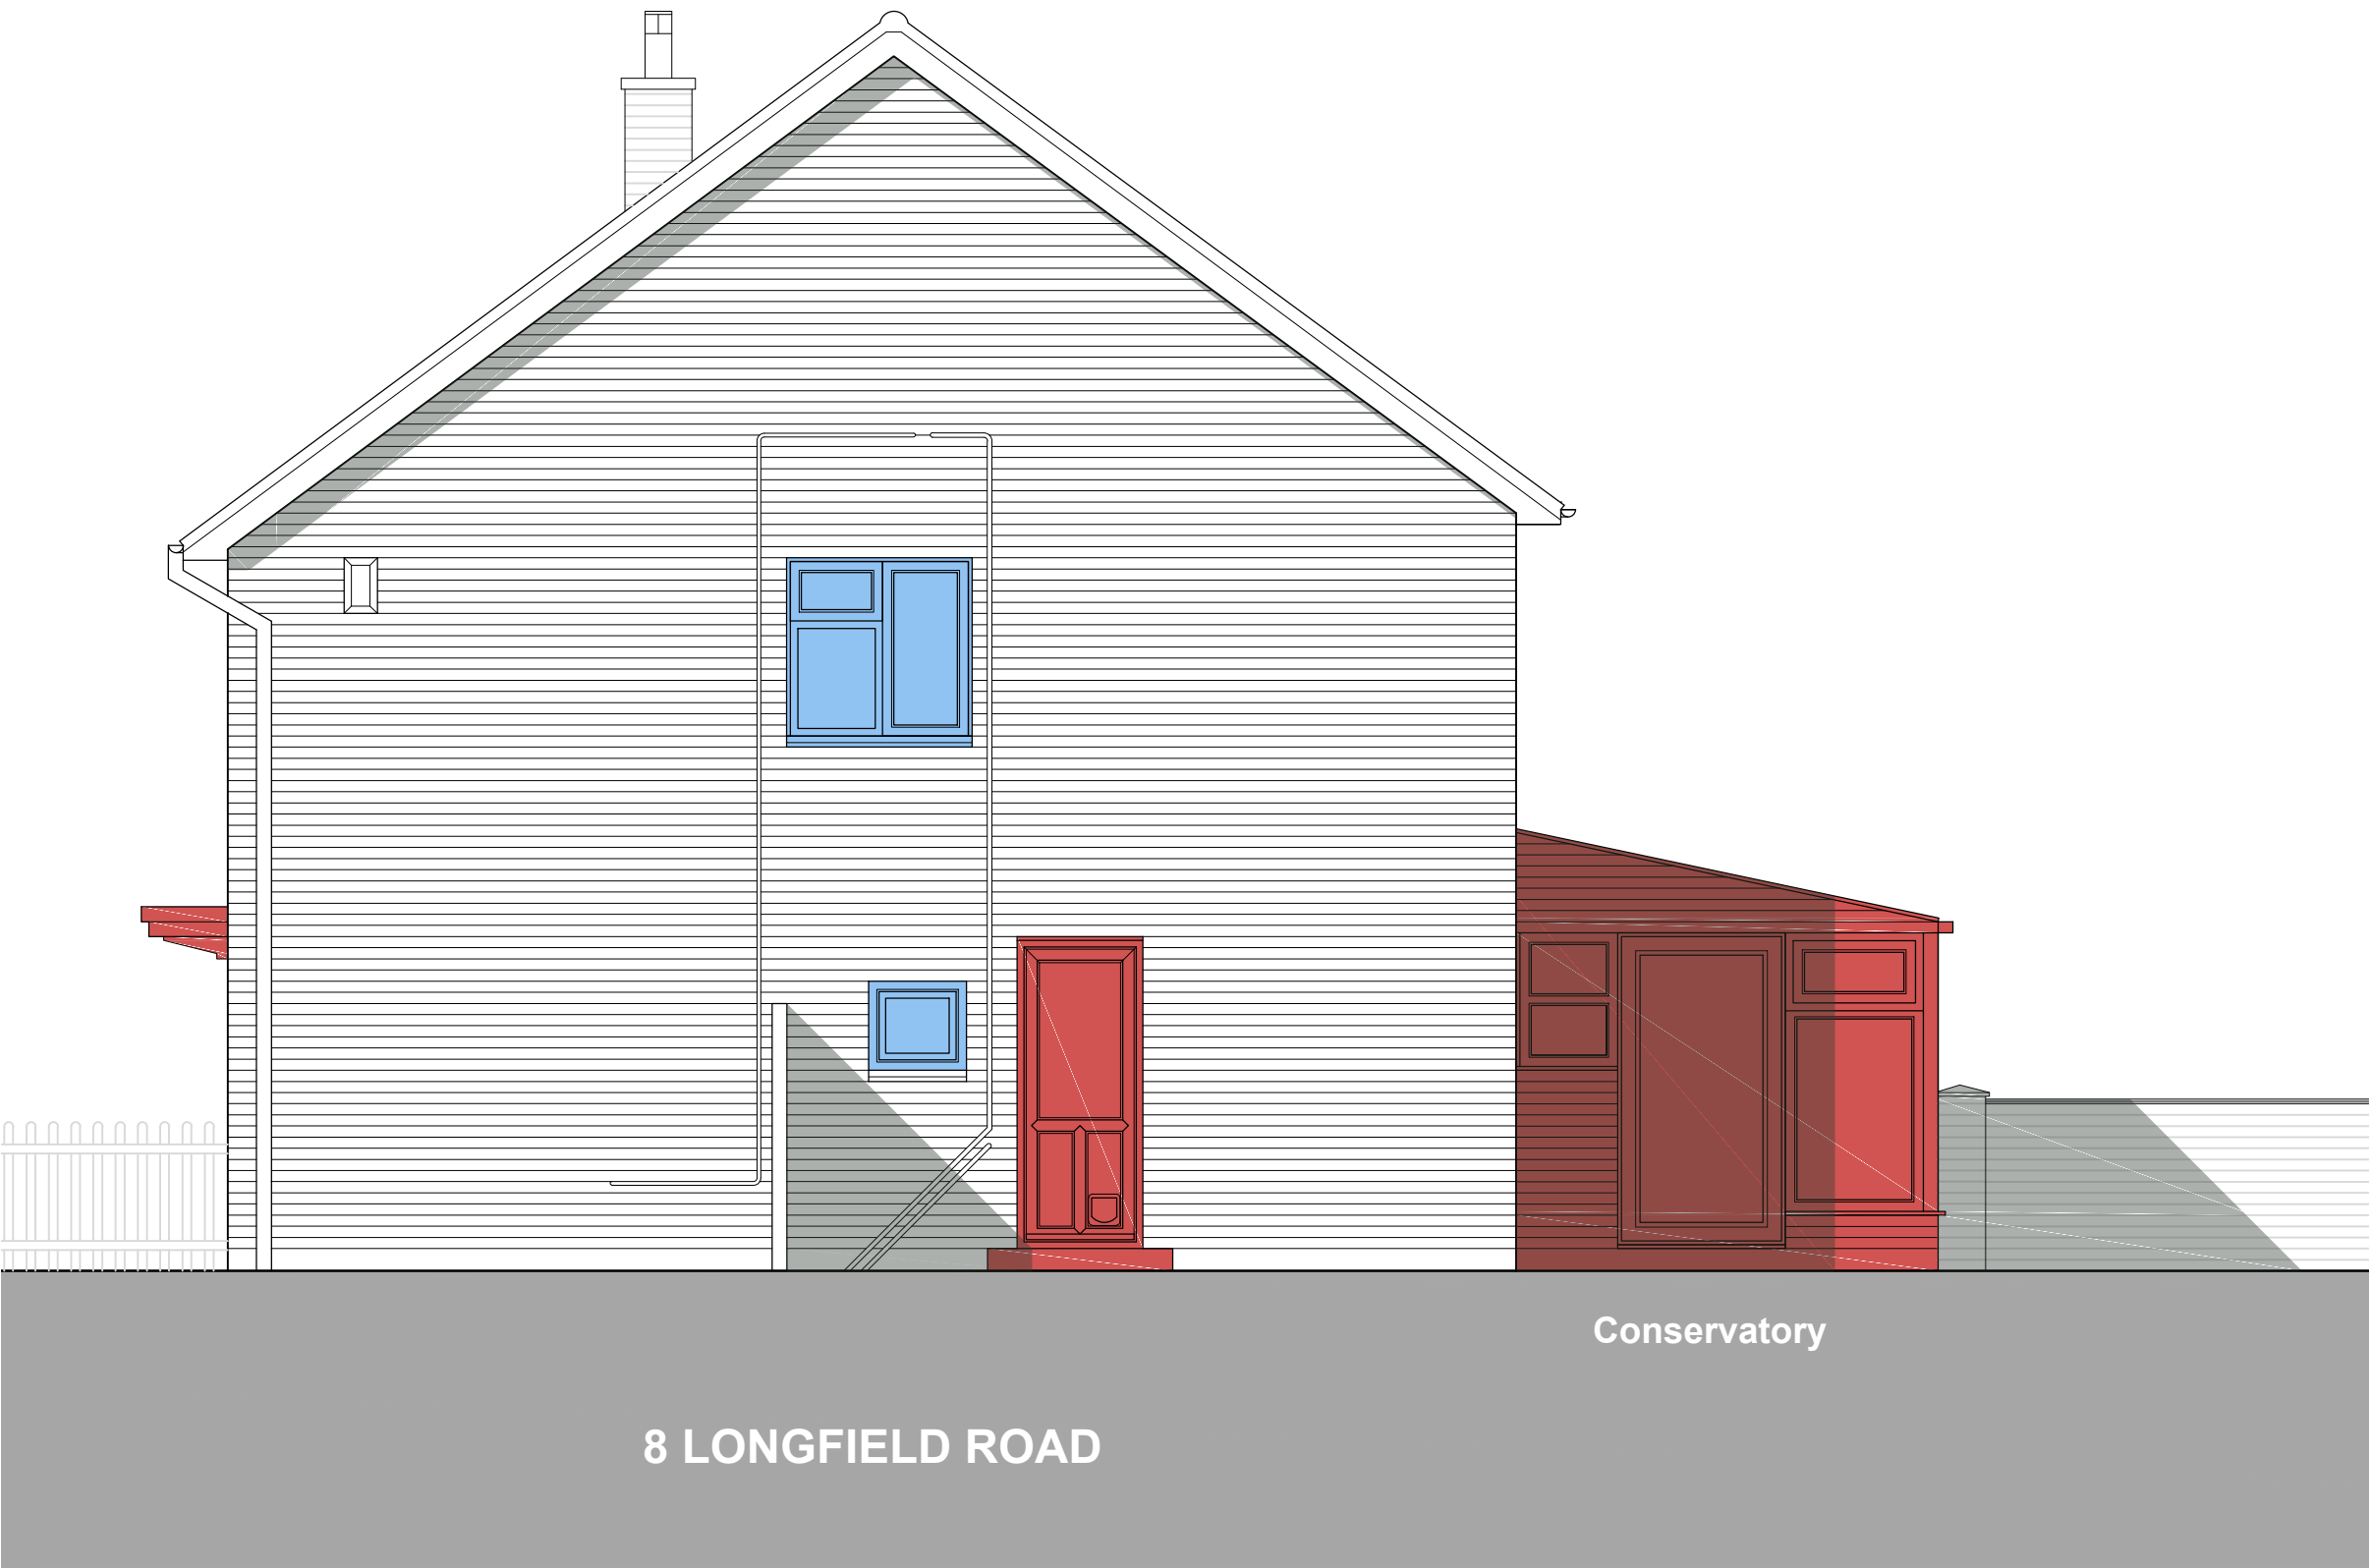


DEMOLITION - EAST ELEVATION



DEMOLITION - WEST ELEVATION



DEMOLITION - NORTH ELEVATION

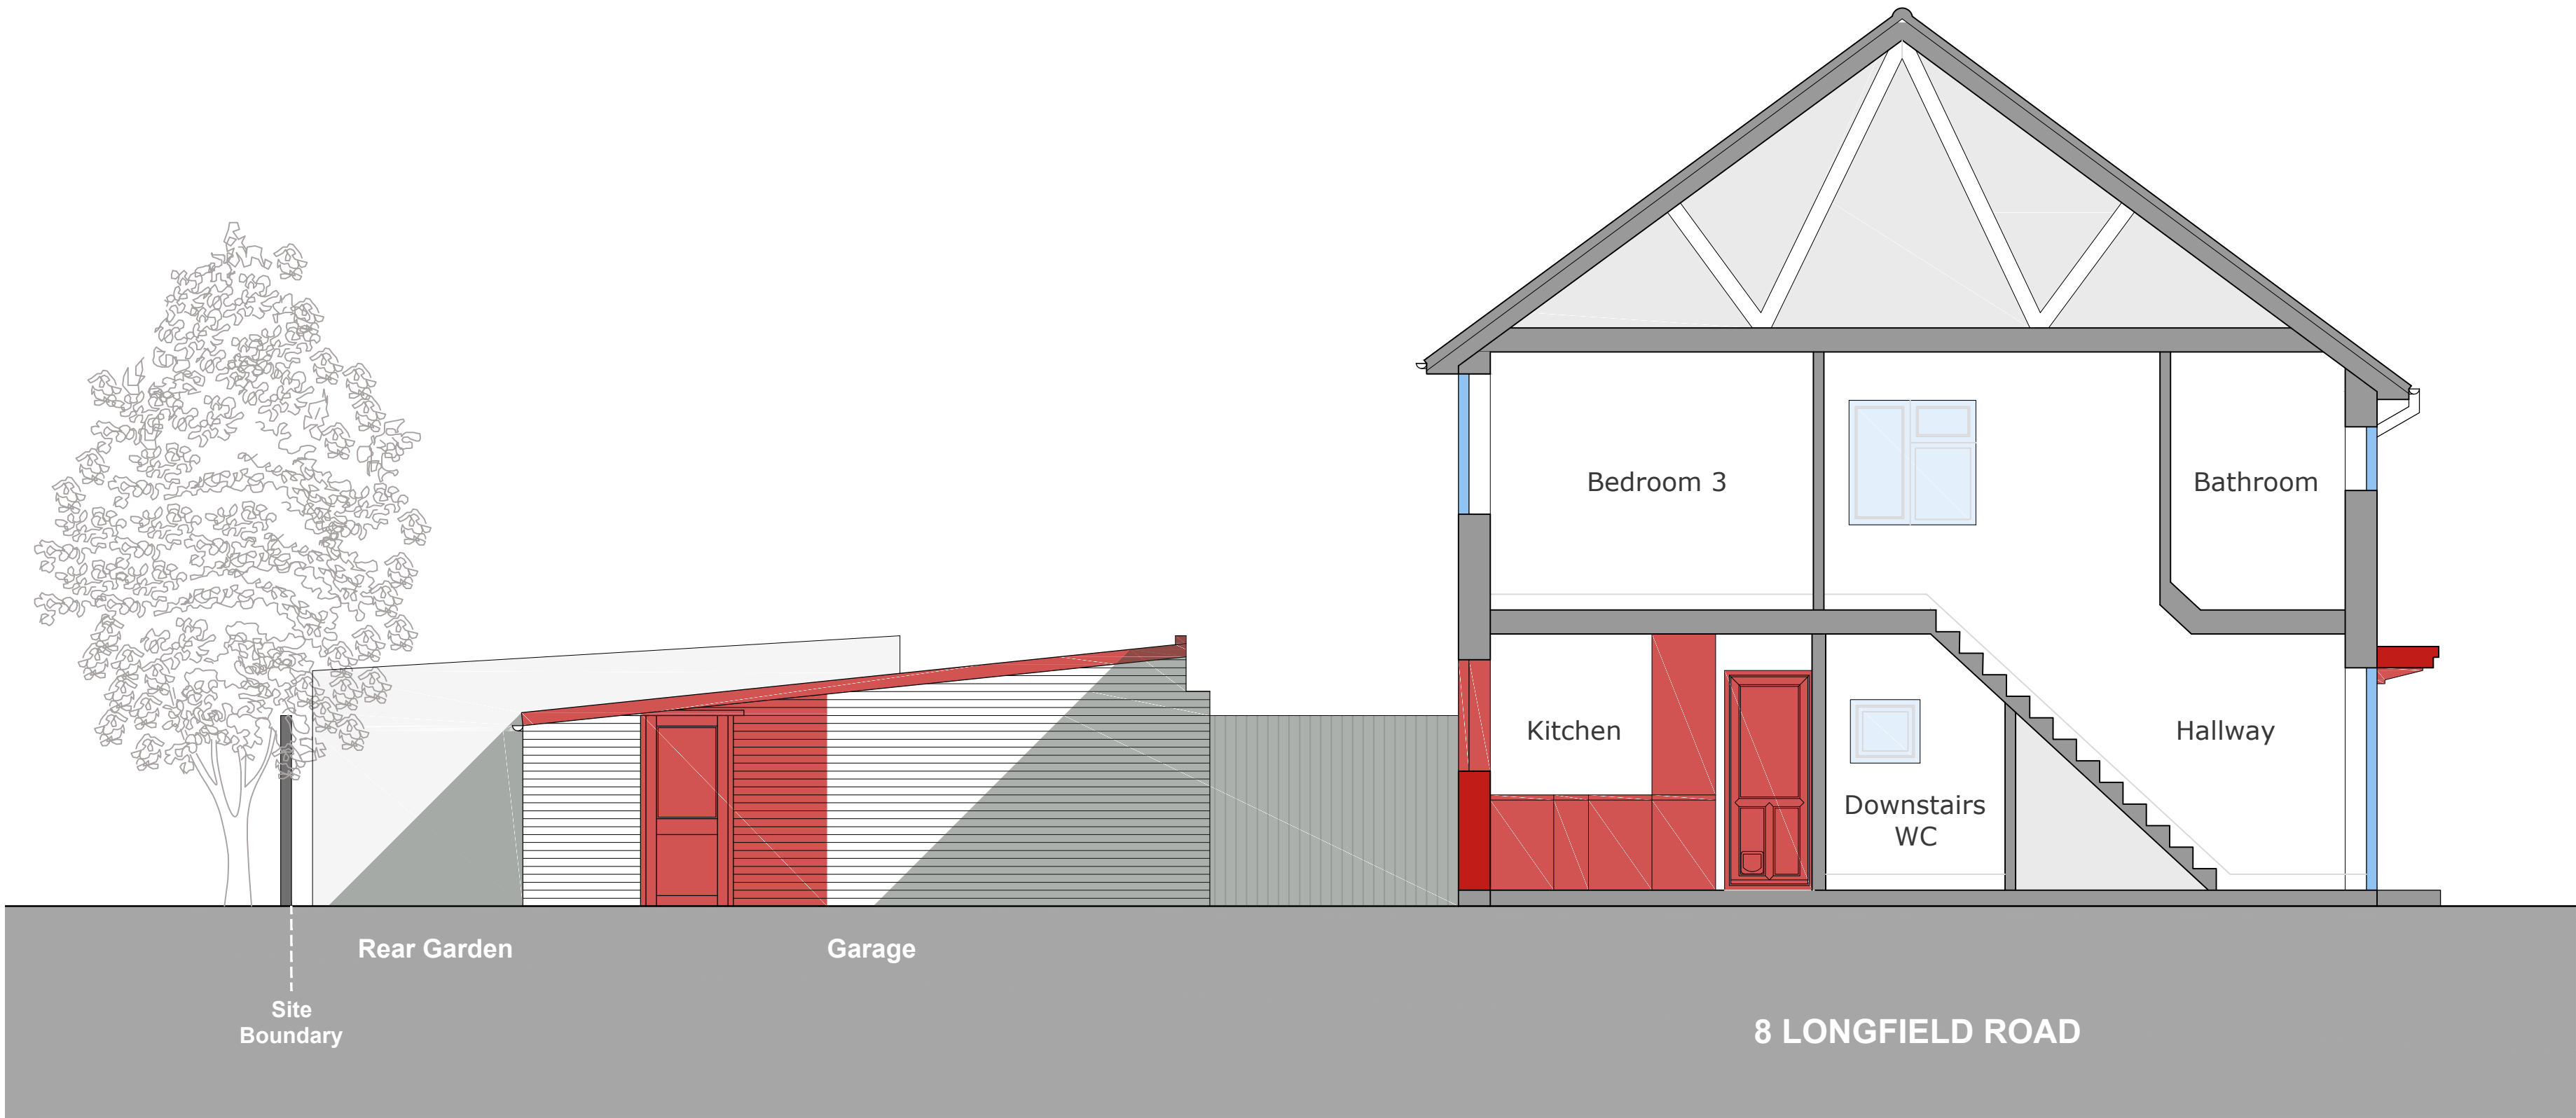

DEMOLITION - SOUTH ELEVATION