



FRONT ELEVATION

SIDE ELEVATION



REAR ELEVATION


* OBSCURE GLAZED WINDOW

SIDE ELEVATION


* OBSCURE GLAZED WINDOW

HouseType Name: BLOCK E FLATS			
Occupancy: 2 BED / 4 PERSON			
Gross Area ft²:	Gross Area m²:	Net Area ft²:	Net Area m²:
772	71.72	763	70.87

Primary Material:	STRETCHER BOND MASONRY BRICKWORK.
Feature Material:	HORIZONTAL COMPOSITE CLADDING WITH MATCHING TRIM TO WINDOWS AND 2-PART PROFILE TO CORNERS.
Architectural Detail:	PROJECTING STRING STRETCHER COURSE WITH 15 MM OVERHANG. DARK GREY GRP WINDOW SURROUND. 50MM PROJECTION.
Window & Door Frames:	WHITE UPVC CASEMENT WINDOW. COMPOSITE FRONT DOOR. WHITE UPVC FRENCH DOOR.
Fascia, Soffit & Bargeboard:	WHITE UPVC BOXED EAVES ROOFING SYSTEM.
Architectural Ornaments:	
Guttering & Drainage:	BLACK UPVC DRAINAGE SYSTEM.

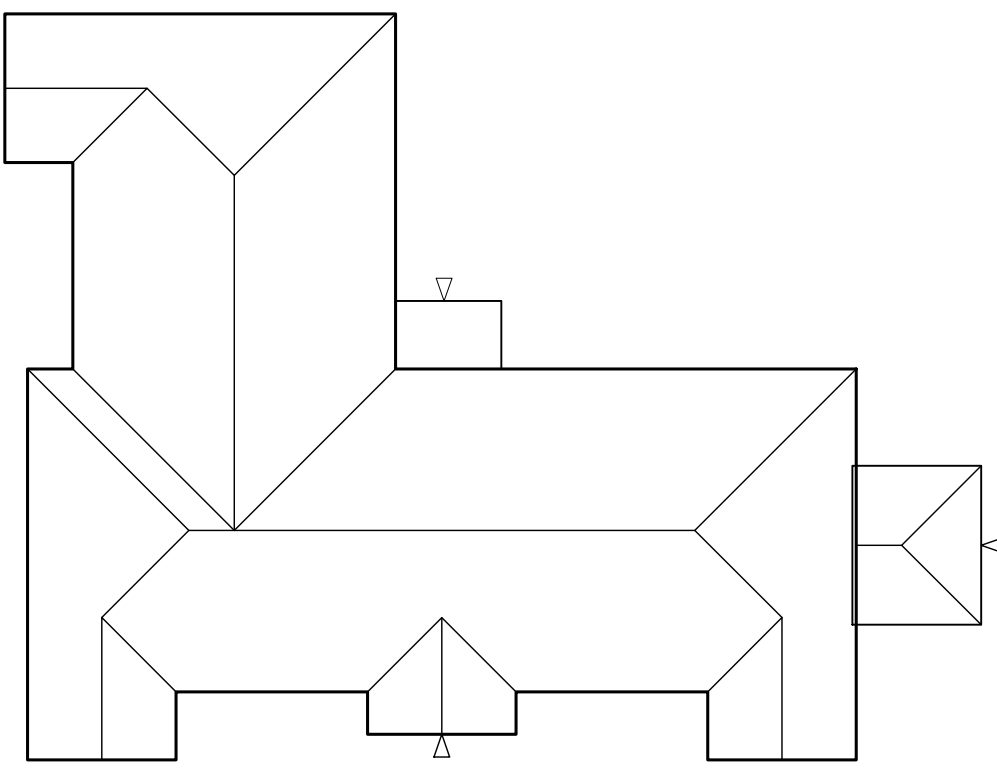

ROOF PLAN 1:200

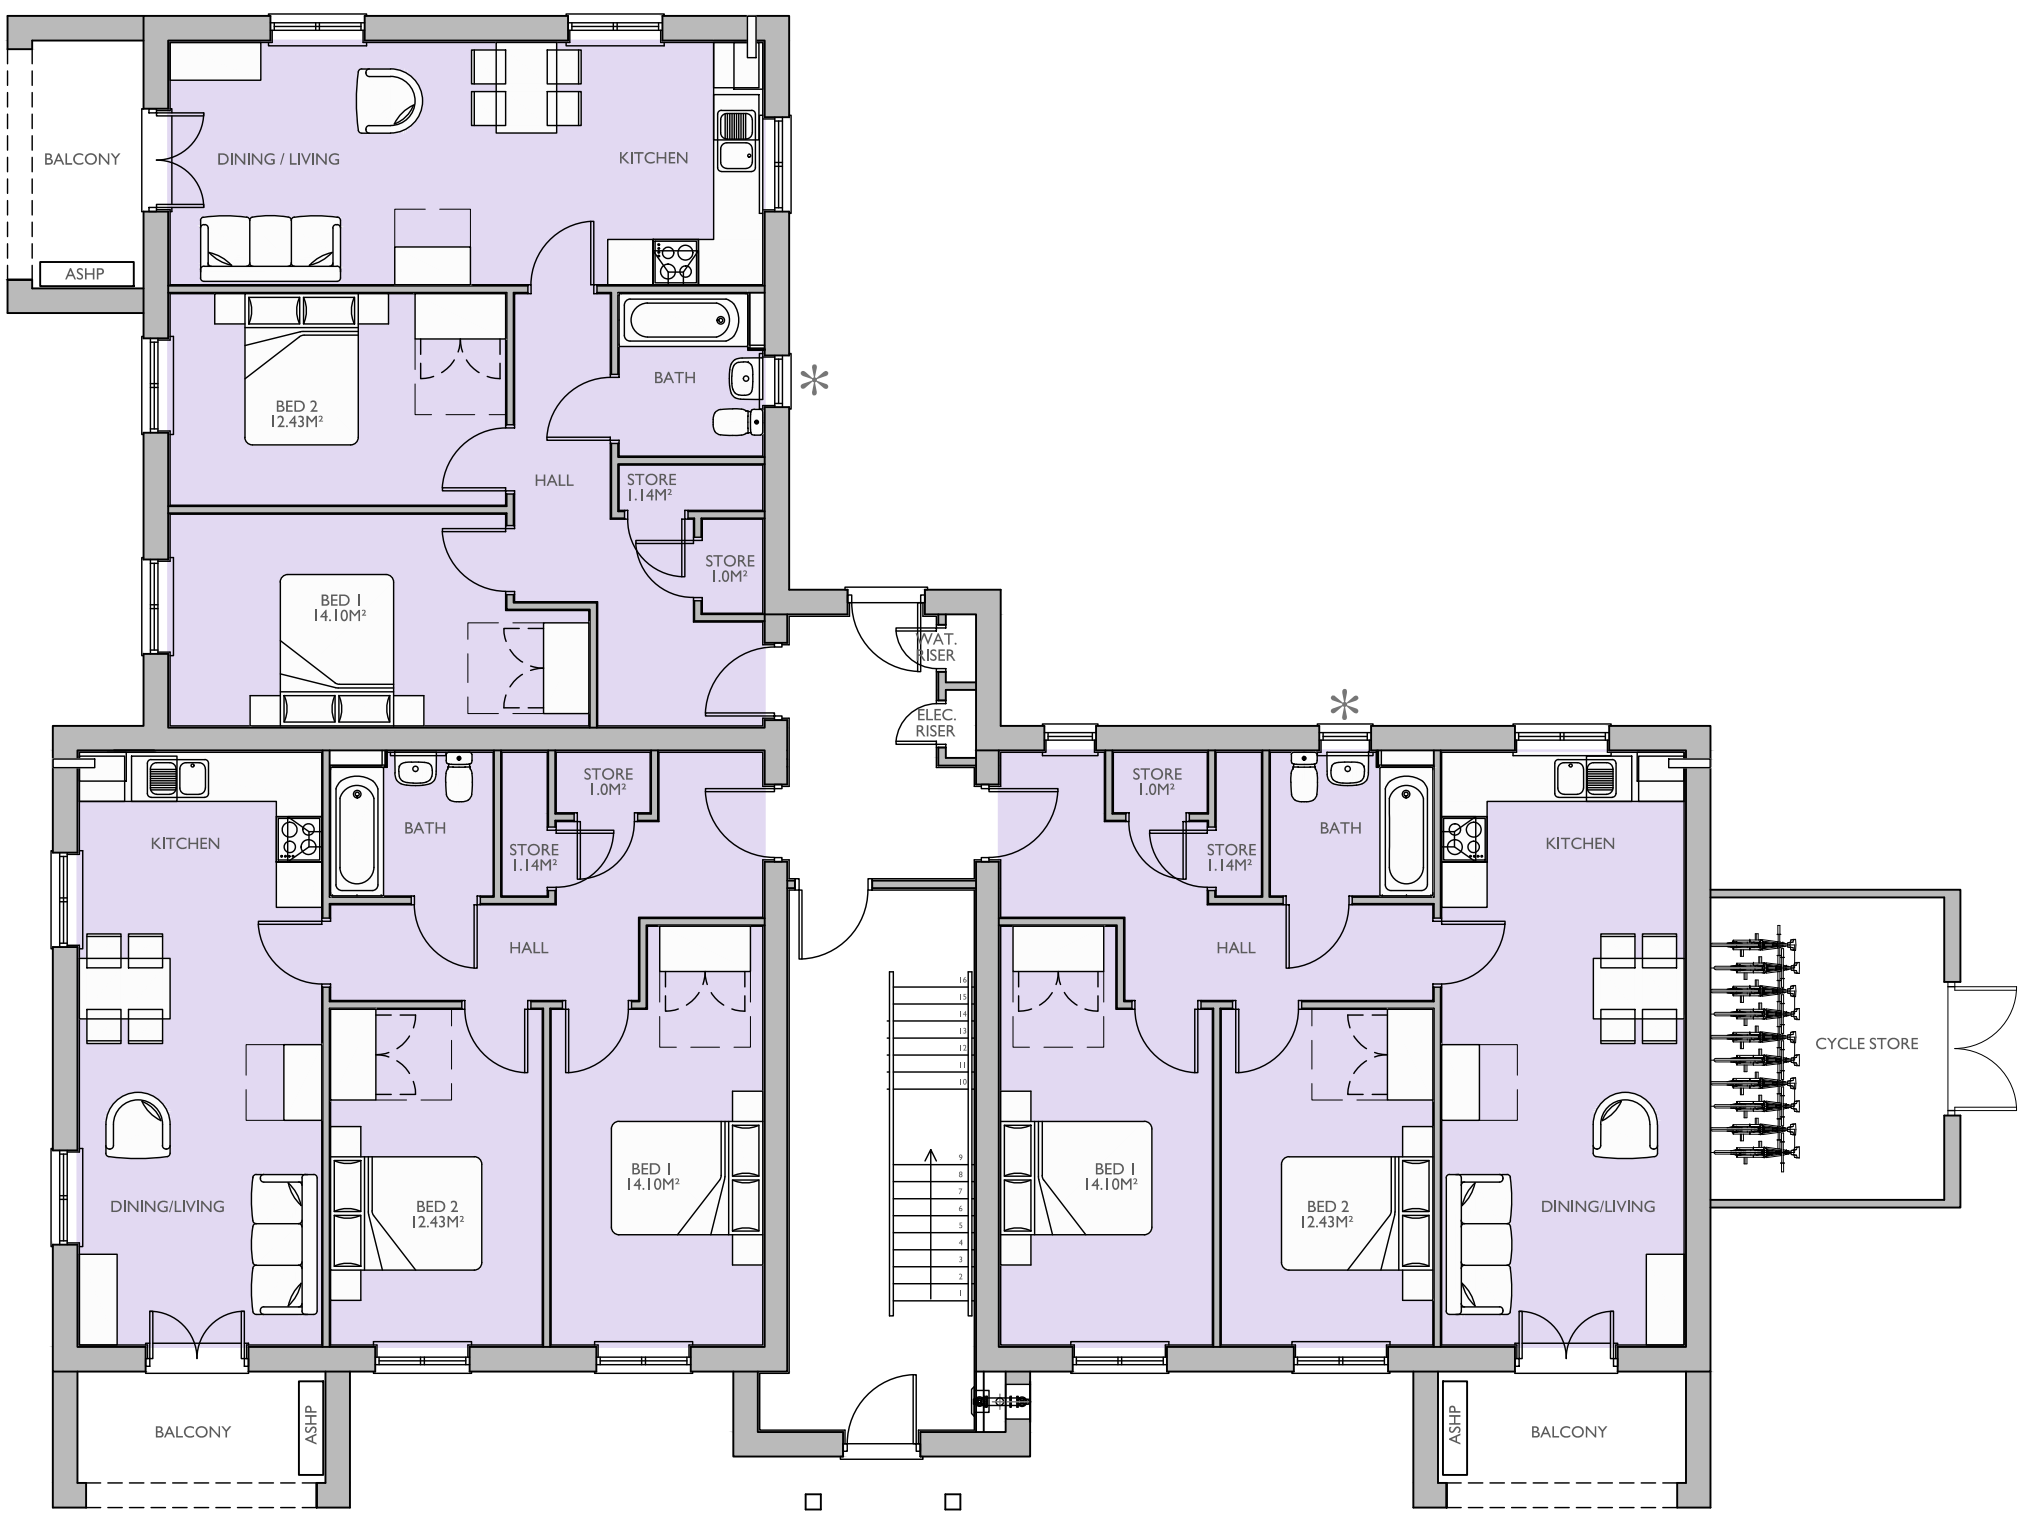

GROUND FLOOR PLAN

* OBSCURE GLAZED WINDOW



FIRST FLOOR PLAN

* OBSCURE GLAZED WINDOW



SECOND FLOOR PLAN

* OBSCURE GLAZED WINDOW

Plot Numbers:
PLOTS 24 - 32 (A5)



Location Plan (Not to Scale)

Scale @ A0			
---	--	--	--

Please note these drawings are not for construction but for concept design and planning applications purposes only.
Cooper Bailey Limited, Cotswold House, 24 Cotswold Road, Bishops Cleeve, Gloucestershire GL5 2JH. Telephone 01274 655039 - www.cooperbaille.co.uk
This drawing and the works depicted on it are the copyright of Cooper Bailey Ltd and may not be reproduced or transmitted in any form or by any means electronic or mechanical, including photocopying, recording, or by any information storage and retrieval system, without prior written permission from Cooper Bailey Ltd.