
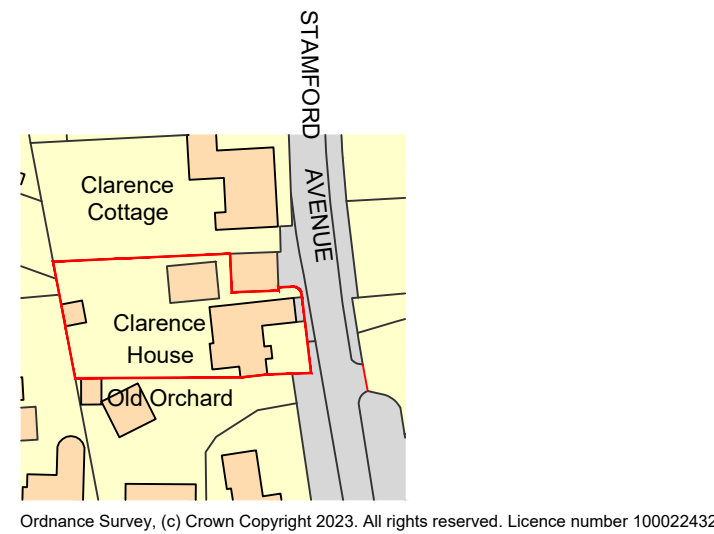
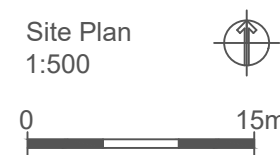
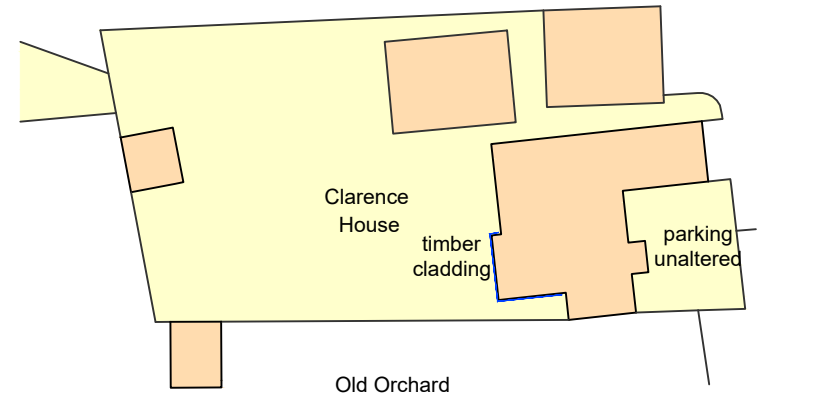
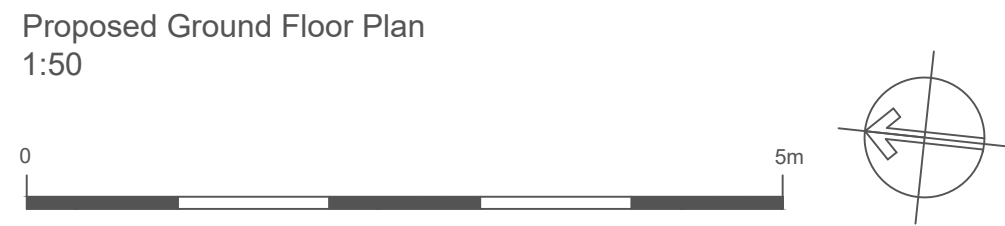
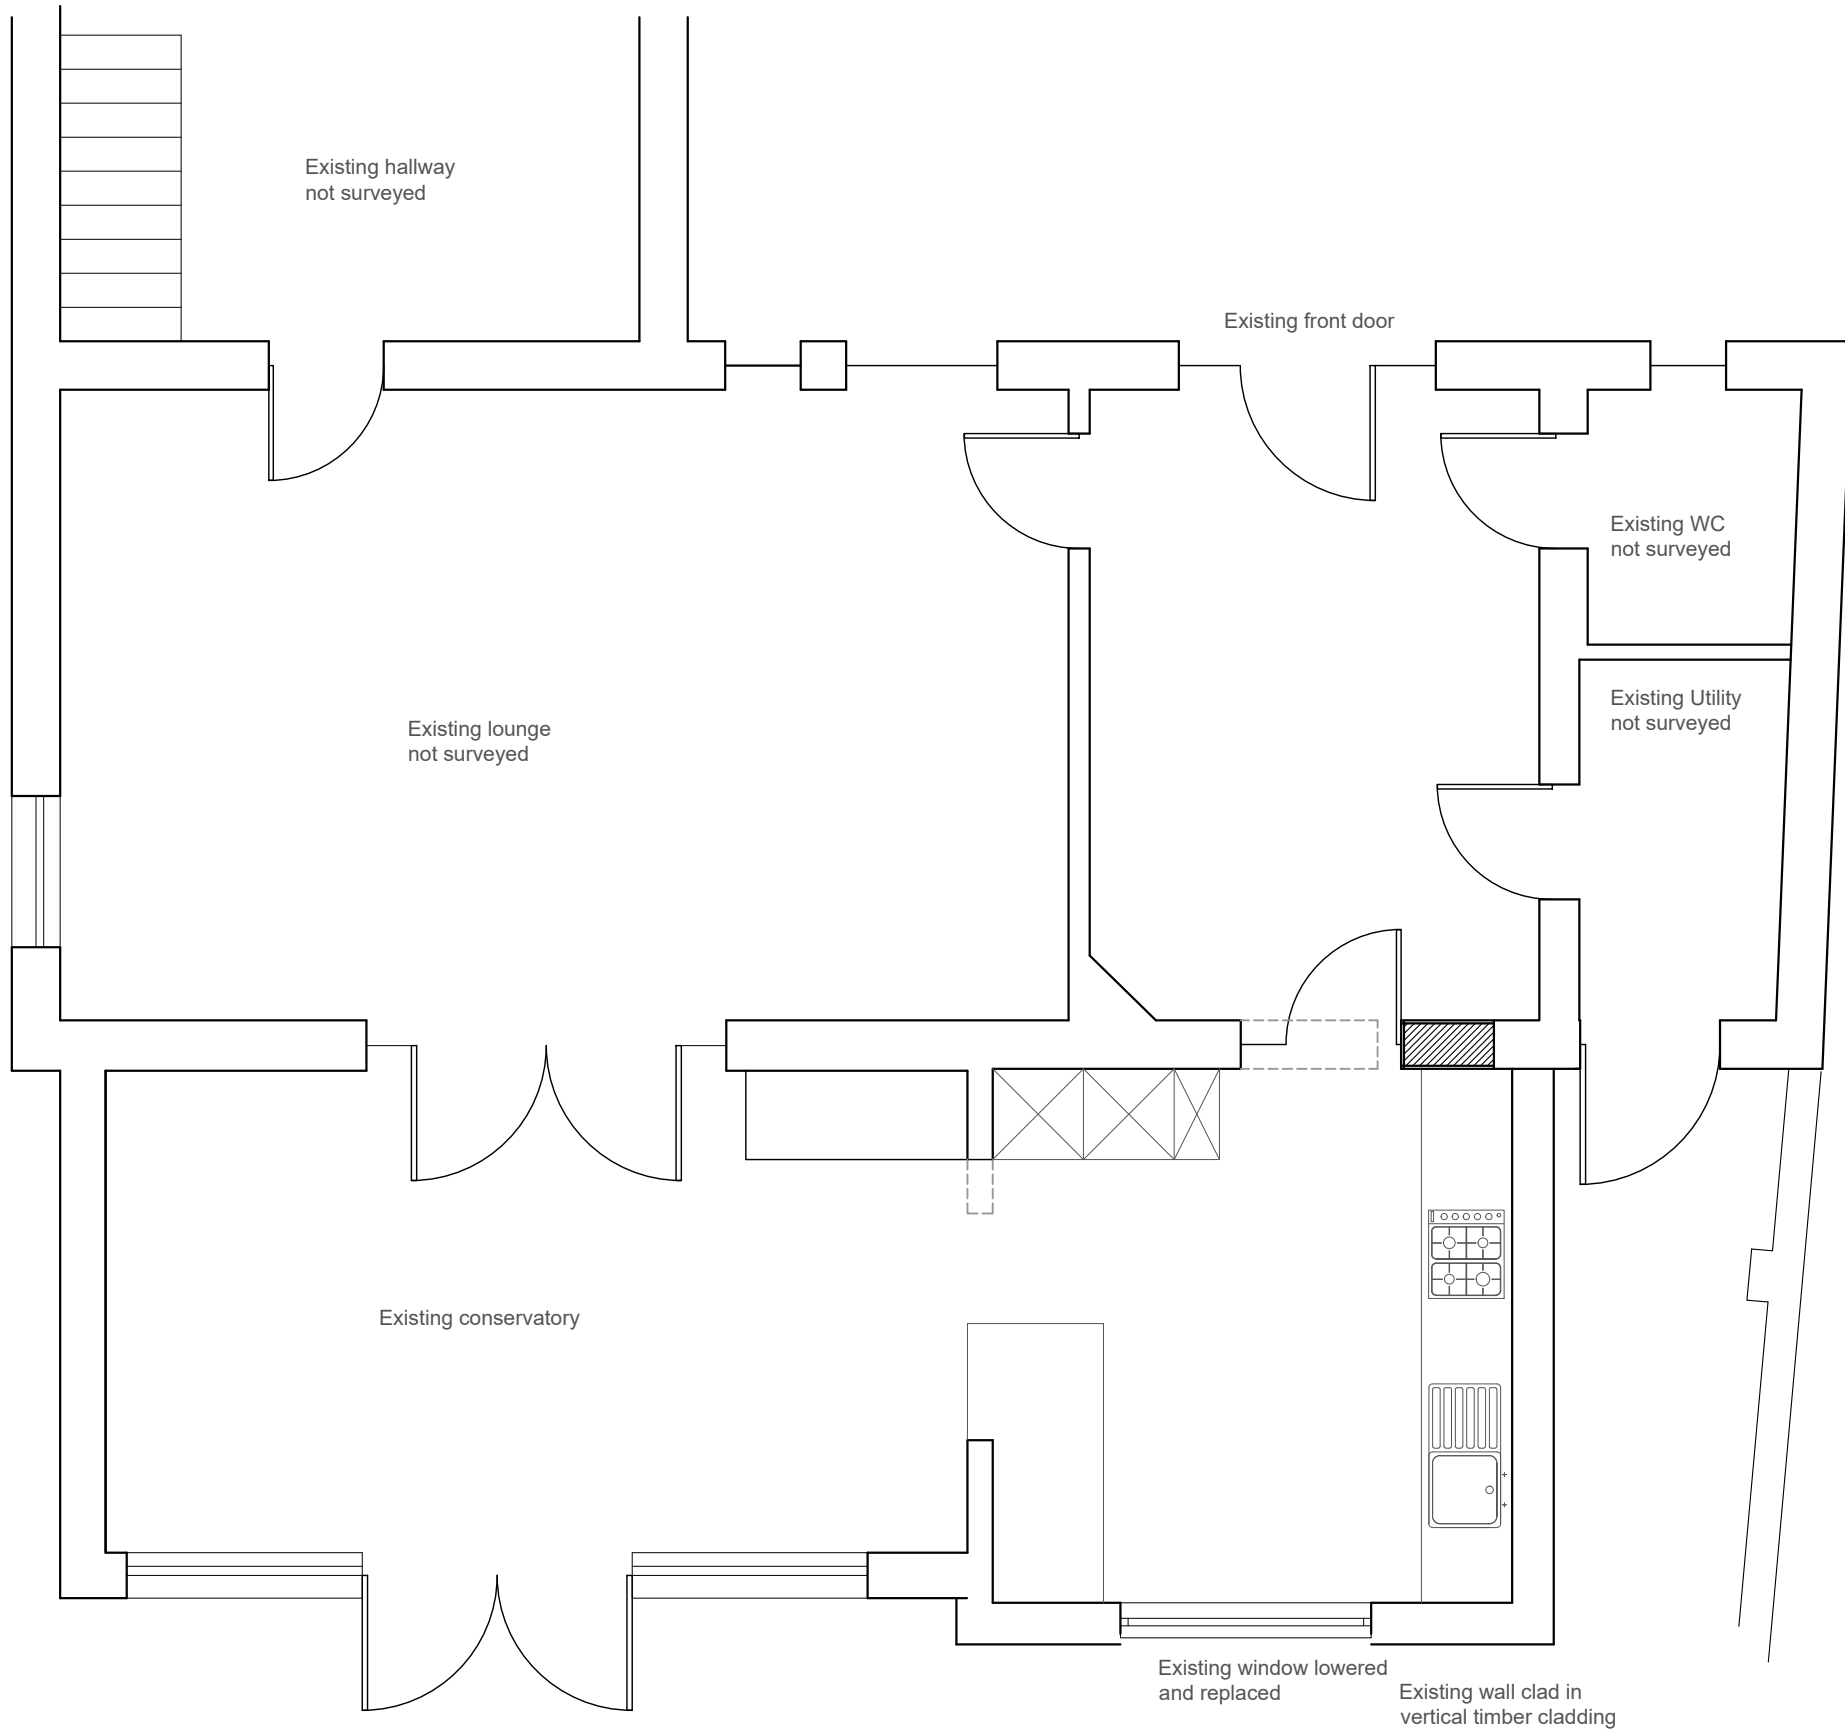


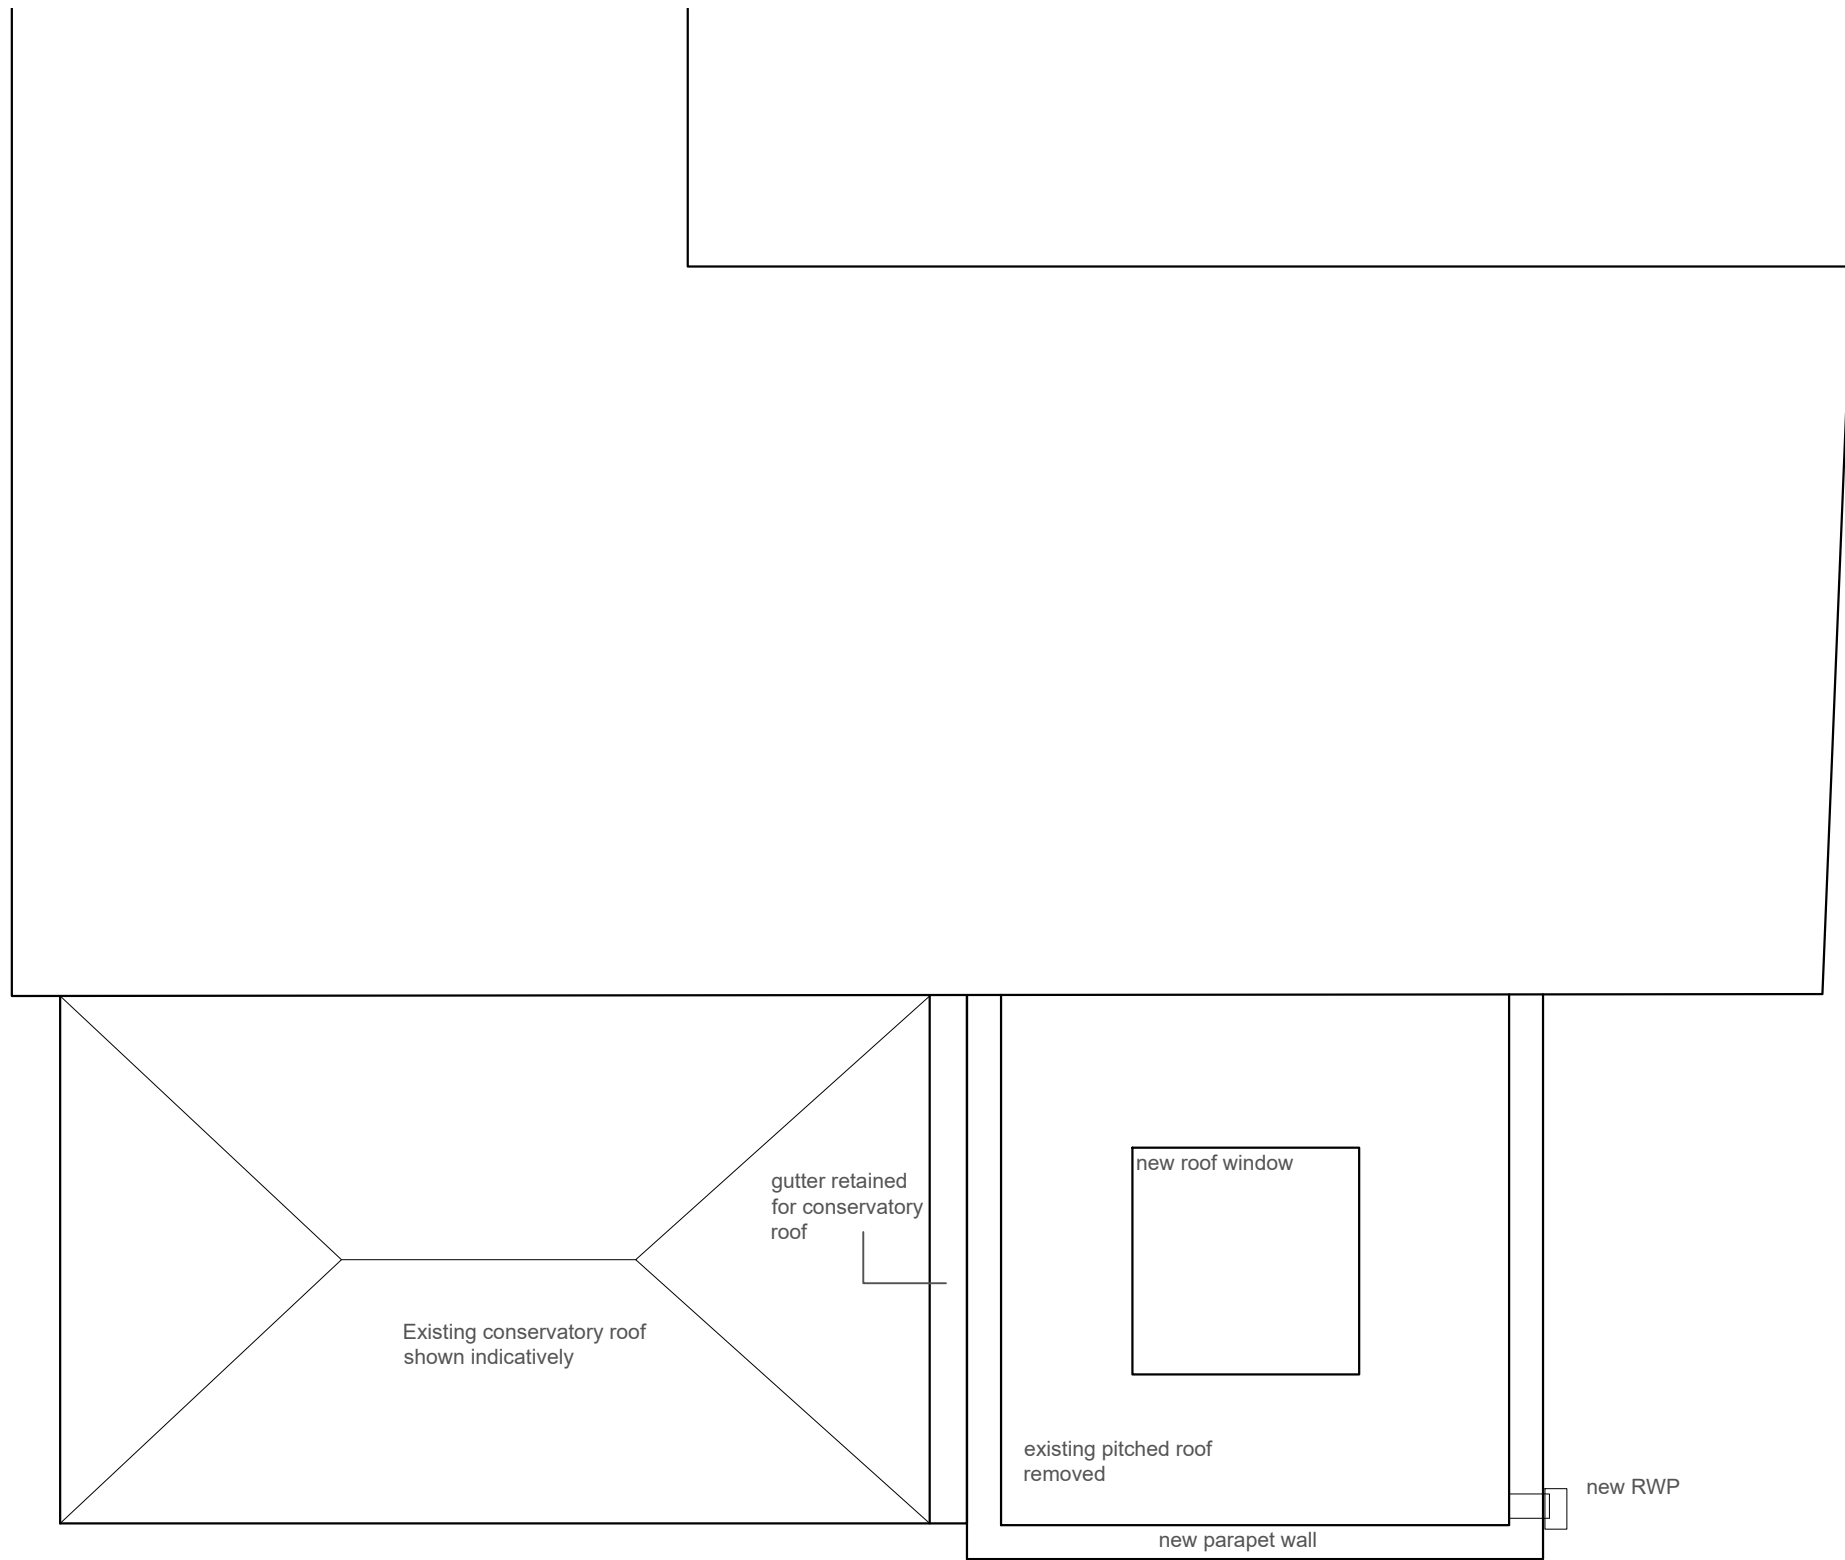

Notes:

Do not scale from this drawing.

Only to be scaled for local authority purposes.

Dimensions to be checked on site.

All dimensions are in millimeters unless stated.

Report all discrepancies.

This drawing and information displayed is the confidential property of Engineering Architecture Ltd and shall not be copied or used for any purpose without the written consent of the company.

©Engineering Architecture Ltd. All Rights Reserved

Planning Stage

Revisions		Date
Scale	As shown	Job No. 457
Drawing No. 457_PL01	Revision 0	
Drawing: Proposed Plans Location Plan		
Project: Clarence House Stamford Av Hayling Island		
engineering architecture t. 01428 741671 e.mail@engarc.co.uk w. www.engarc.co.uk		