


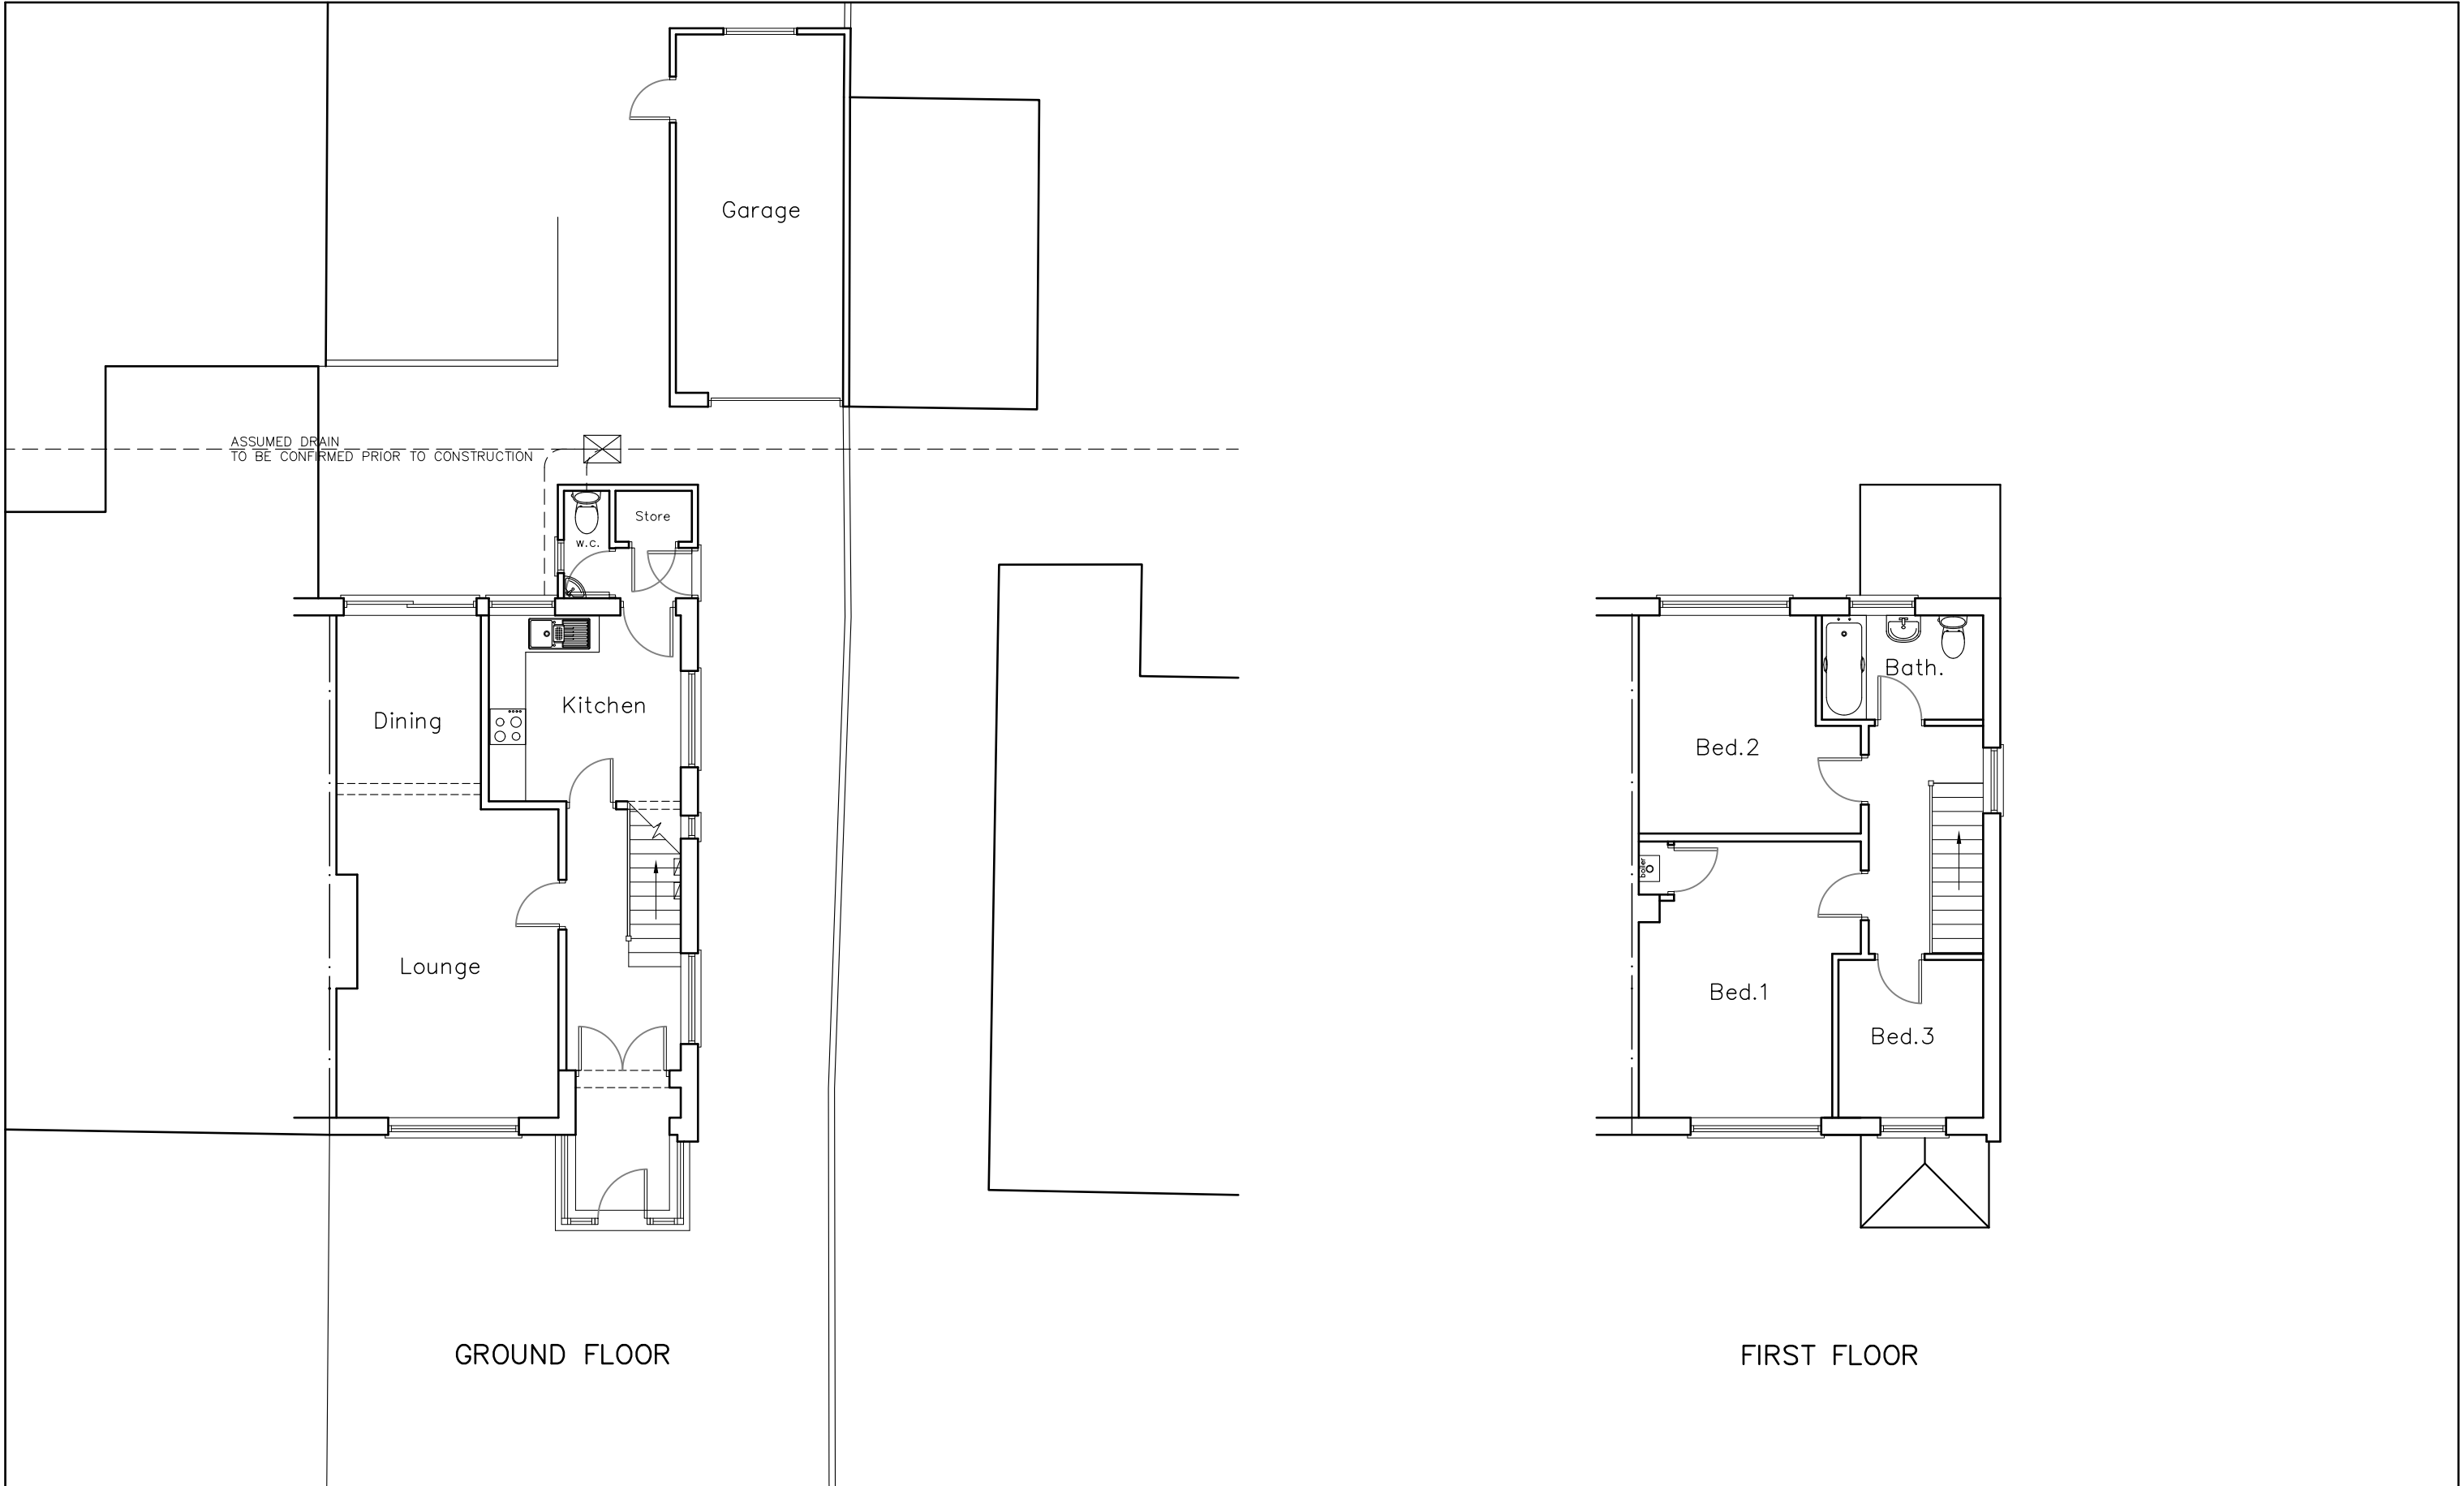

CAAD Critchley Architecture And Design Ltd. Contact: 02392 474 919 info@caad.online The Old Brewery, 15E South Street, Havant, PO9 1BU	N	EXISTING FLOOR PLANS		109 Fortunes Way, Bedhampton, PO9 3LY	Scale A1=1:50, A3=1:100 Drawn JHL Date 31/10/2022
		Revisions	a) Note/Date/Initial b) c) d)		

10m

20m

30m

40m