
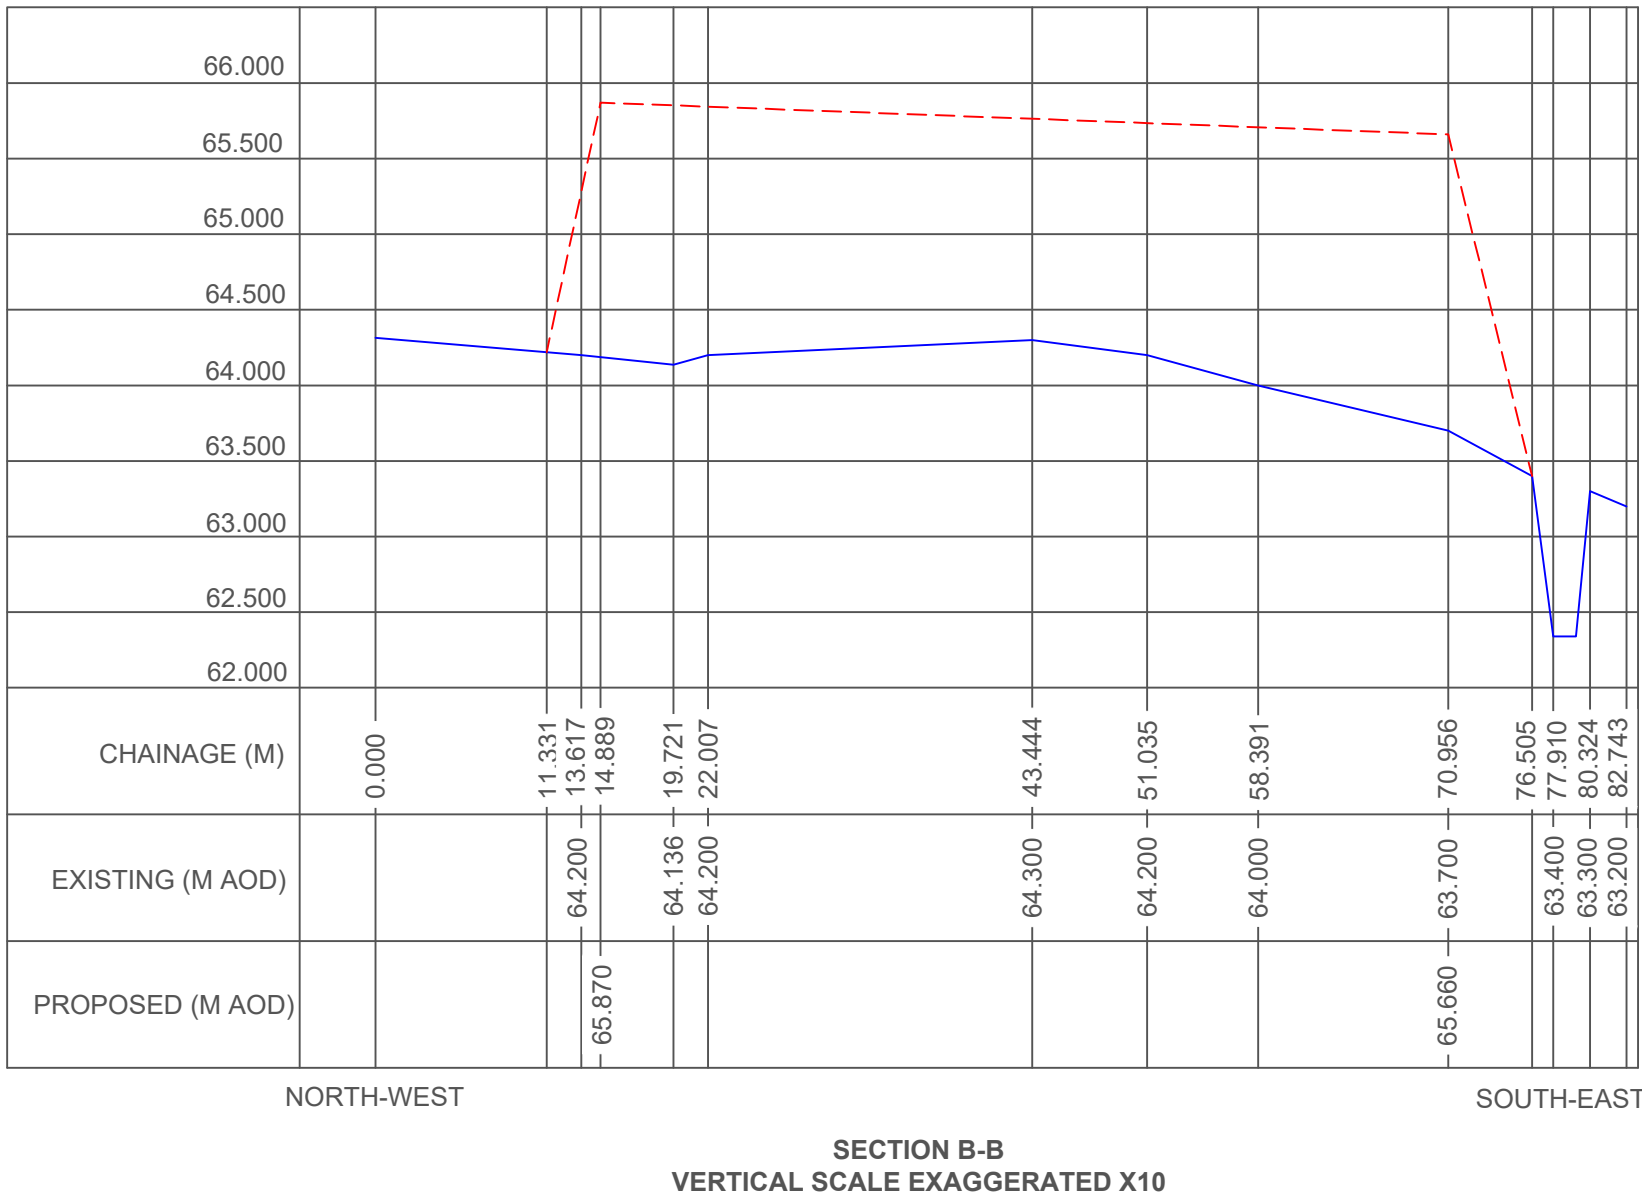
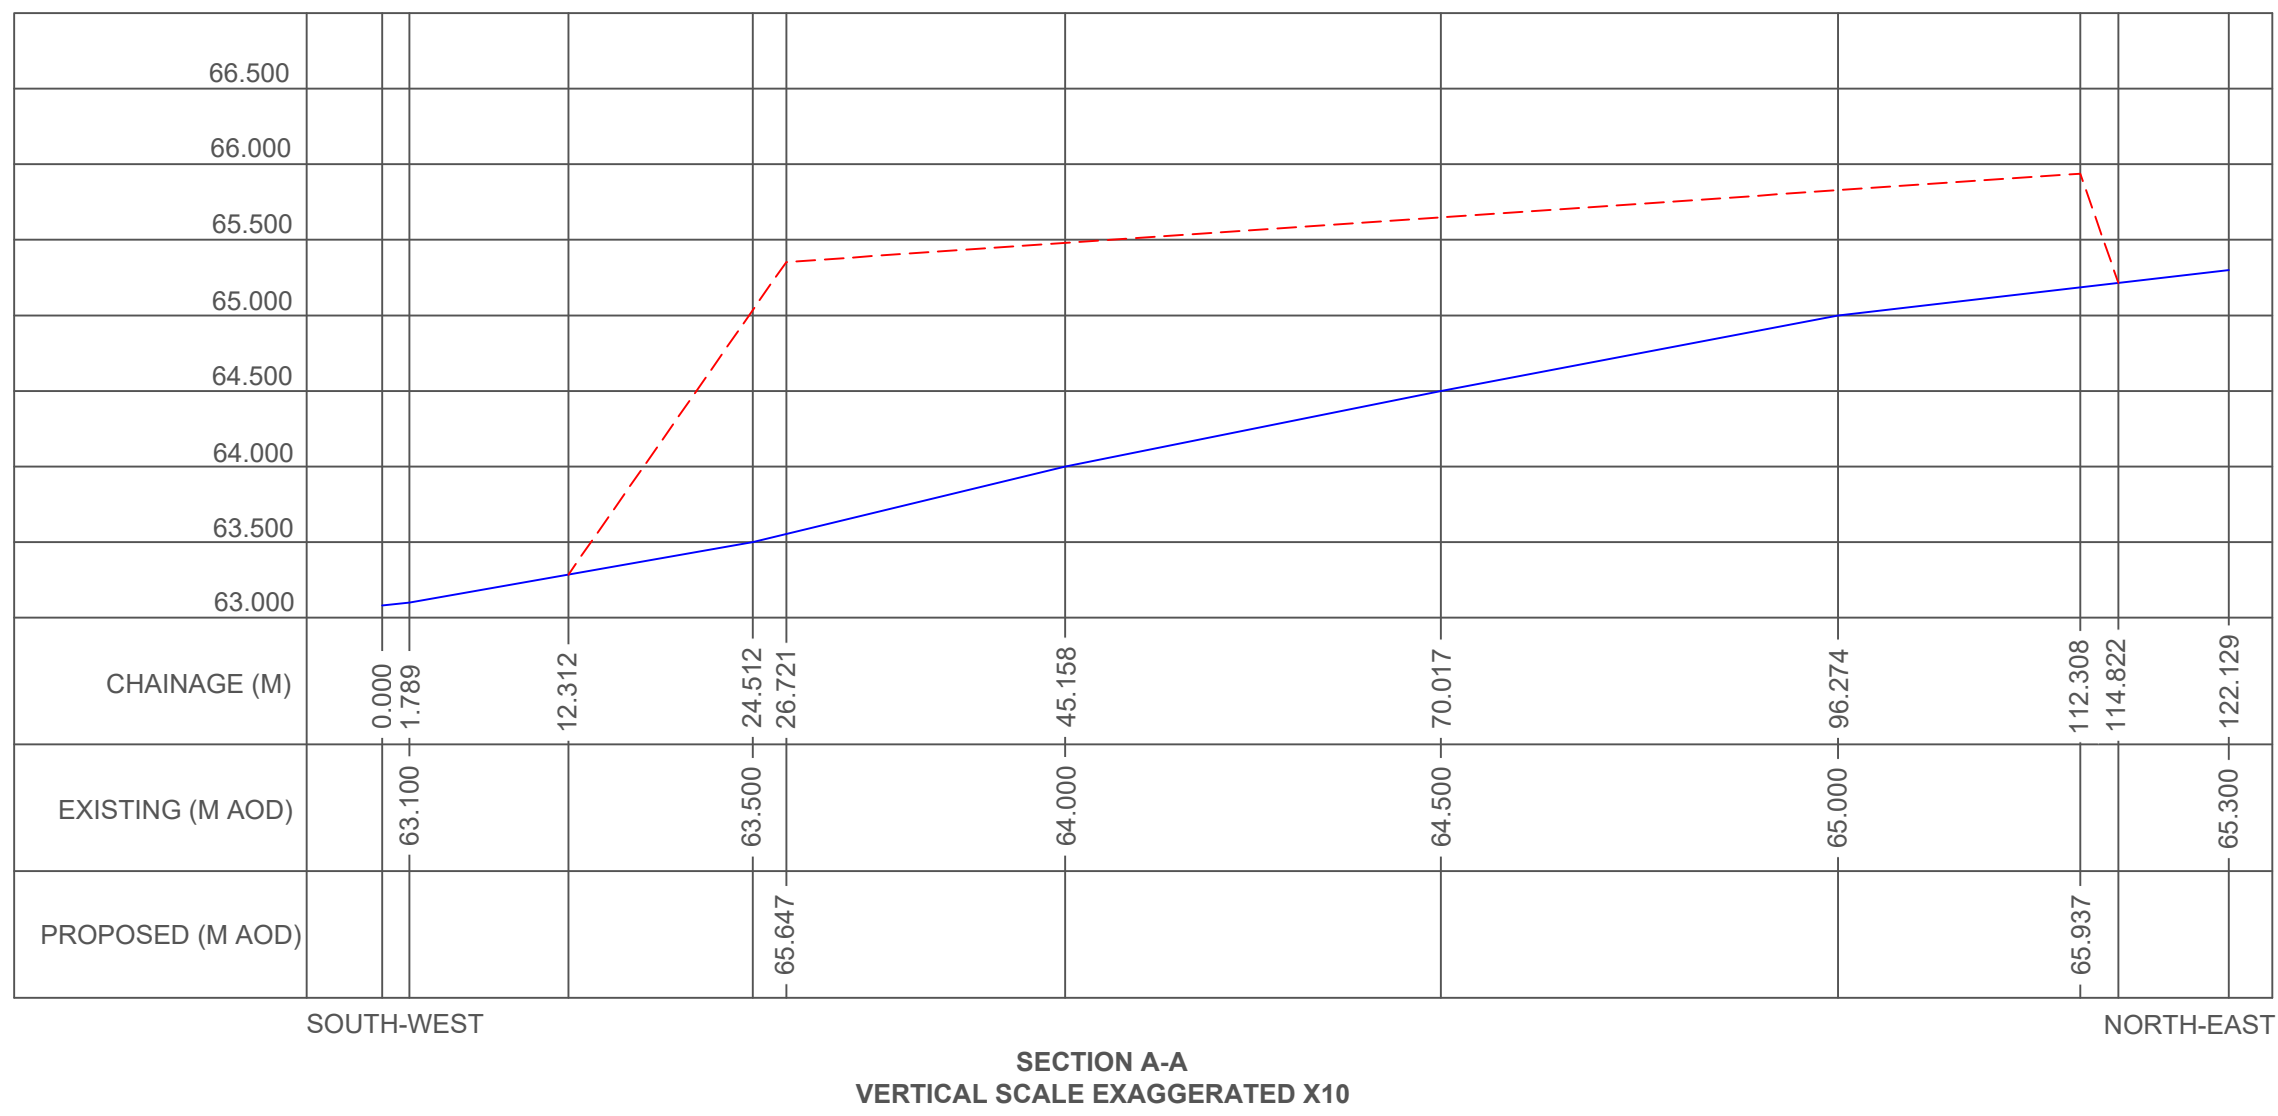


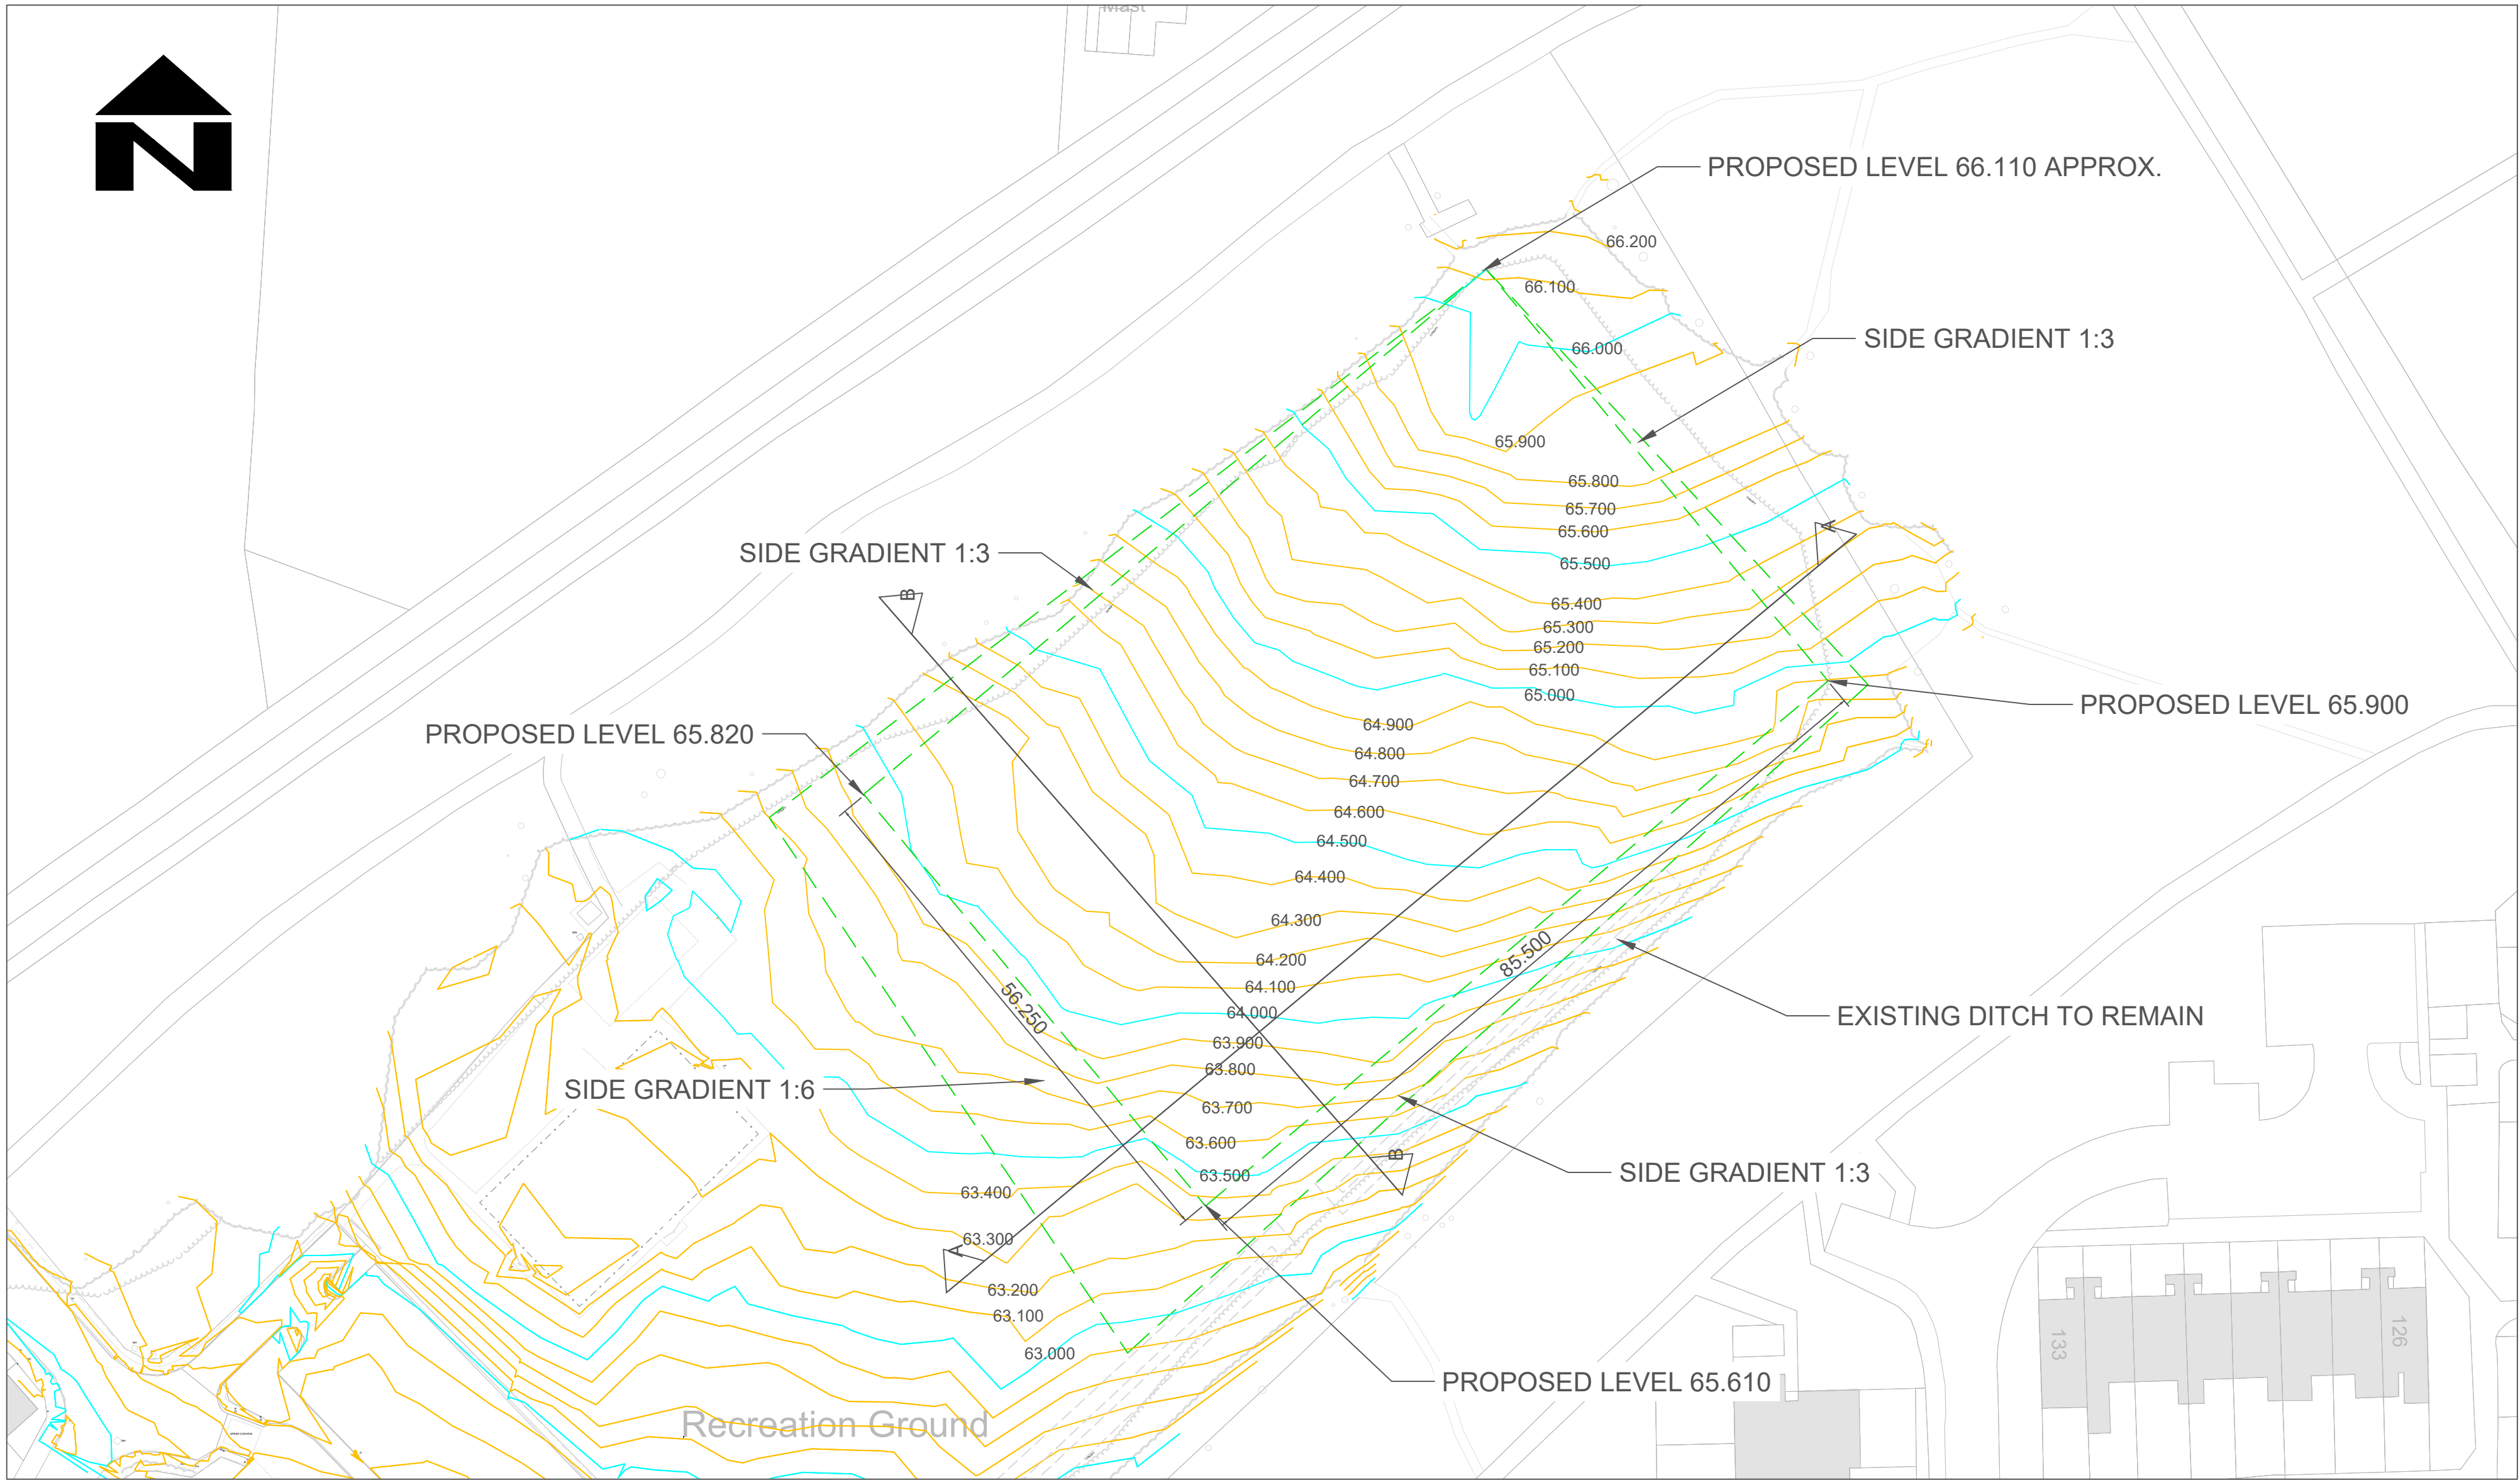

REPRODUCED FROM THE ORDINANCE
SURVEY MAPS WITH THE PERMISSION
OF THE CONTROLLER OF HER MAJESTY'S
STATIONERY OFFICE. CROWN COPYRIGHT IS
MAINTAINED. REPRODUCTION INFRINGES
CROWN COPYRIGHT AND MAY LEAD TO
PROSECUTION OR CIVIL PROCEEDINGS.
HAMPSHIRE COUNTY COUNCIL, 2005/01

							CLIENT Havant BOROUGH COUNCIL Public Service Plaza Civic Centre Road Havant, Hants. PO9 2AX Telephone: (023) 9247 4174 Email: customer.services@havant.gov.uk Internet: www.havant.gov.uk Planning Civil Engineering and Landscape			CONSULTANT					DESIGNER SM	SCHEME HOBBY CLOSE FIELD			DRAWING TITLE PROPOSED LAND FORM PROPOSED SECTIONS					
															CAD SM									
															CHECKED SM									
															APPROVED SW	JOB No. 23/05	SCALE @ A1 1:500	DATE 22 JAN 24				SHEET NUMBER 1 OF 1	CAD PLOT: 10/02/2016 10:15:58 2018-14-016	REV
															DRAWING NUMBER 24/05	SCALE @ A1 1:500	DATE 22 JAN 24	SHEET NUMBER 1 OF 1				CAD PLOT: 10/02/2016 10:15:58 2018-14-016	REV	
REV							AMENDMENTS							DATE		CAD		CHKD		APPD				