


Ground Floor 1:100

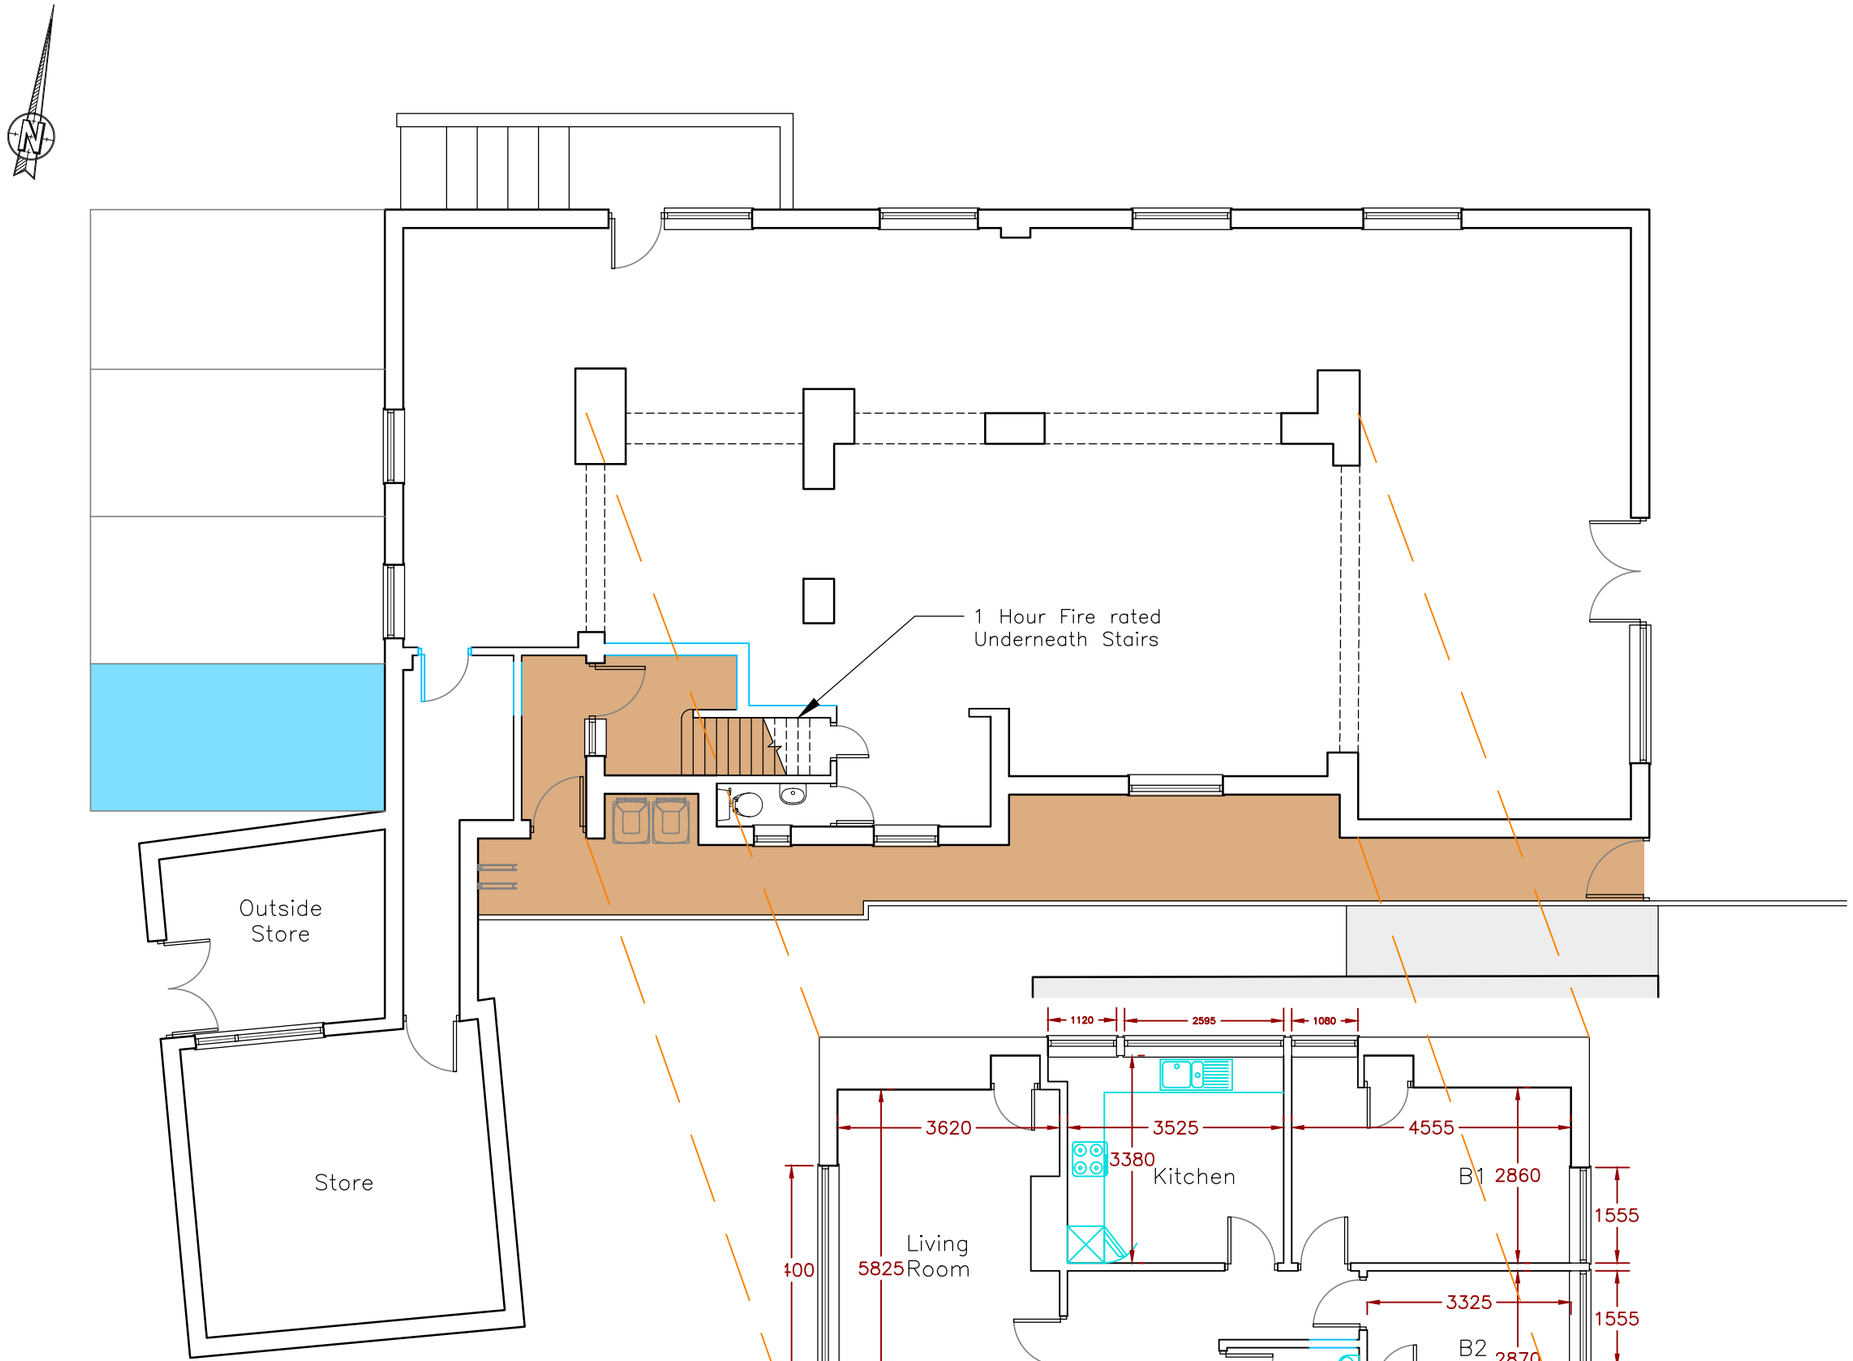


First Floor 1:100

K.A.D. Licensed O.S. No. 100047482

Location Plan 1:1250

Access to Flat

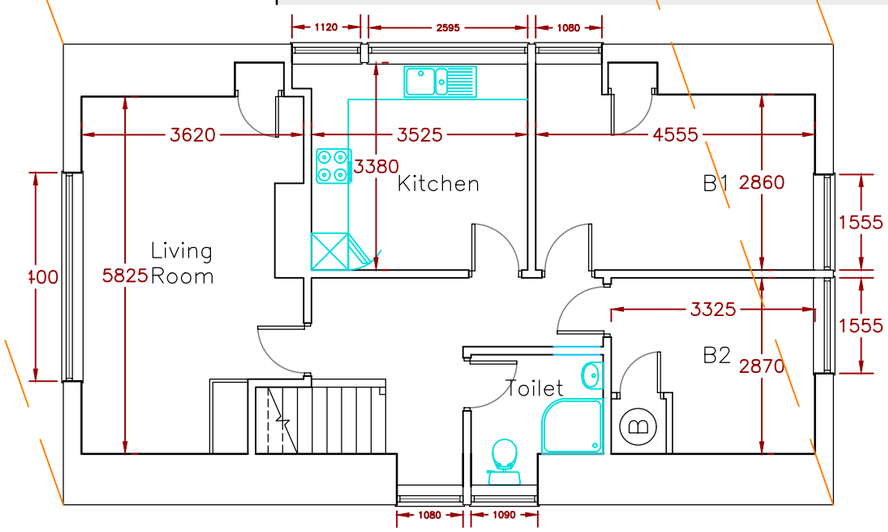Parking space for Flat

| Rev | Revision | By | Date |
|---|---|---|---|

KNIGHT Consulting
ARCHITECTURE - SURVEYING - PLANNING

First Floor Unit 7
The Quarterdeck
Port Solent
PO6 4TP
T: 01489 660194

admin@knight-consulting.co.uk www.knight-consulting.co.uk

Client

PRANAY PATEL

Project

158A STAKES HILL ROAD,
WATERLOOVILLE, PO7 7BS

Drawing

PROPOSED PLANS

| Scale | Date |
|---|---|
| 1:100@A3 | JUL 2024 |

| Project no. | Sequential | Bldg/Floor | Detail | Rev |
|---|---|---|---|---|
| KC | 03 | A | EX | C |

0m 1m 2m 3m 4m 5m 6m 7m 8m 9m 10m

Total Area of Flat: 74.7sqm