


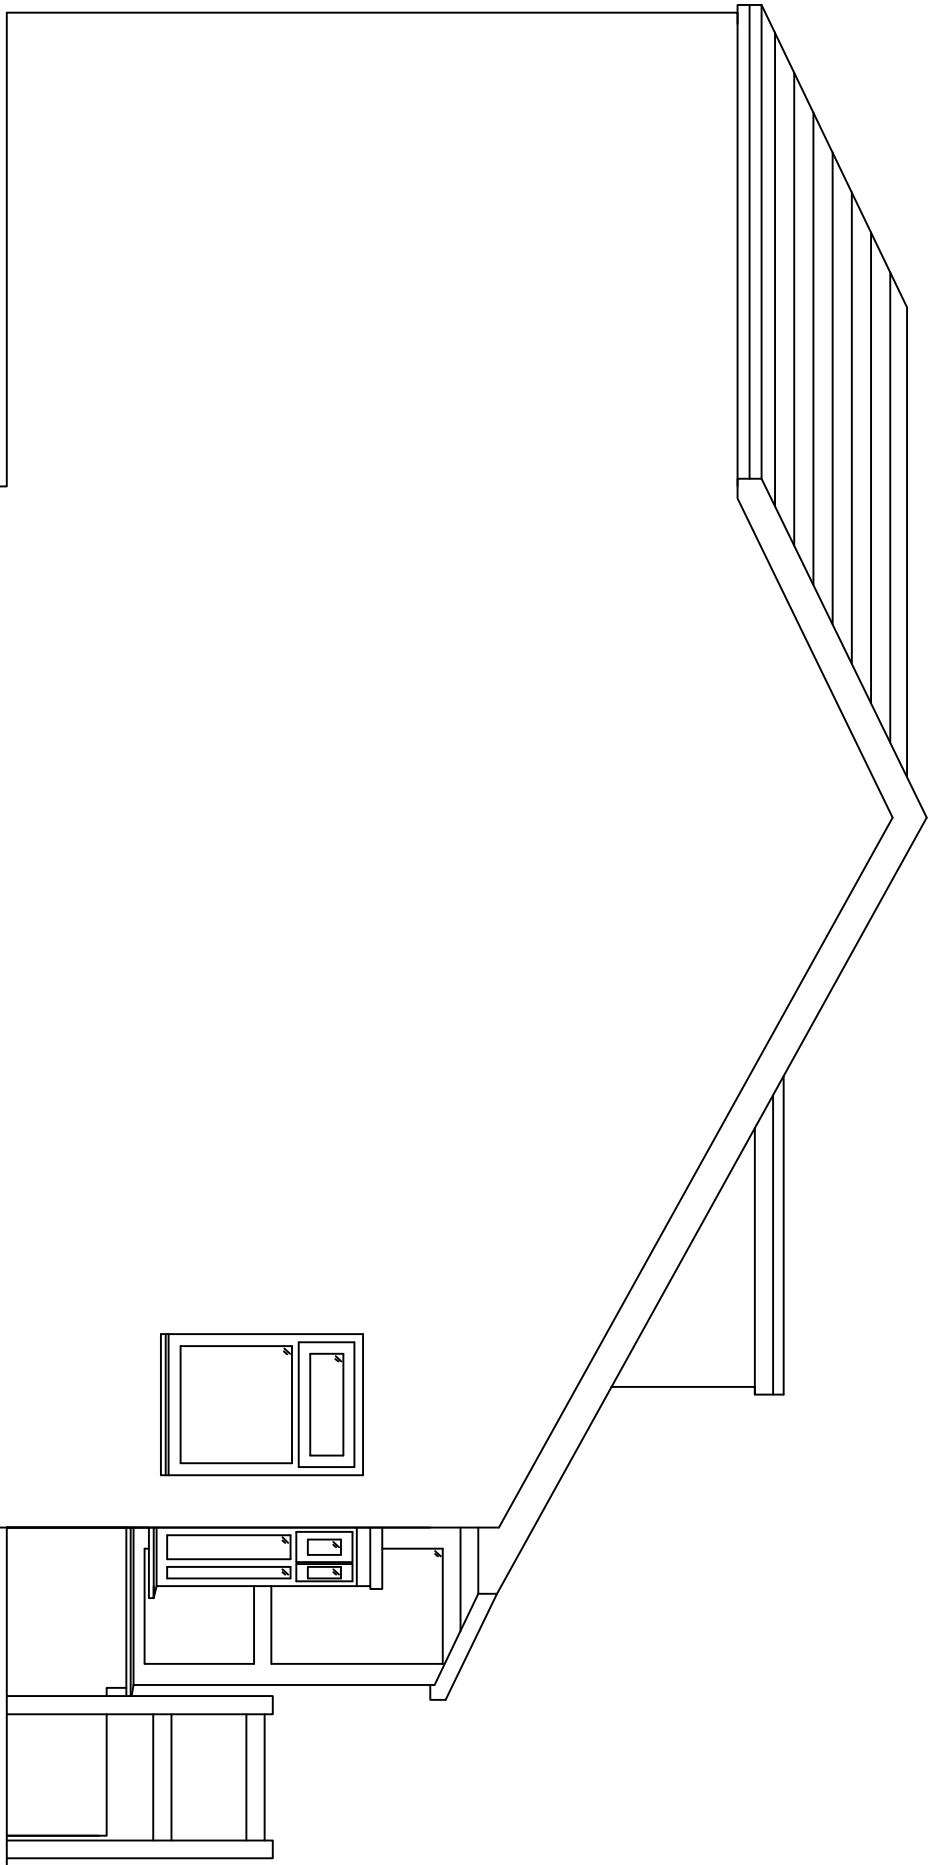

Scale 1:50 @ A3



NB
(i) FIGURED DIMENSIONS MUST BE TAKEN IN
PRESENCE TO CALLED DIMENSIONS AND SITE
DIMENSIONS ARE TO BE CHECKED BEFORE WORK
IS PUT IN HAND.

Project:-
65 Galaxie Road
Waterlooville
Hampshire
PO8 9AT

Rev:-	Description:-	Date:-	Drawn by:-
-------	---------------	--------	---------------

Title:-
Proposed Left Hand Side Southerly Elevation

Scale:- 1:50 @ A3		
Date:- 22.03.23	Dwg No:- 602	Rev:-