


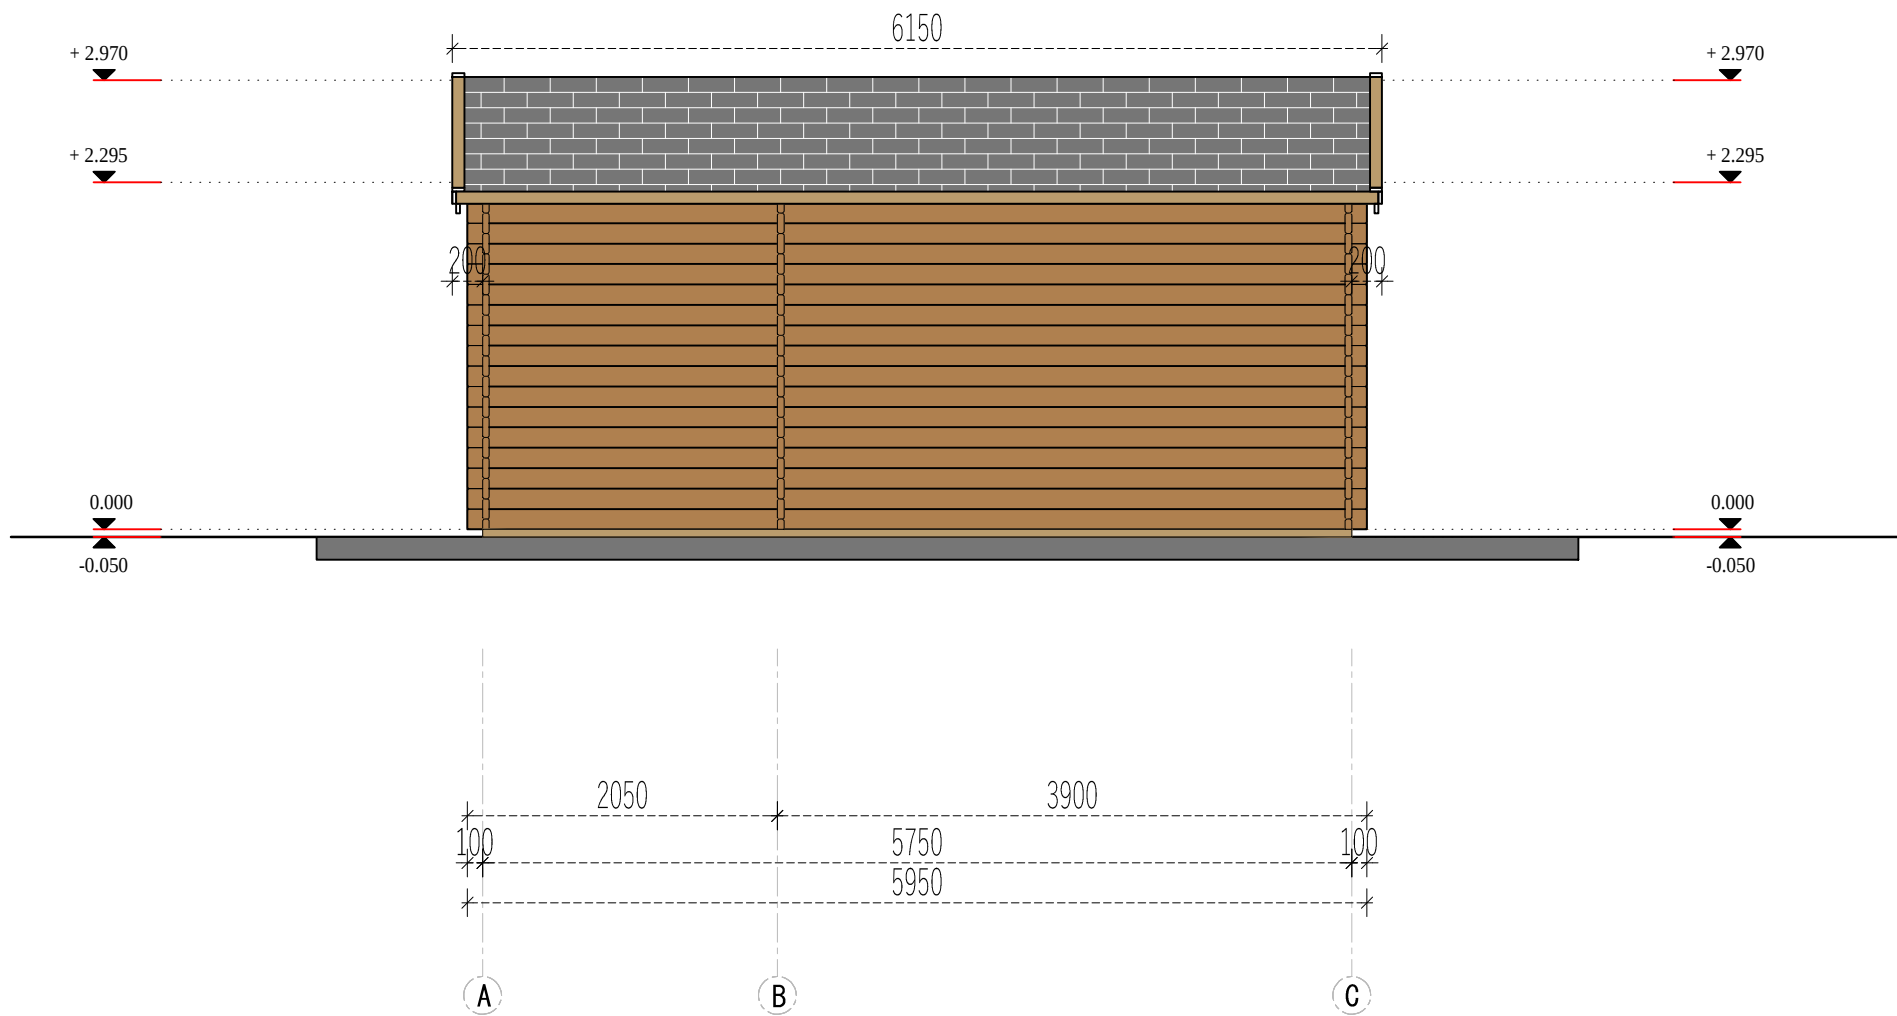

	Project Nr.				Interior area	35.85 m²	Wall thickness		44	M.S.	Paper size / scale	A3 / 1:50
	L_116136				Built - up area	37.00 m²	Built height	min	2295	1 cm - 0.50 meter 01.00 m2.00 m3.00 m4.00 m 2 cm4 cm6 cm8 cm		
	2023-07-26	Name	Date		Roof angle	19.80 °		max	2970			
					Roof area	55.00 m²			-			
					Description			FACADE A-C				