


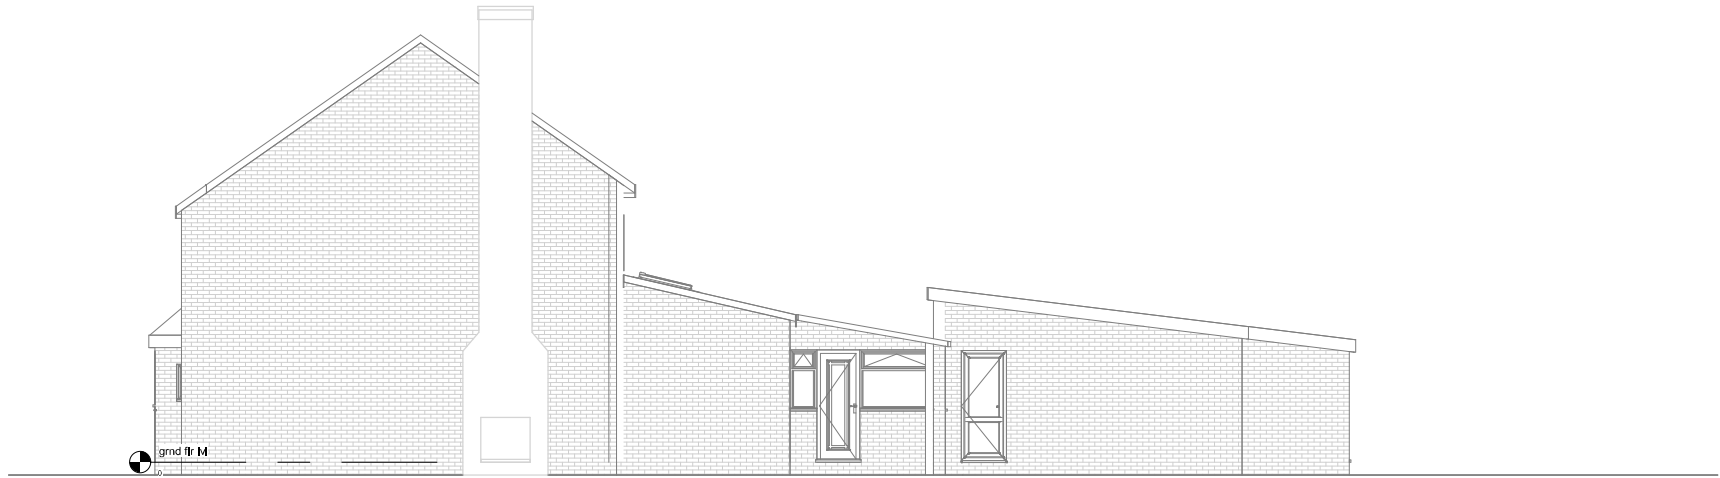

Existing Elevation-Right side



Proposed Elevation-Right side



1:500		50
1:200		20
1:100		10
1:50		5

All measurement to be checked on site prior to any commenment

Parkers Design Limited - The Studio @ 90, PO9 2PR

www.pexd.co.uk - info@parkersdesign.com - 07776 008822

PROJECT		41 Elmleigh Road PO9 2AB		CLIENT				Sutherland			
SHEET		Elevations-Right side		Date		Issue Date		Scale (@ A3)		1 : 100	
Drawn by				SW		DRAWING NUMBER				REV	
Checked by				SR		P 4					