



Ecoslide upvc Windows - colour White

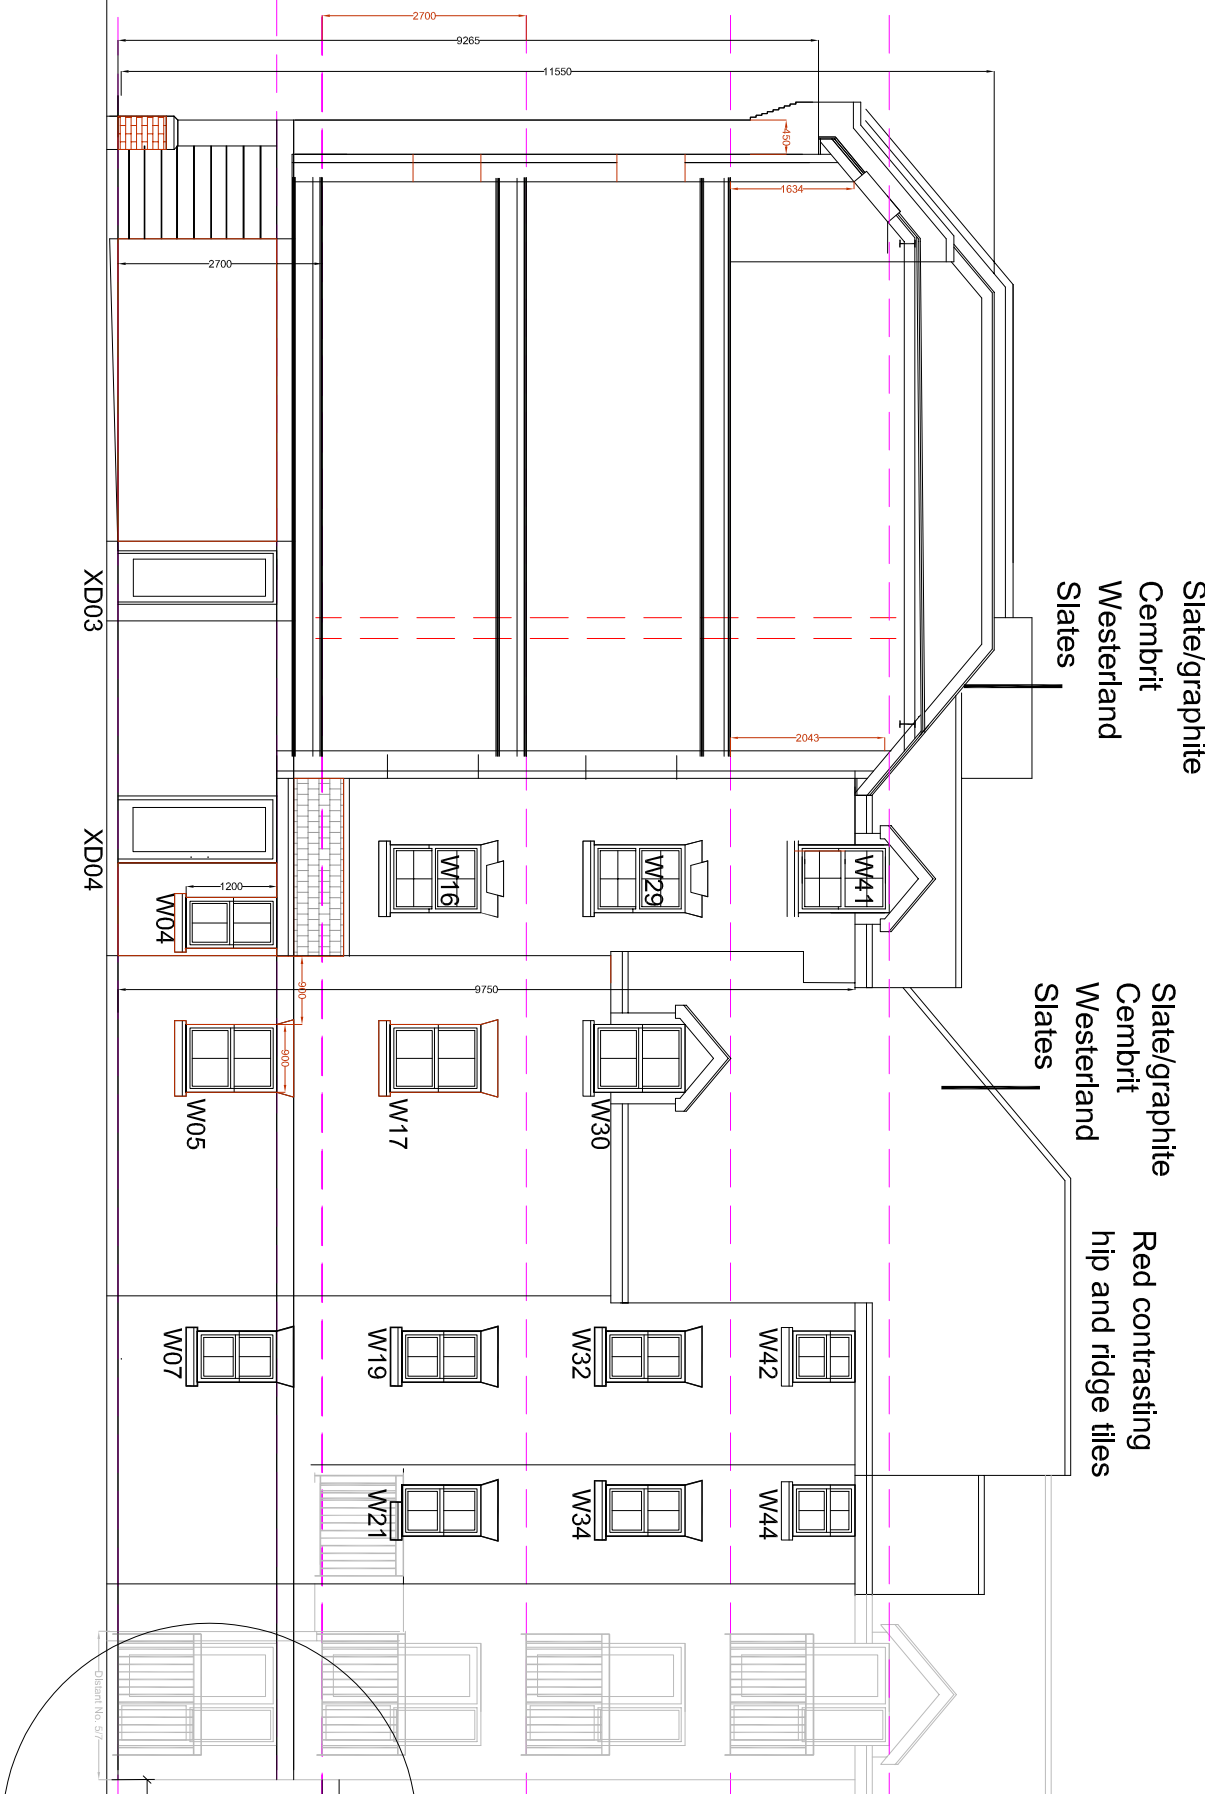


East Elevation

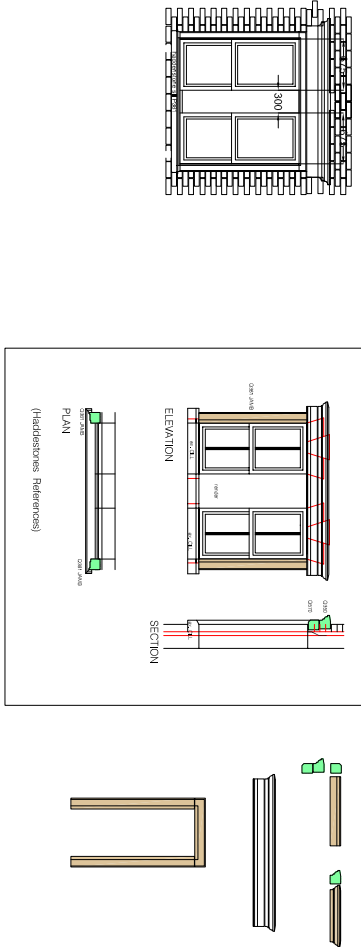

Ecoslide upvc Windows - colour White




North Elevations

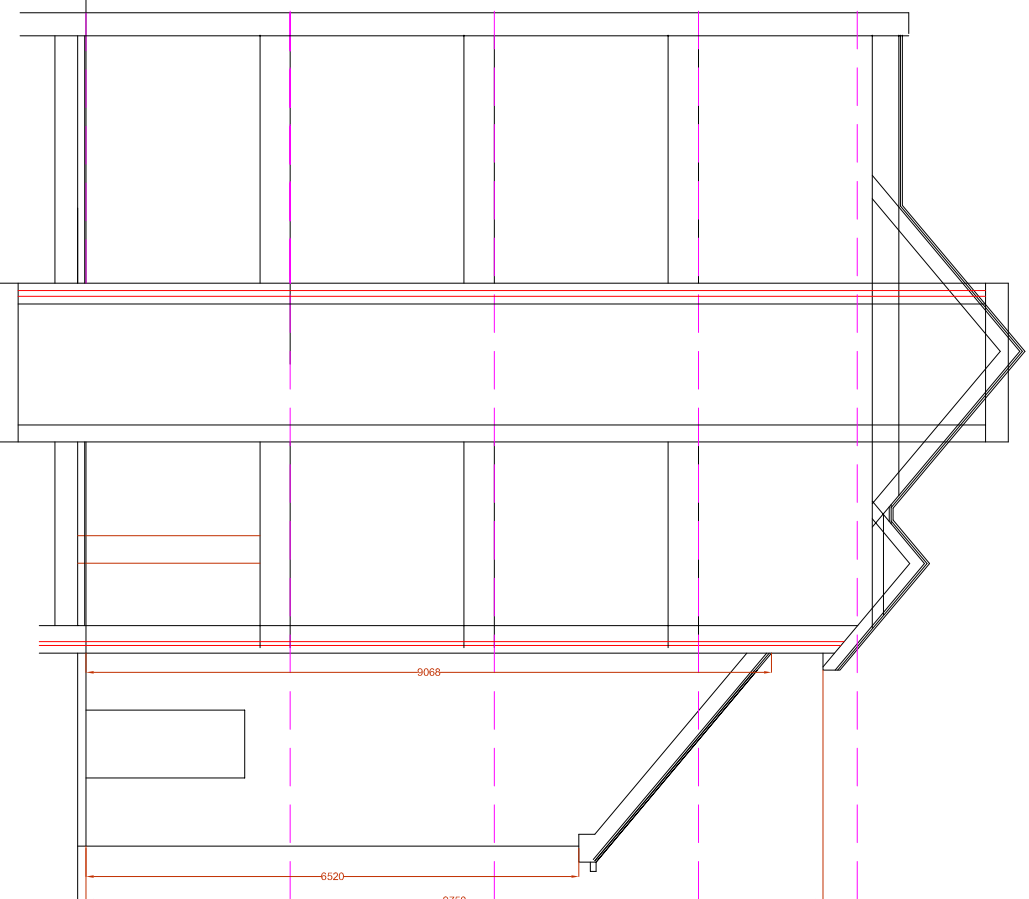

Section A-A


Bereco timber Windows - colour White

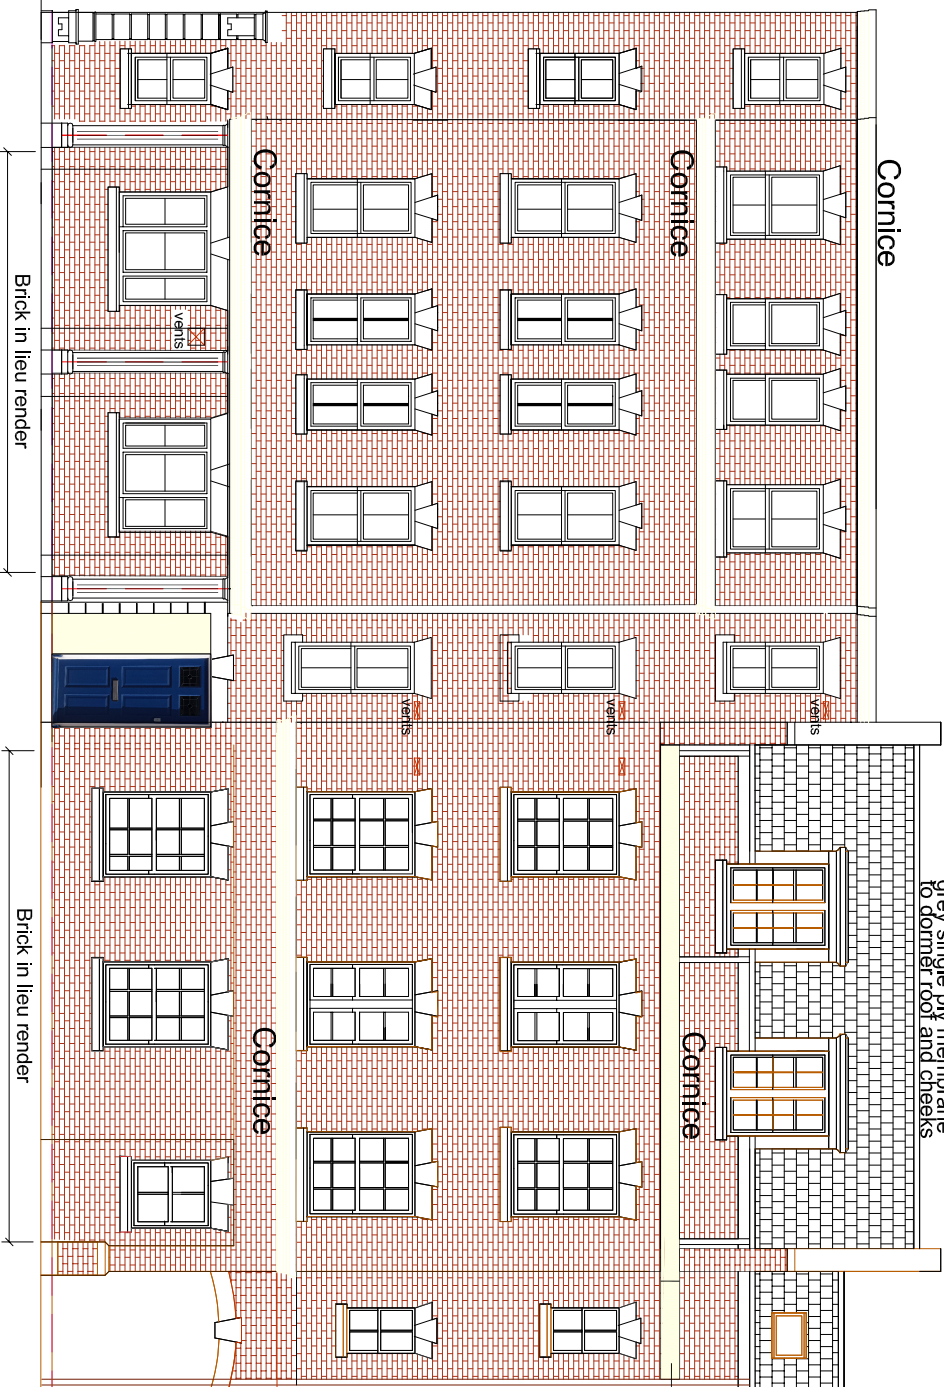

No.5&7

No. 9

South Elevations

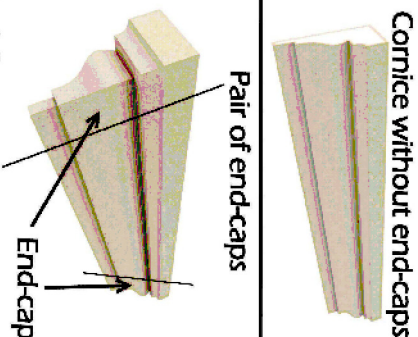

Bereco timber Windows - colour White




No.5&7


No. 9

South Elevations

Ecoslide upvc Windows - colour White

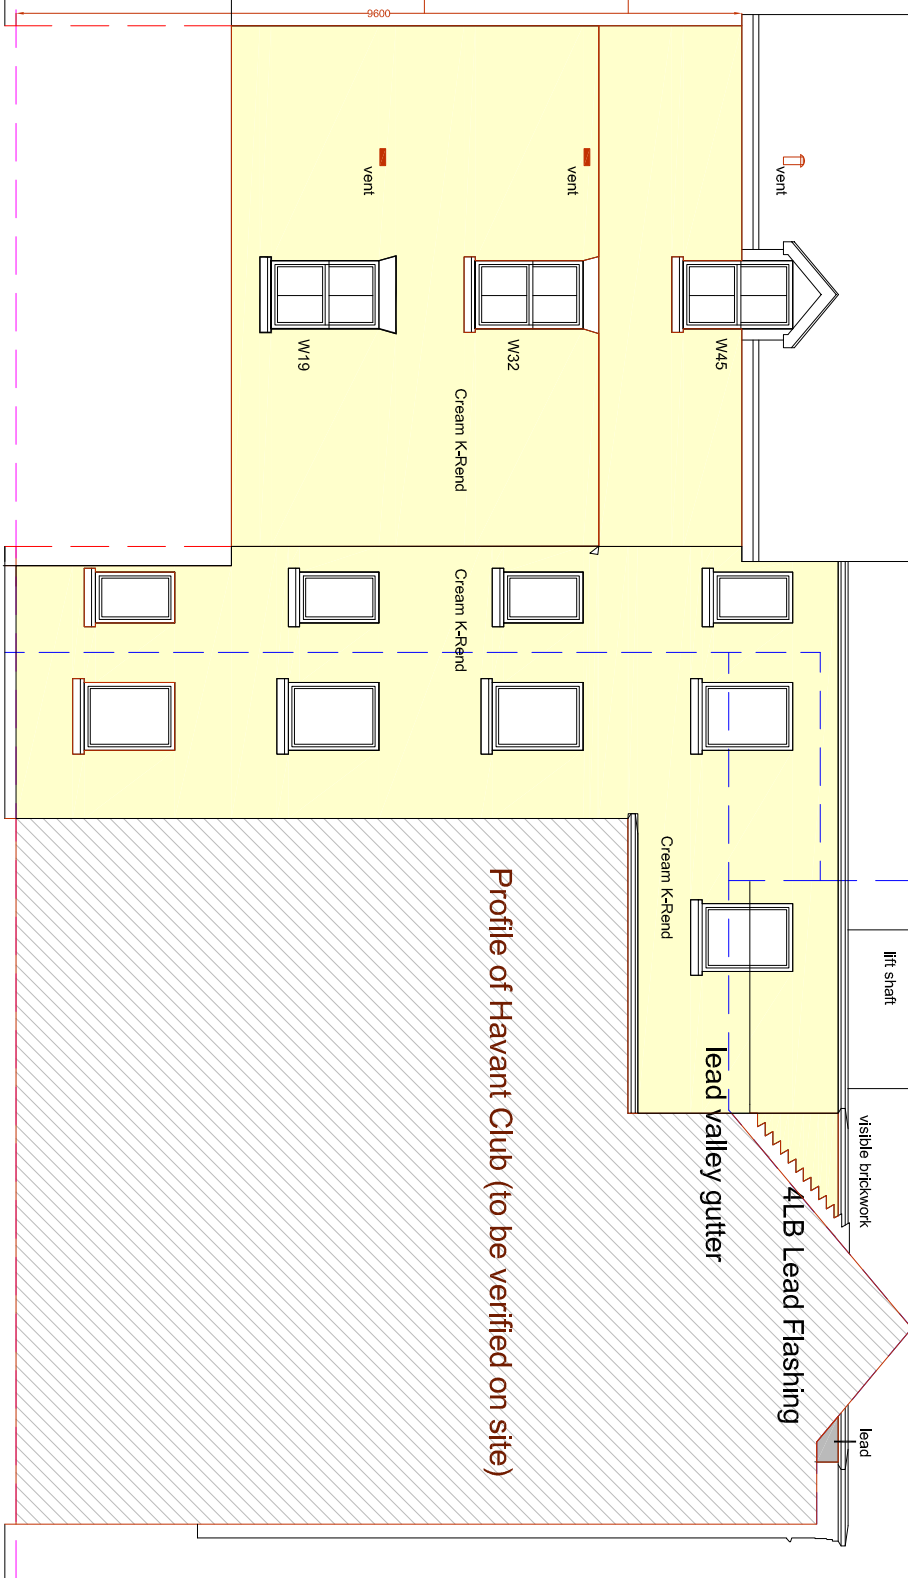

West

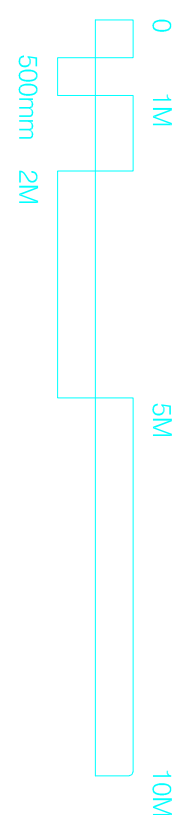

Planning Amendment (as built)

Planning Approval