


LINEAR SCALE 1:1250
A3@1:1250

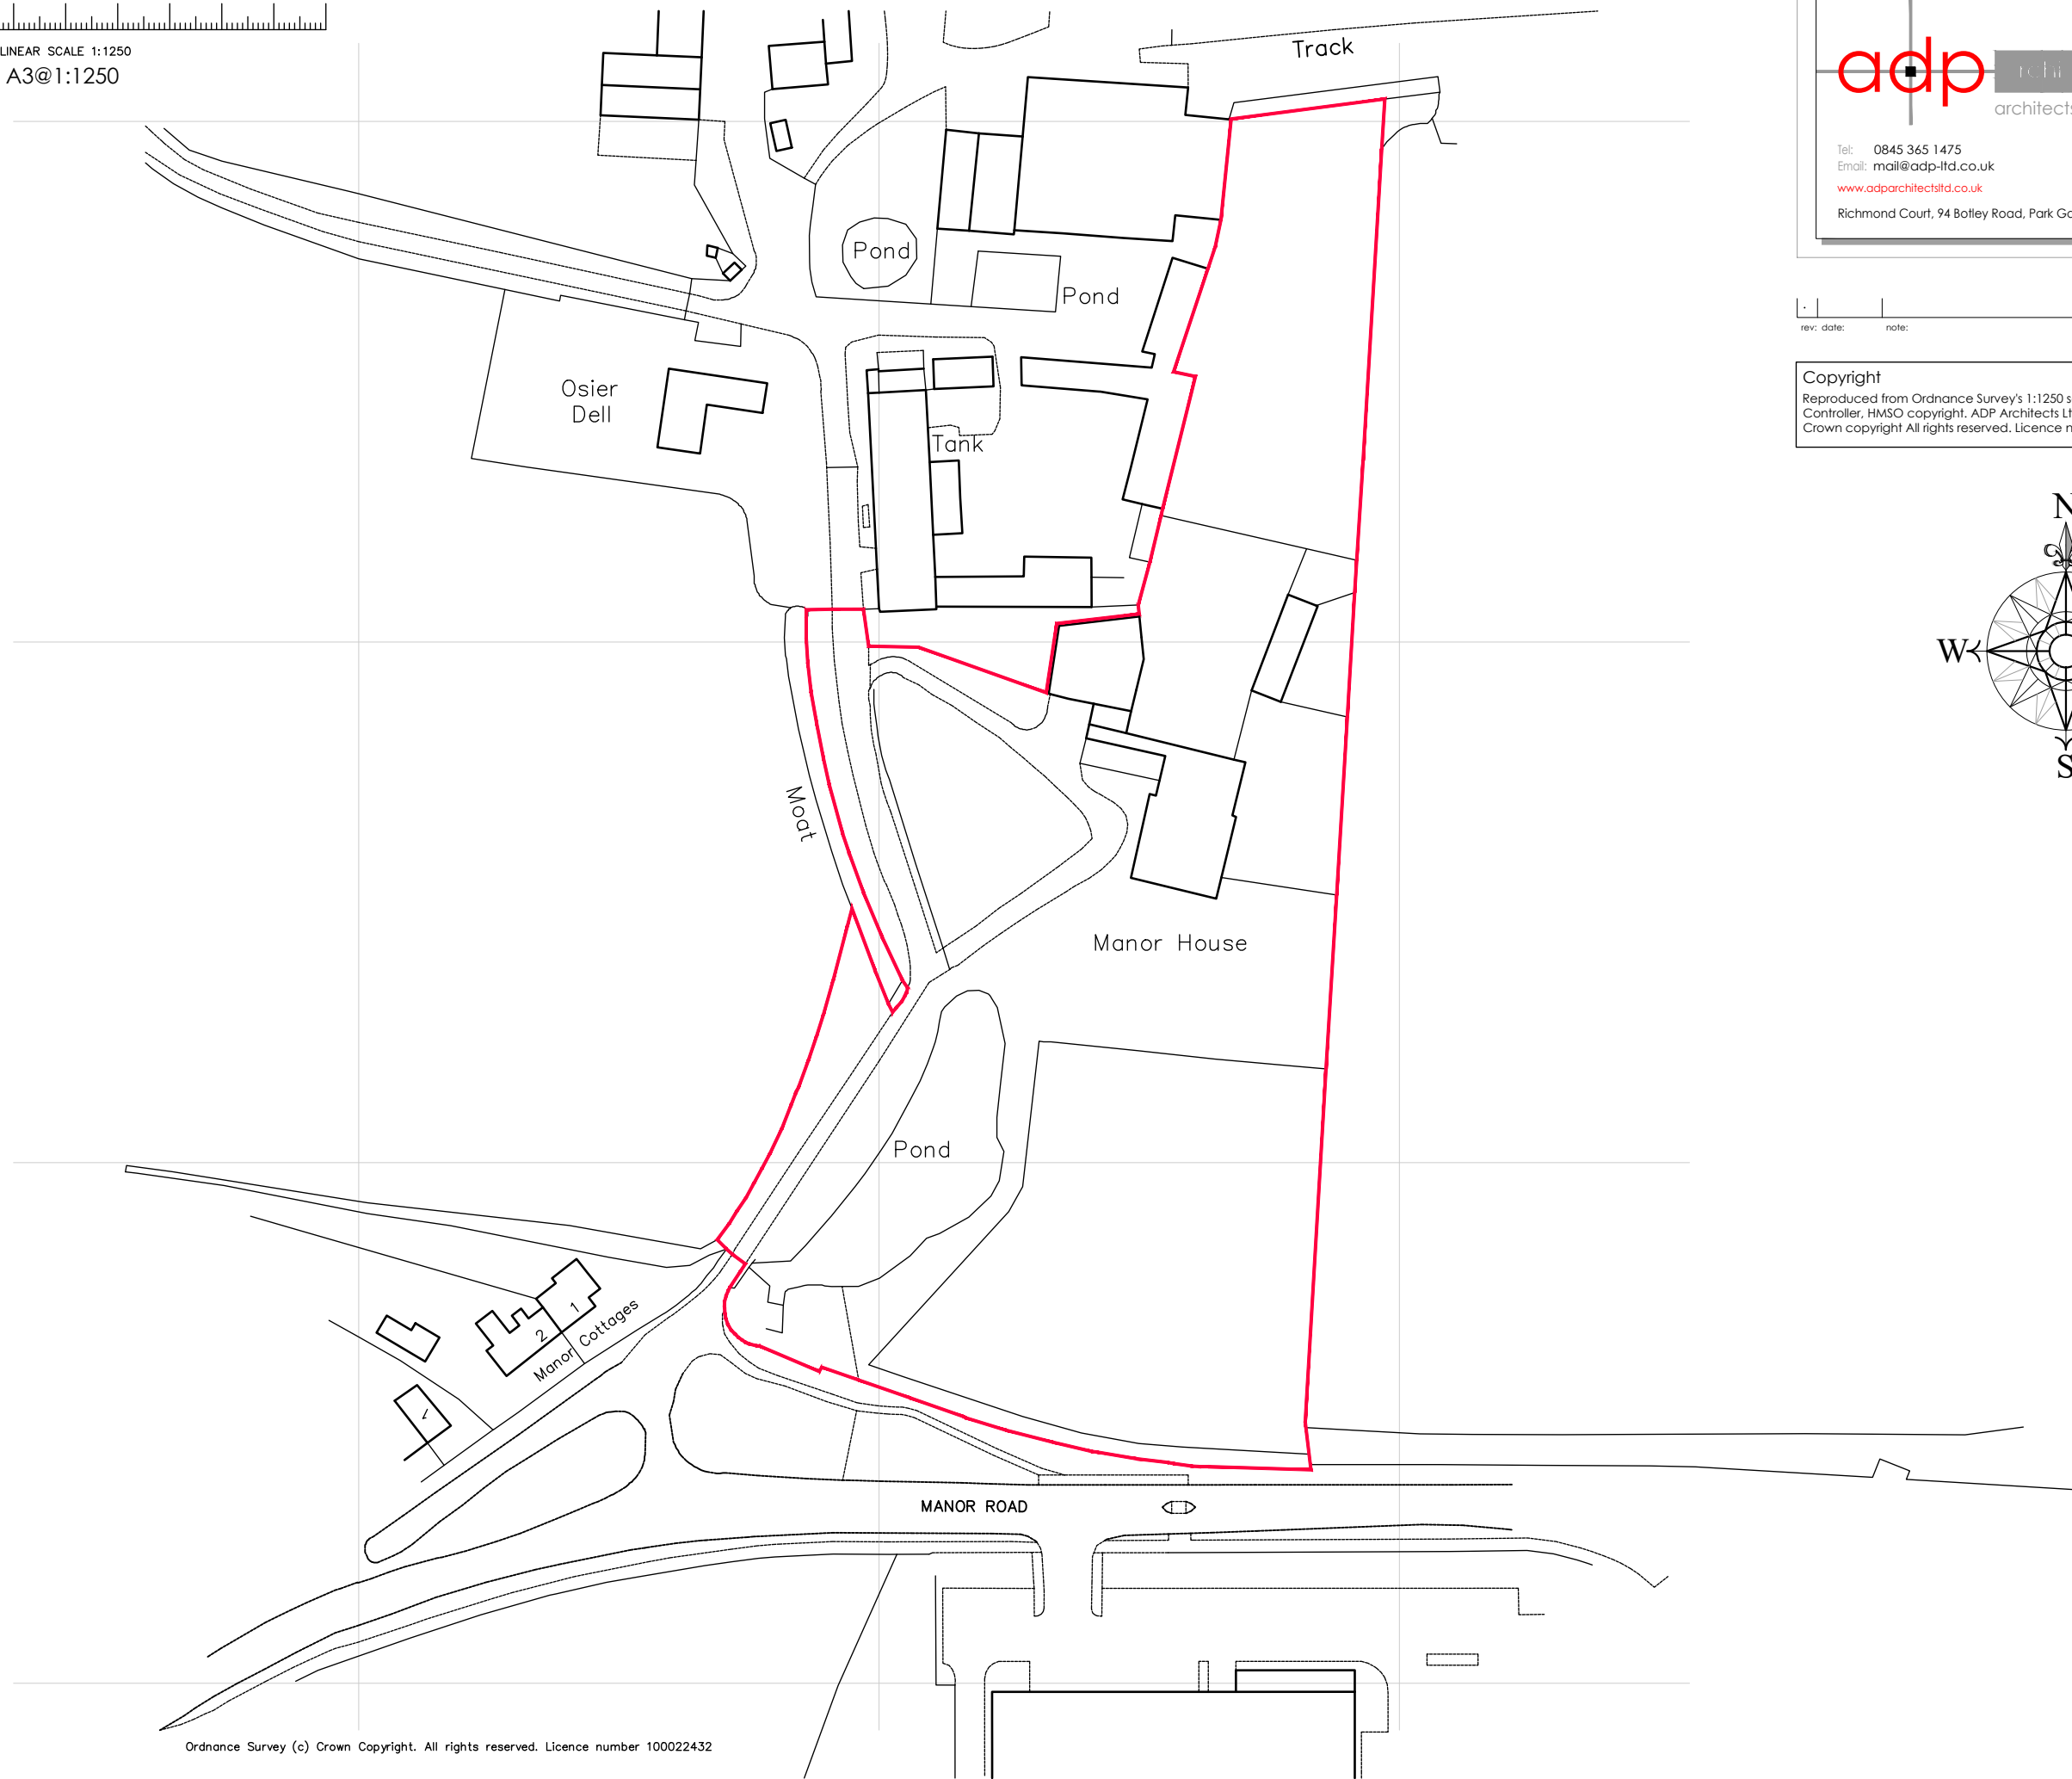

adp

richard + jill

architects & urban designers

Tel: 0845 365 1475


Email: mail@adp-ltd.co.uk

www.adparchitectsltd.co.uk

Richmond Court, 94 Botley Road, Park Gate, Southampton, SO31 1BA

rev:	date:	note:
------	-------	-------

Copyright
Reproduced from Ordnance Survey's 1:1250 scale map with permission of
Controller, HMSO copyright. ADP Architects Ltd AR 100010061.
Crown copyright All rights reserved. Licence number 100022432

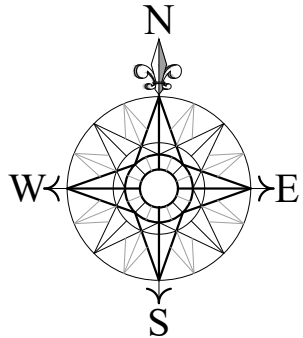

Ordnance Survey (c) Crown Copyright. All rights reserved. Licence number 100022432

Location Plan α The Manor House α Manor Road α Hayling Island α PO11 0QW α Mrs J Gladdis α 1864-L03