
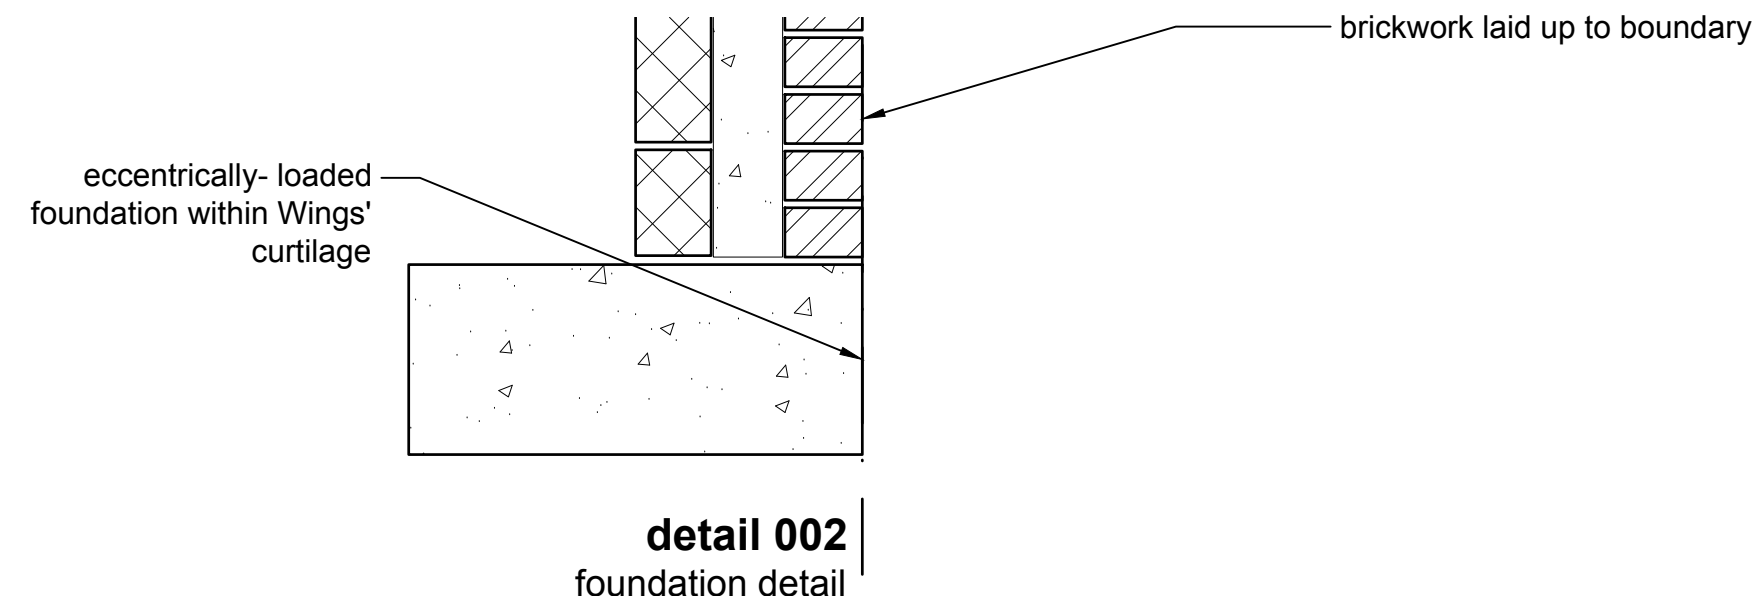
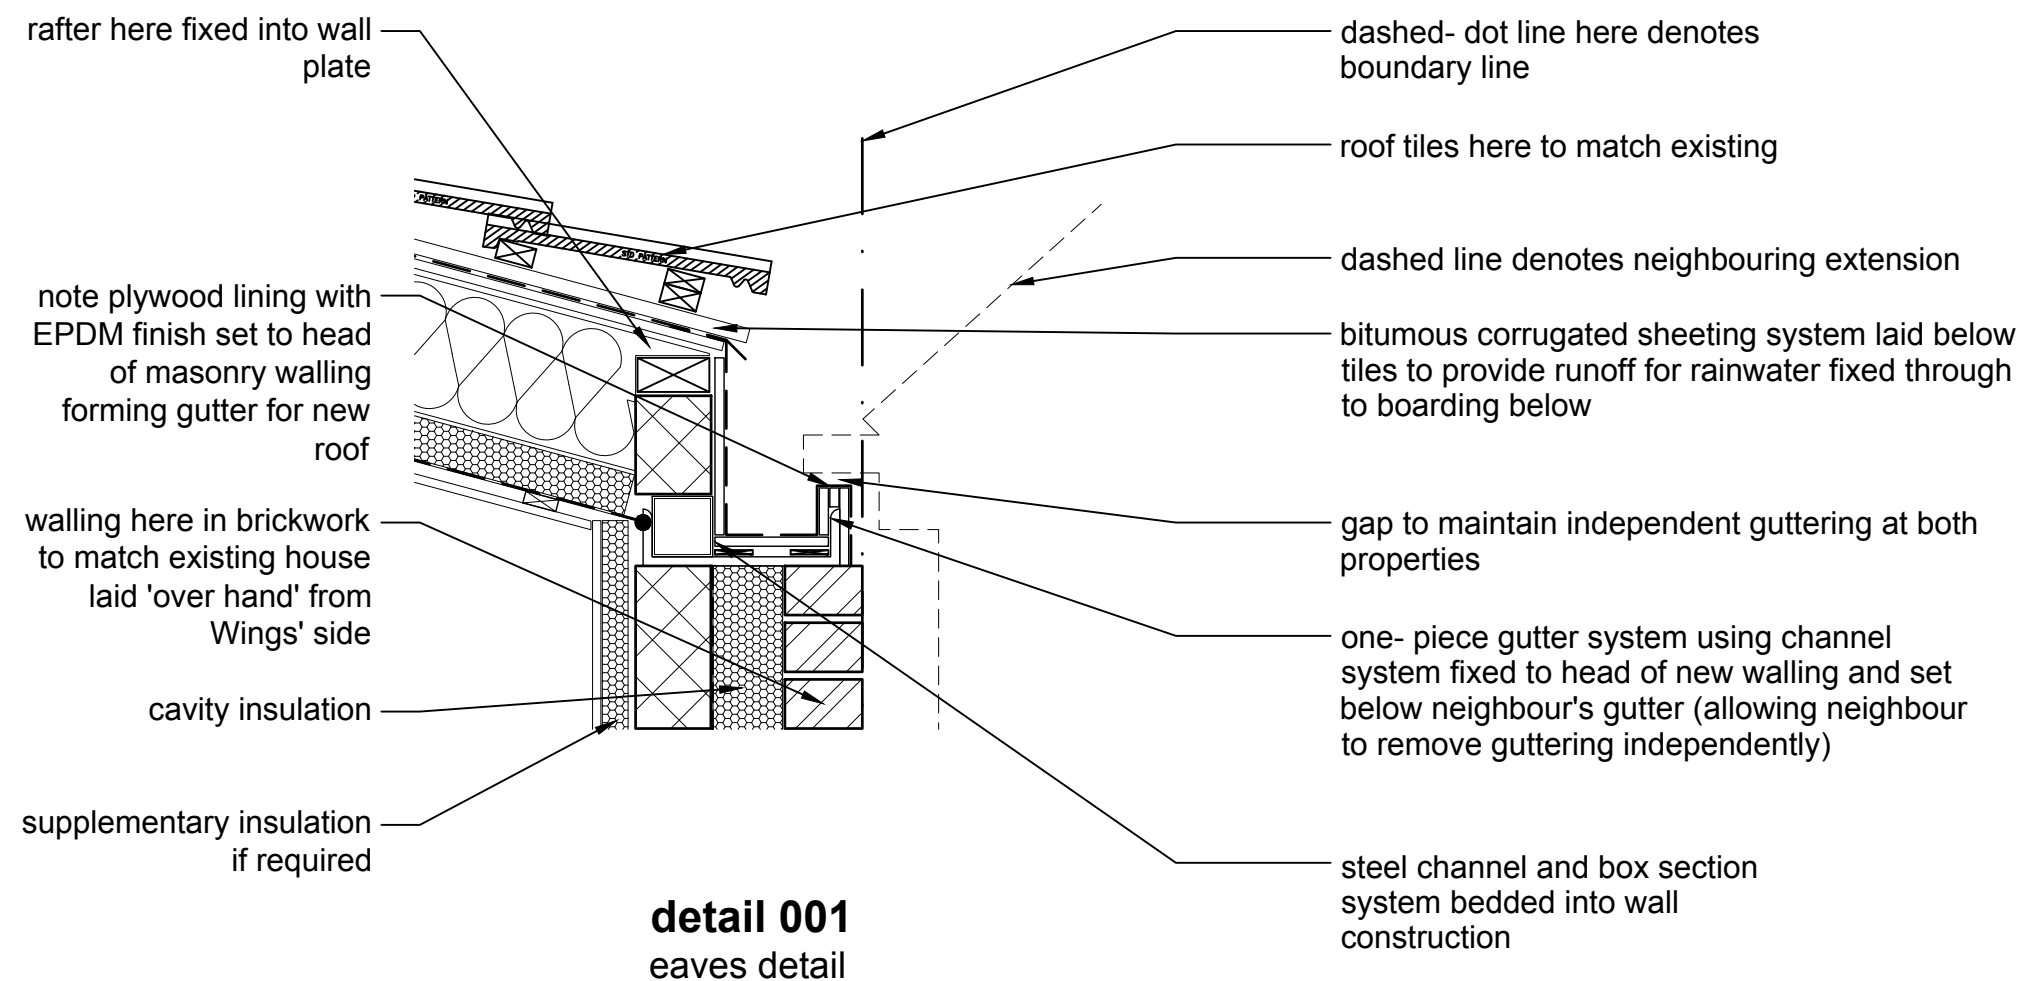


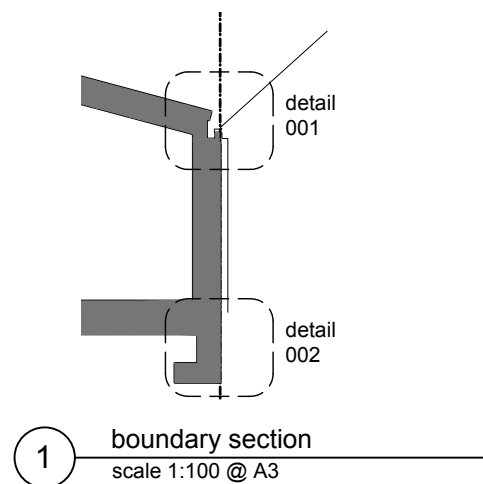


preliminary

this drawing is not for construction
this drawing is the property of:
dwell design

revisions
a/19.12.23/updated

scale bars

1:10

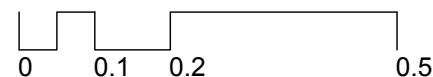

scale
1:10 @ A3

job name
wings

date
september 23

job number
23022

drawing number
(pl)06

drawing name
proposed section at boundary

status
preliminary

revision
a

dwell design
ltd