





1. Front view from street

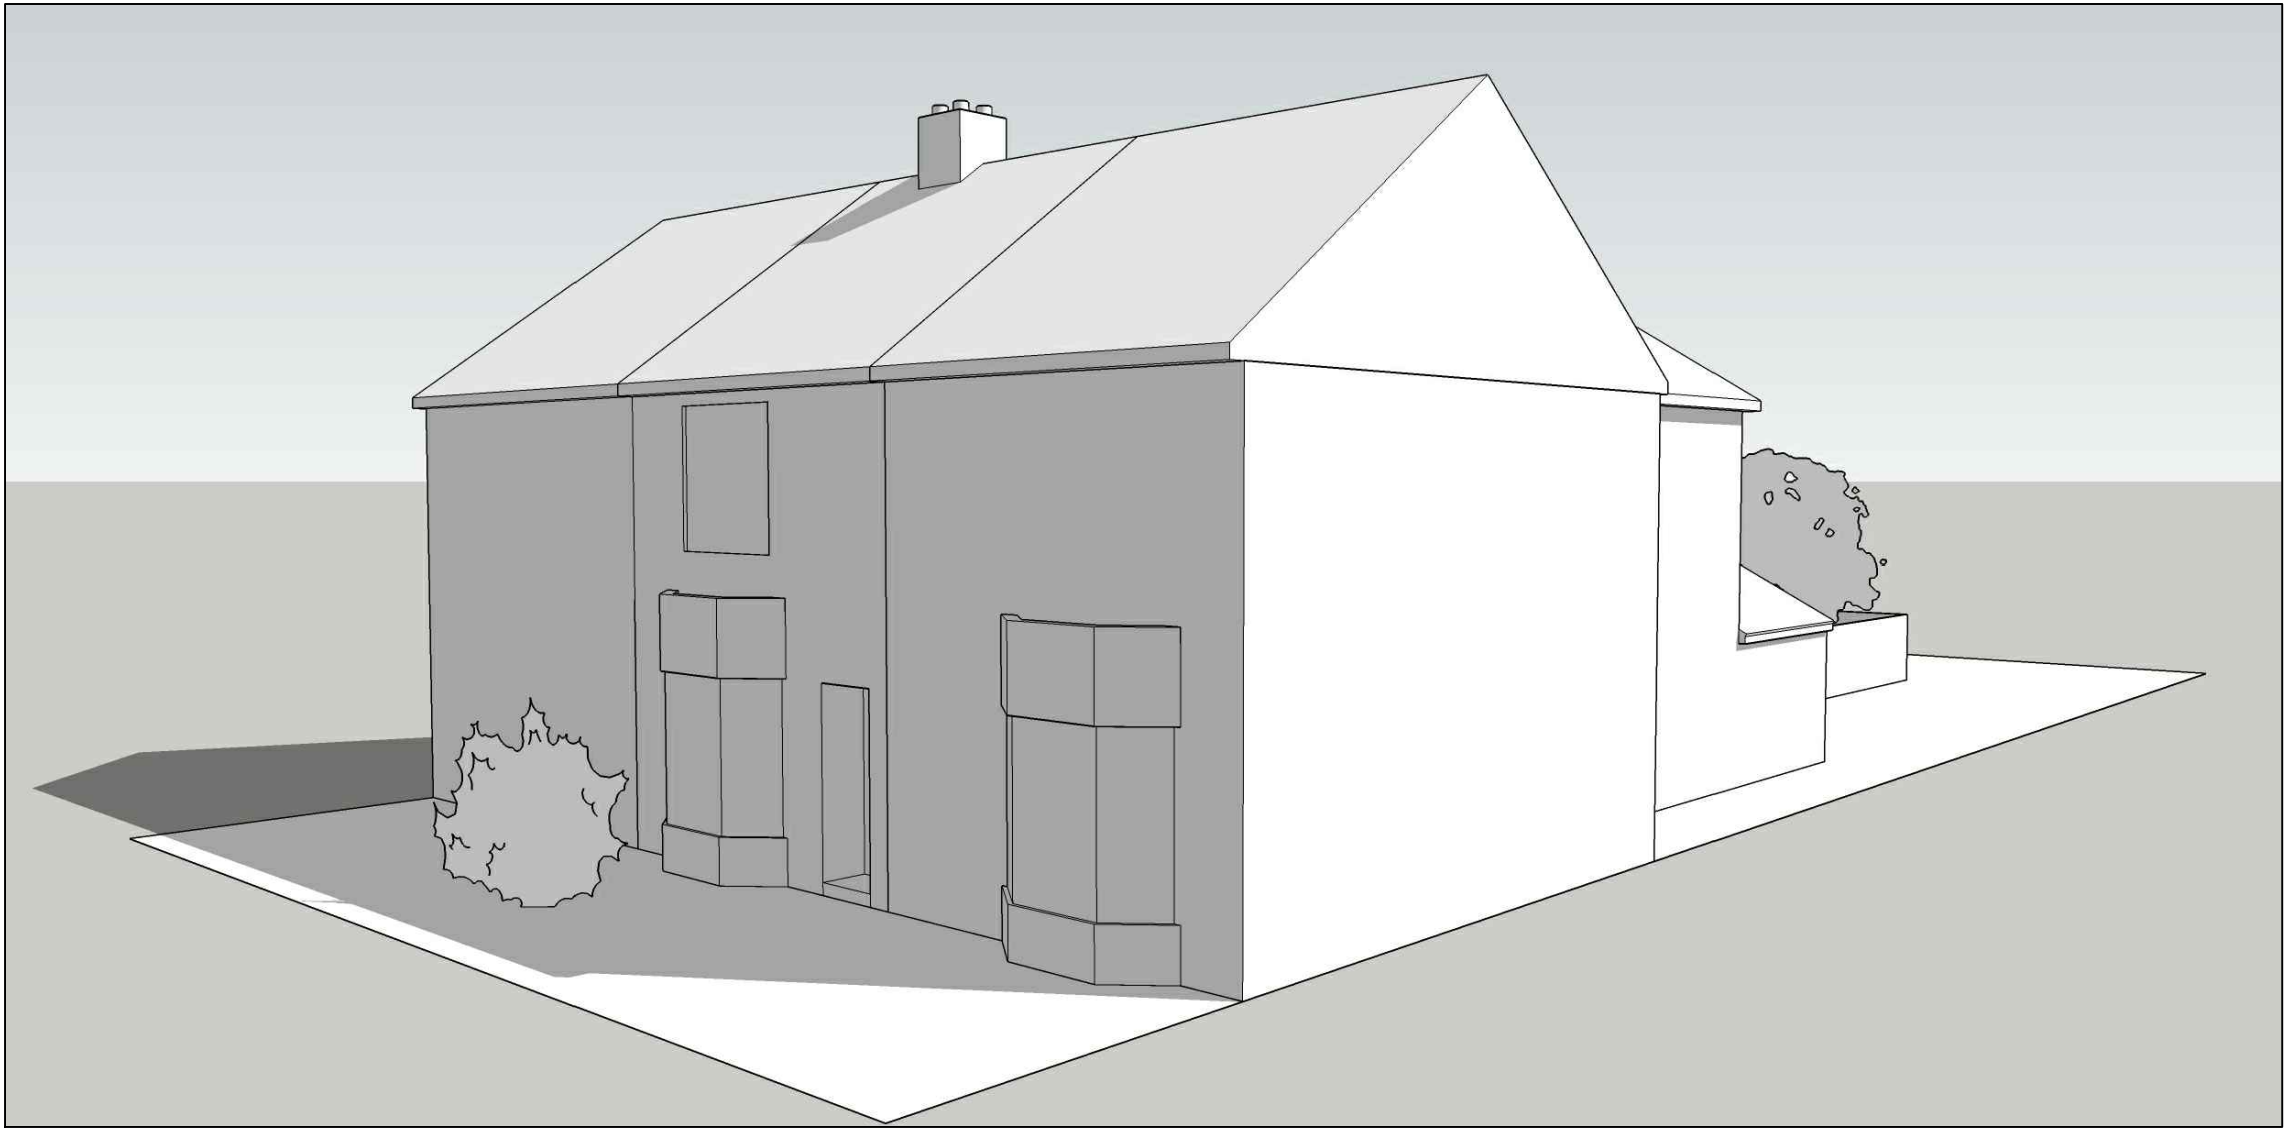

2. View from street

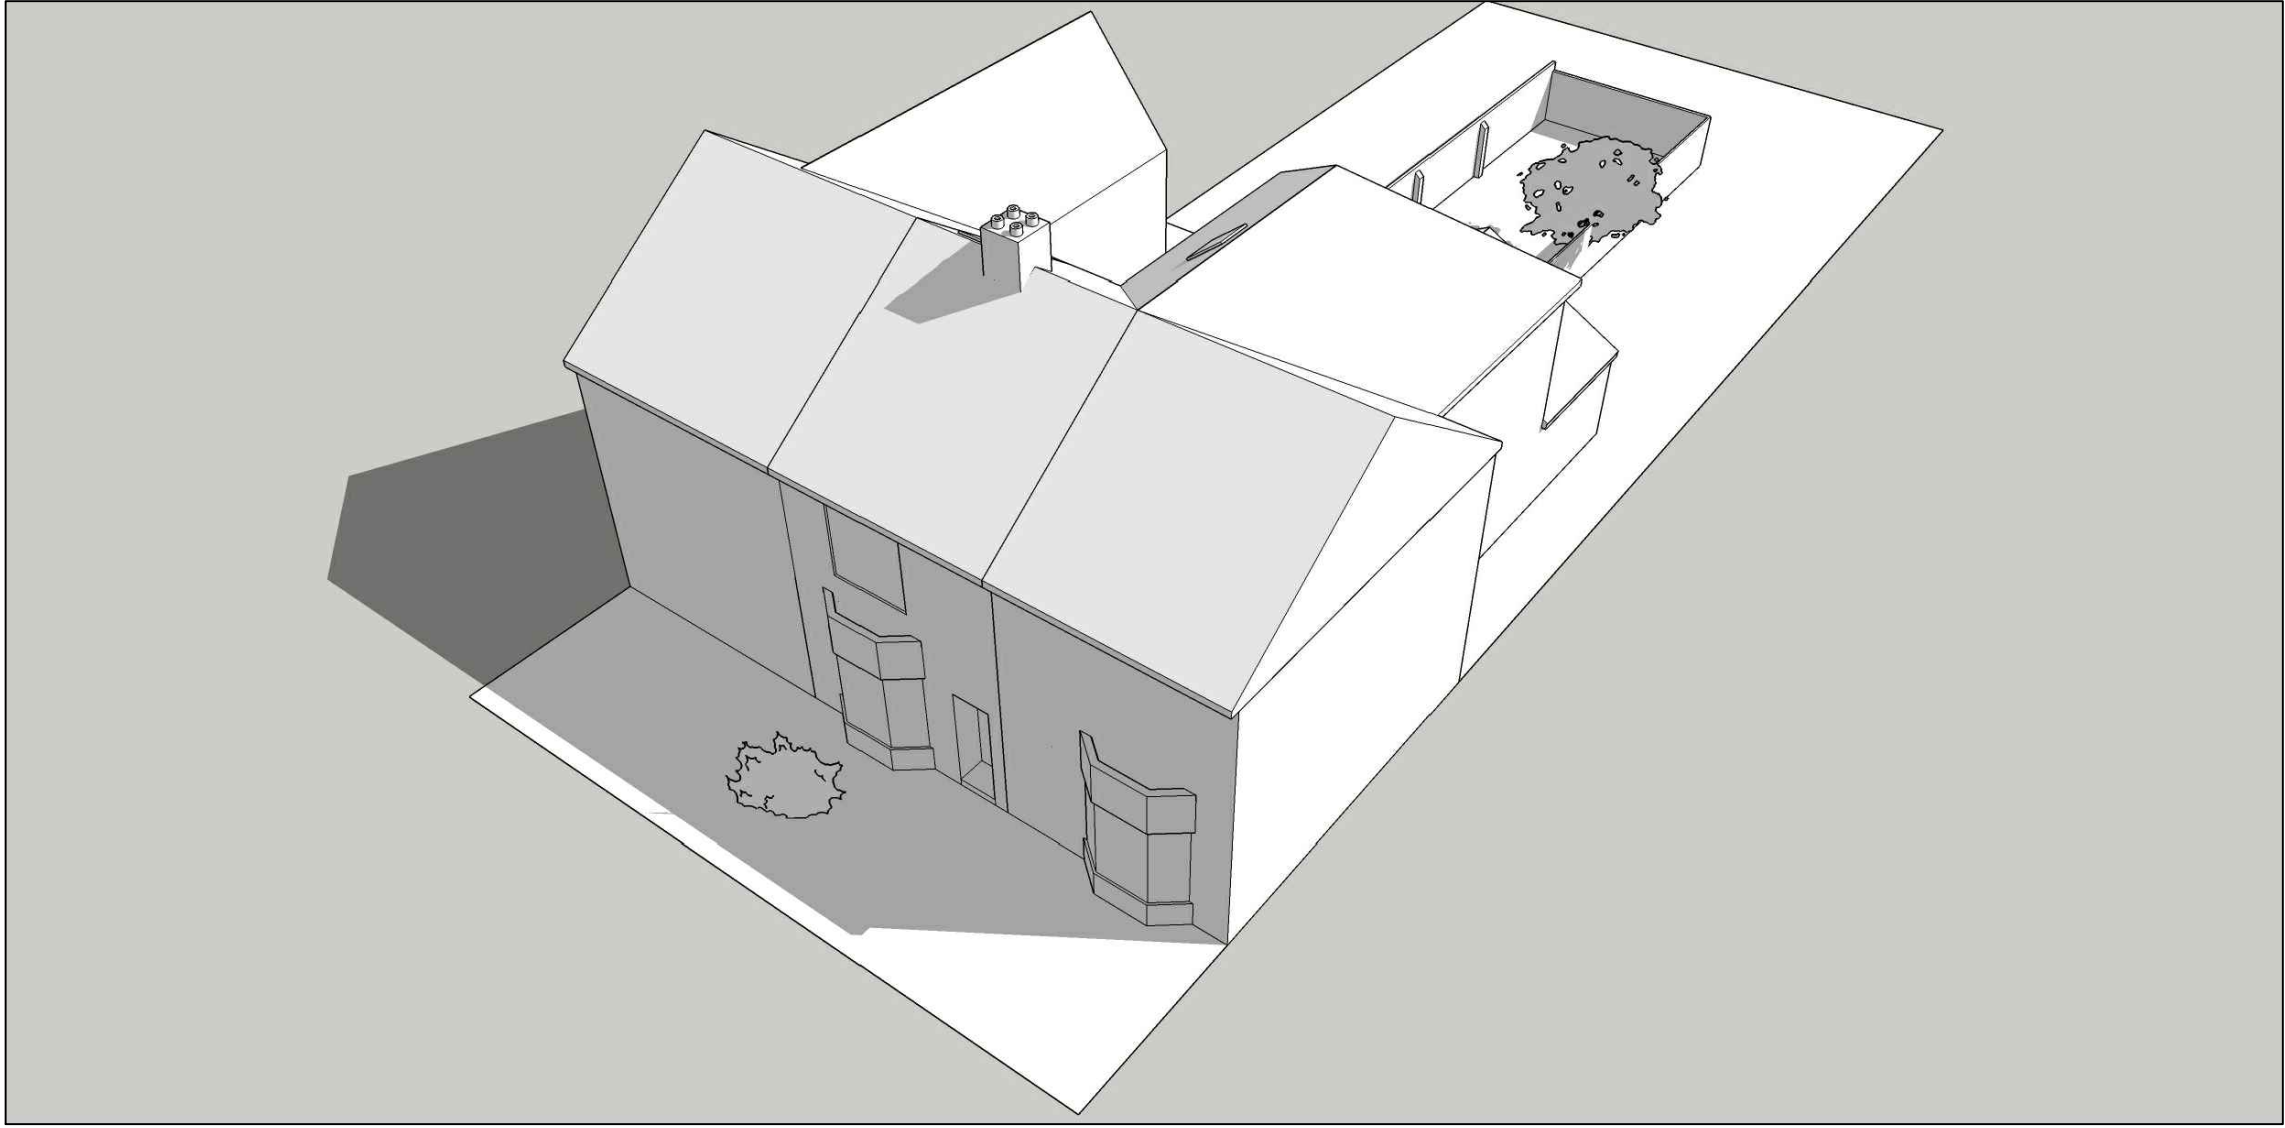


3. Elevated front view



4. Rear view from garden



5. Rear view from garden

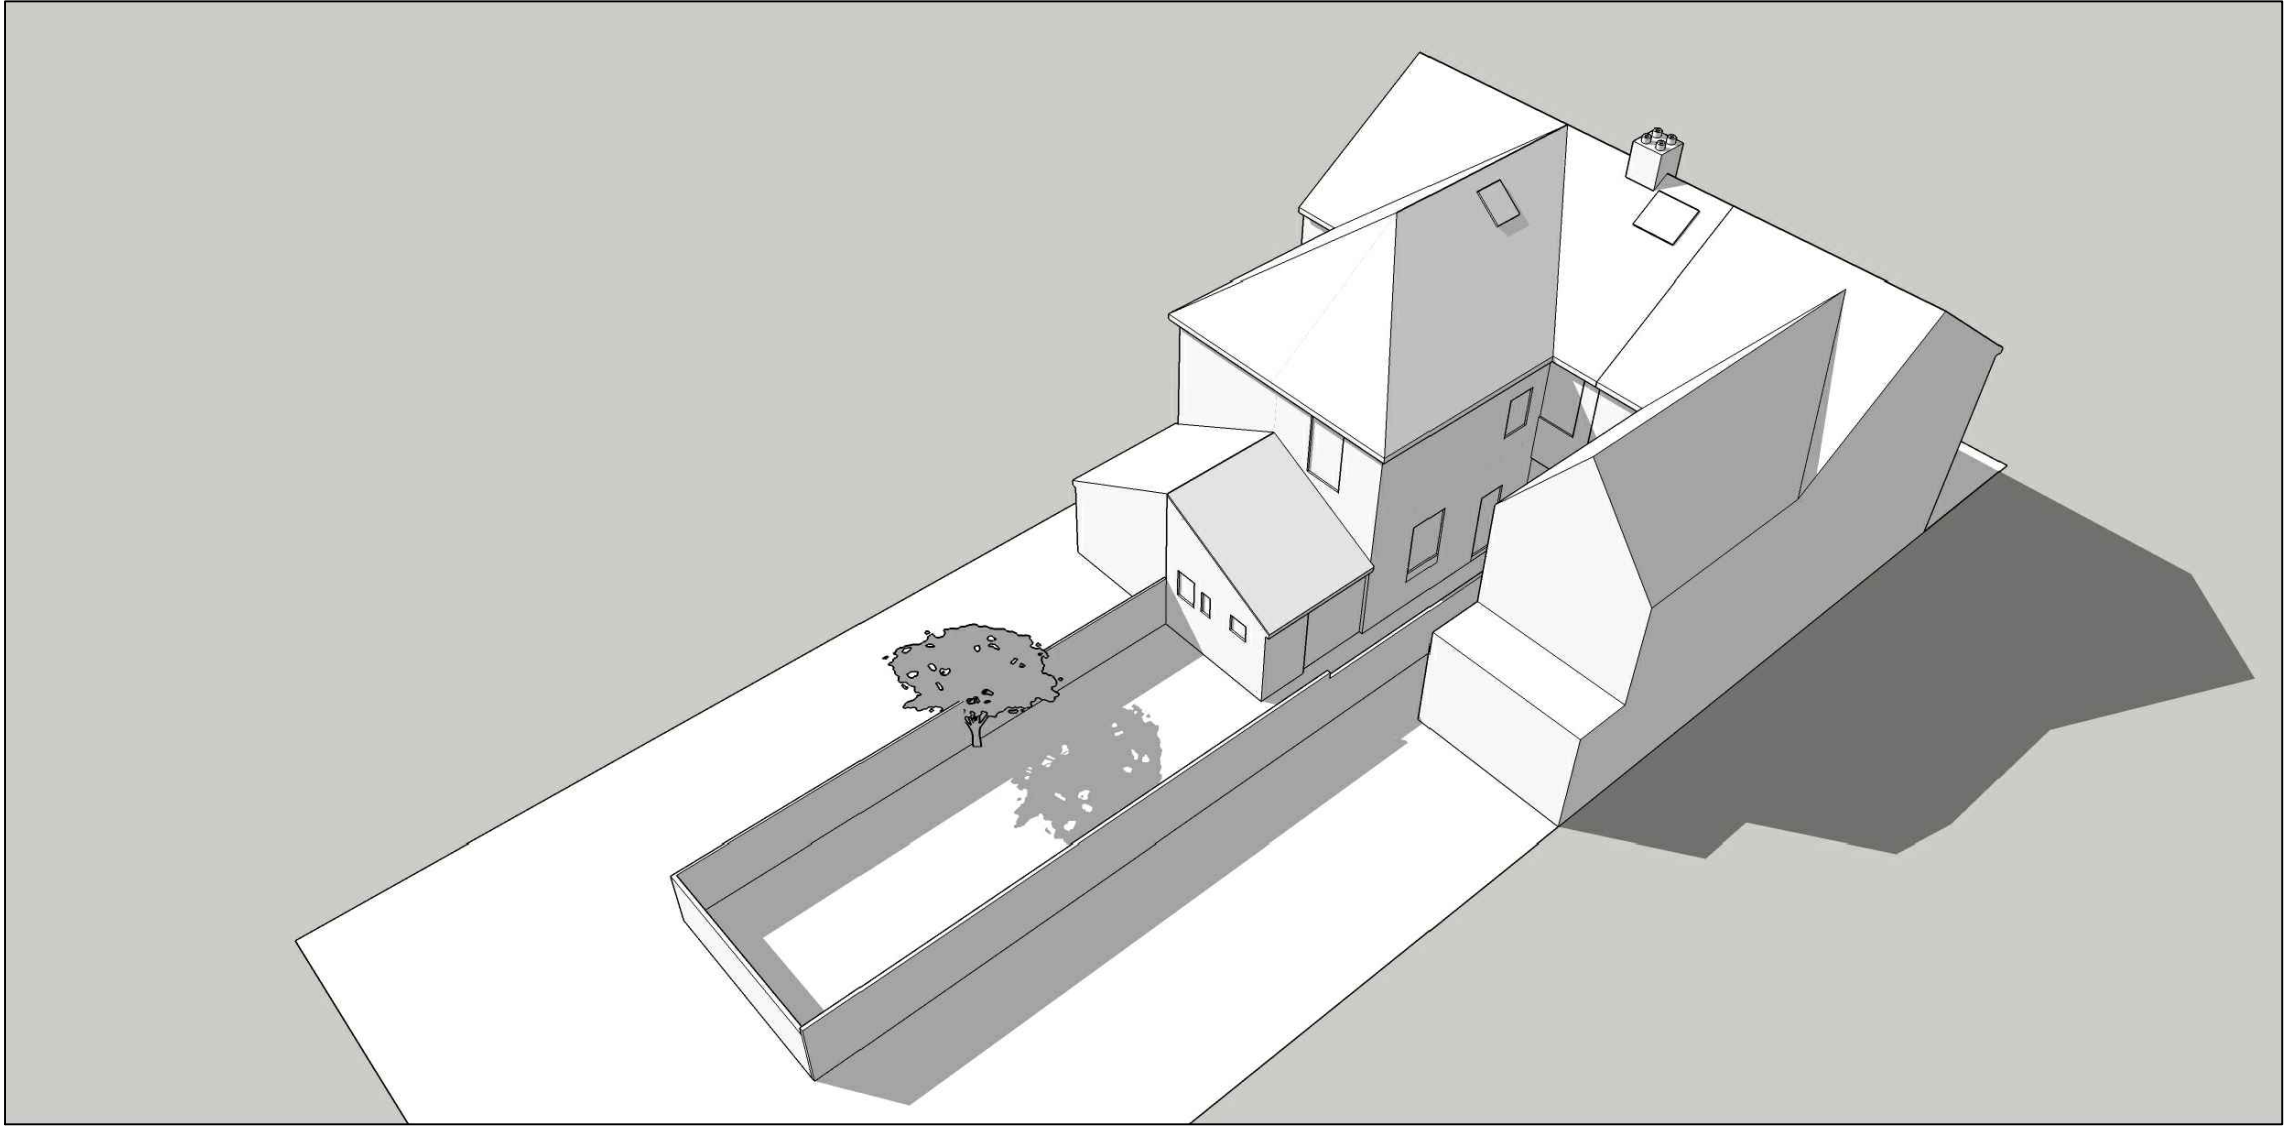

6. Elevated rear view