
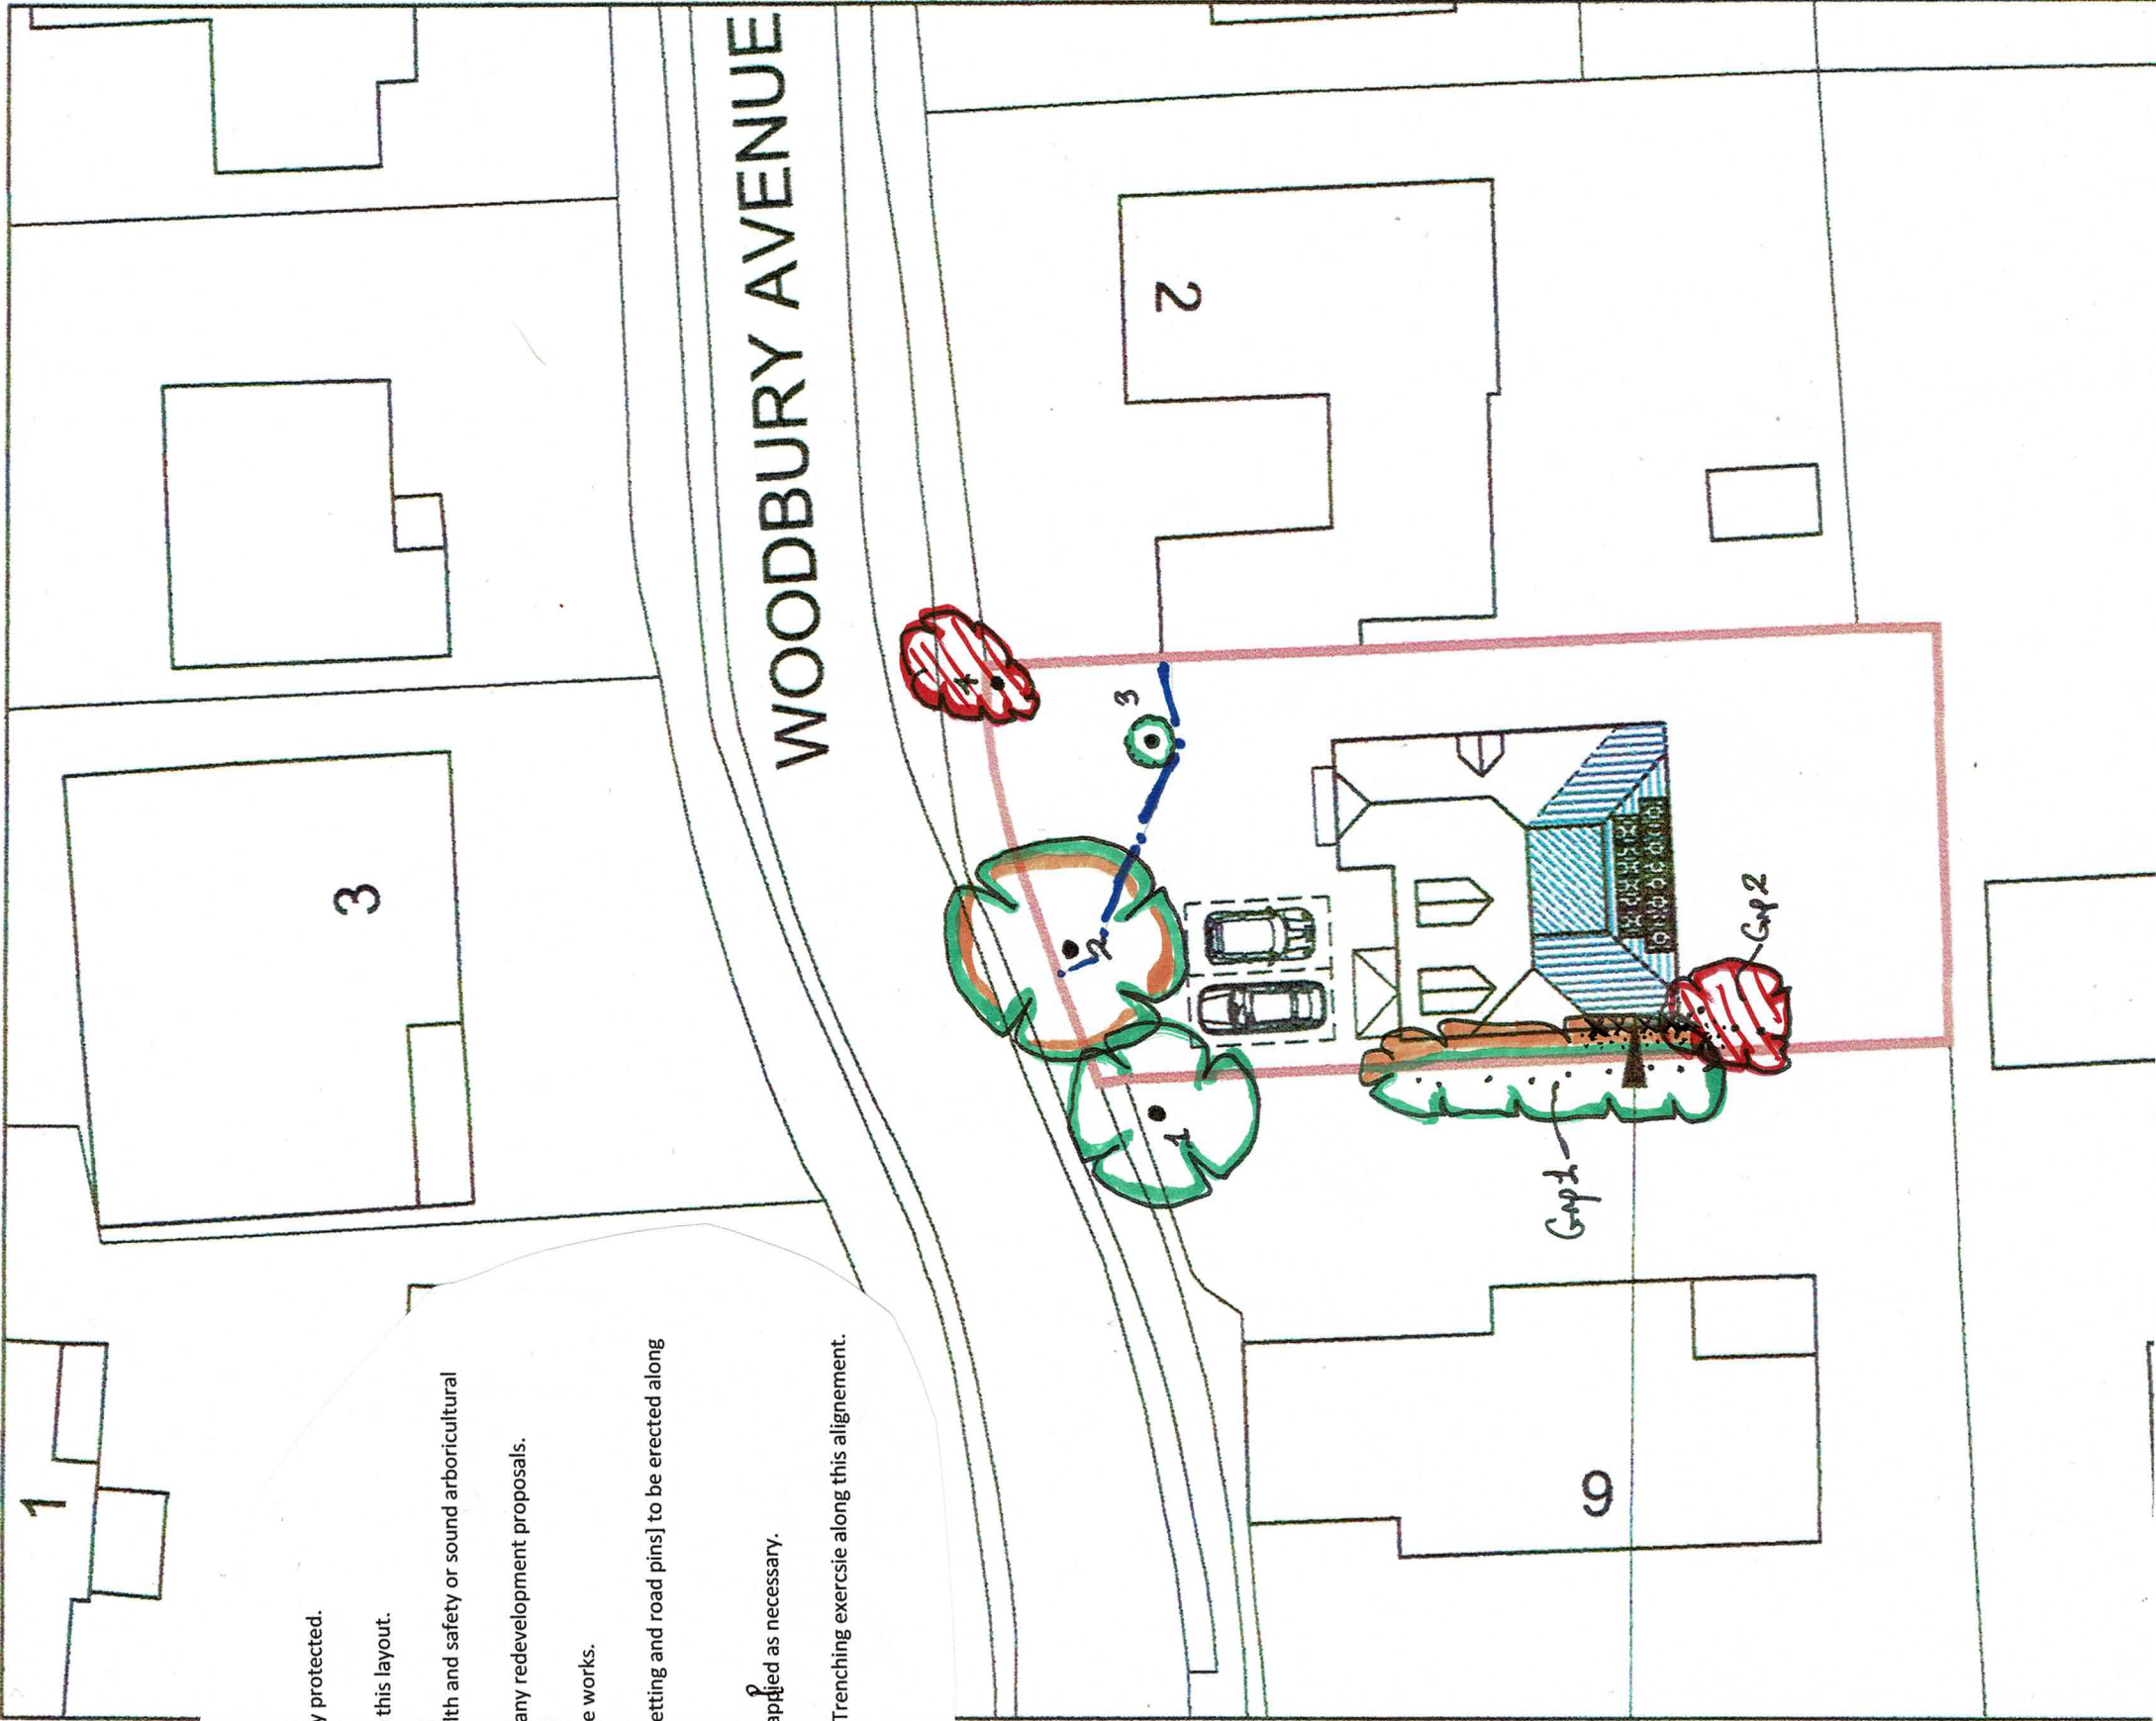


Key:

-  = Trees which will be retained and fully protected.
-  = Trees which cannot be retained with this layout.
-  = Trees which will be removed for health and safety or sound arboricultural management reasons regardless of any redevelopment proposals.
-  = The extent of any recommended tree works.
-  = Protective Fencing [orange plastic netting and road pins] to be erected along this alignment as shown.
-  = Ground Protection Measures to be applied as necessary.
-  = Arb Expert monitored Hand Dig Slit Trenching exercise along this alignment.

Proposed
3 storey
air extension

 Bernie Harverson arboricultural consultant	project	2a Woodbury Avenue Langstone Havant
	client	Linda Bridge
	title	Tree Protection Plan
	dwg	BJH 03/04
	scale	1:250 @ A3
	date	October 2023
	job	1316
	drawn by	bjh
	10 Southleigh Grove, Hayling Island Hampshire PO11 0SH 07875 520881 bernieharverson@gmail.com	

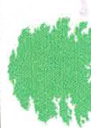