


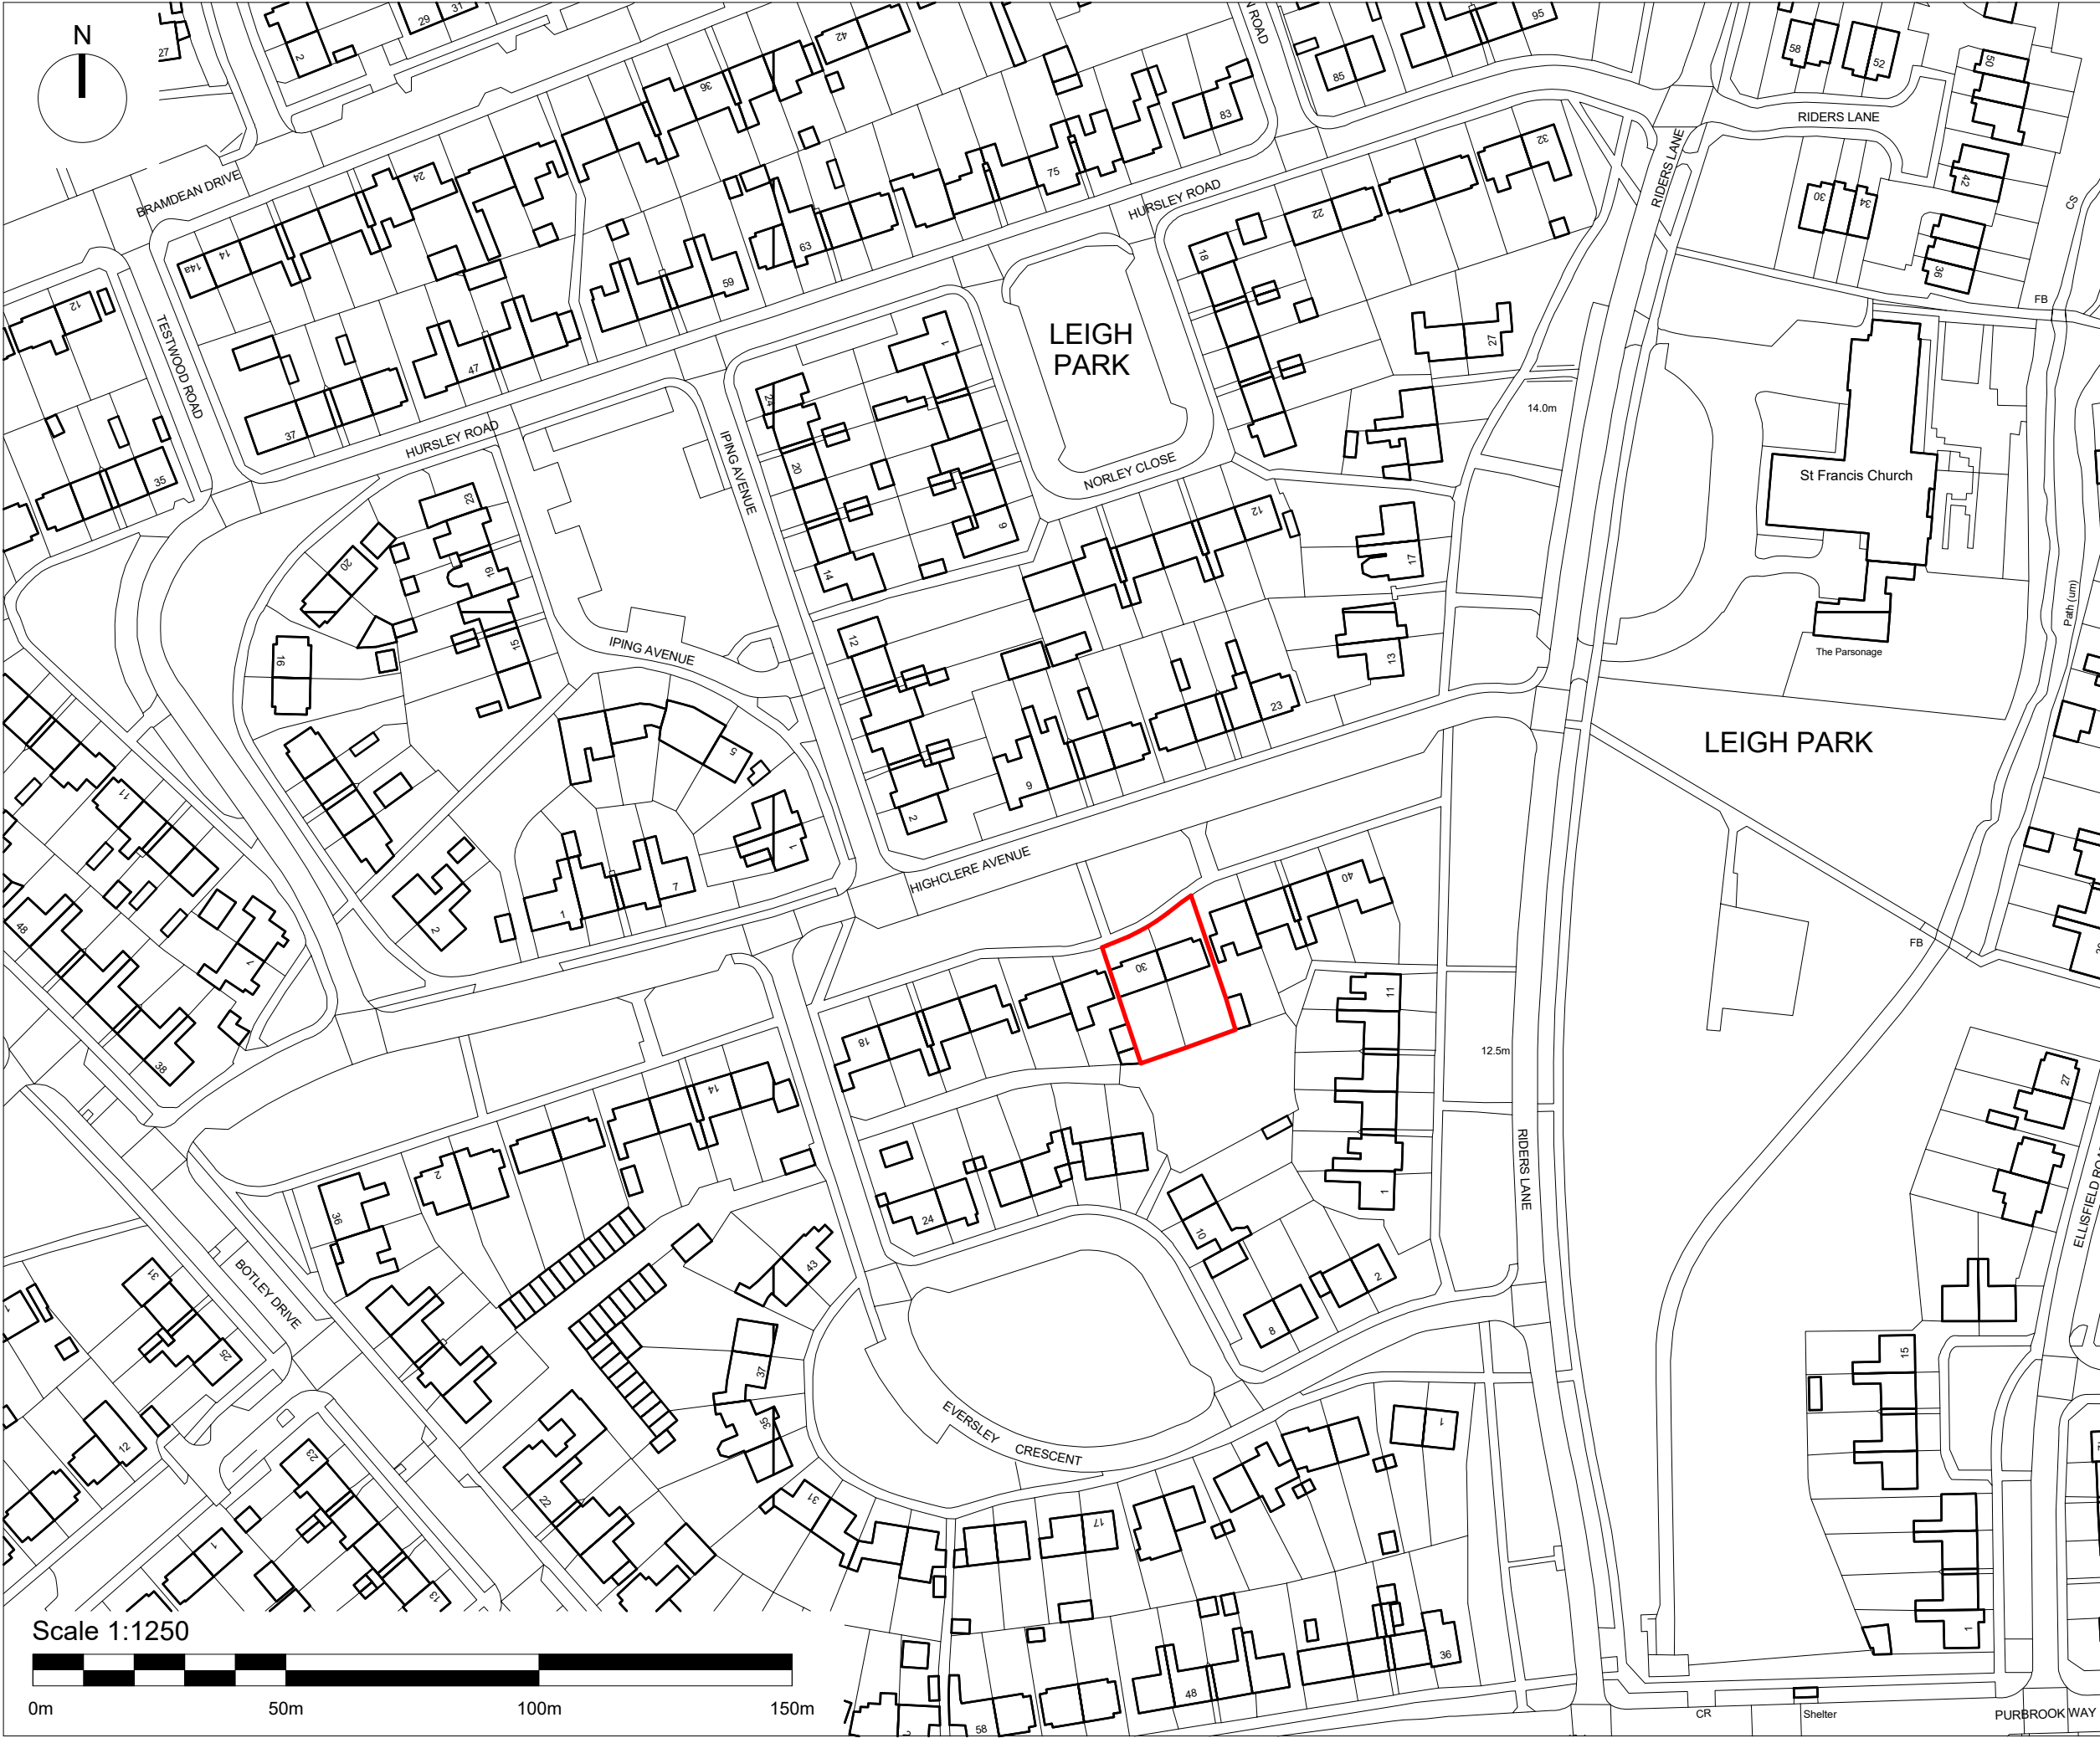

NOTE: All dimensions to be checked on site prior to commencement of any work

*** DO NOT SCALE FROM THIS DRAWING
EXCEPT FOR THE PURPOSES OF DETERMINING A PLANNING APPLICATION***
Notify C.A of any discrepancies before ordering materials.

© Crown copyright and database rights 2021 Ordnance Survey 100019671

Address List

30 Highclere Avenue, Havant, PO9 4RB
32 Highclere Avenue, Havant, PO9 4RB

Rev	Date	Revision Details (Amended By)	Approved

Project

**Social Housing
Decarbonisation Fund**

Drawing Title

**Location Plan -
Highclere Avenue**

Date 19/07/24 Scale @ A3 1 : 1250

Housing, Neighbourhood & Building Services

**Portsmouth
CITY COUNCIL** JAMES HILL
Head of Service

DEPARTMENTAL SECTION:
ARCHITECTS GROUP - Andrew Malbon Principal Architect. Tel 023 92 834711

Design/ Survey By DL / TN	Drawn By CG	Checked By
------------------------------	----------------	------------

Drawing No

3810 / 1019 / P1

SURVEY	DESIGN	☐	WORKING DRAWING
FEASIBILITY	TENDER		AS BUILT
INFORMATION	CONTRACT		A.I.

© Copyright P.C.C. 2023