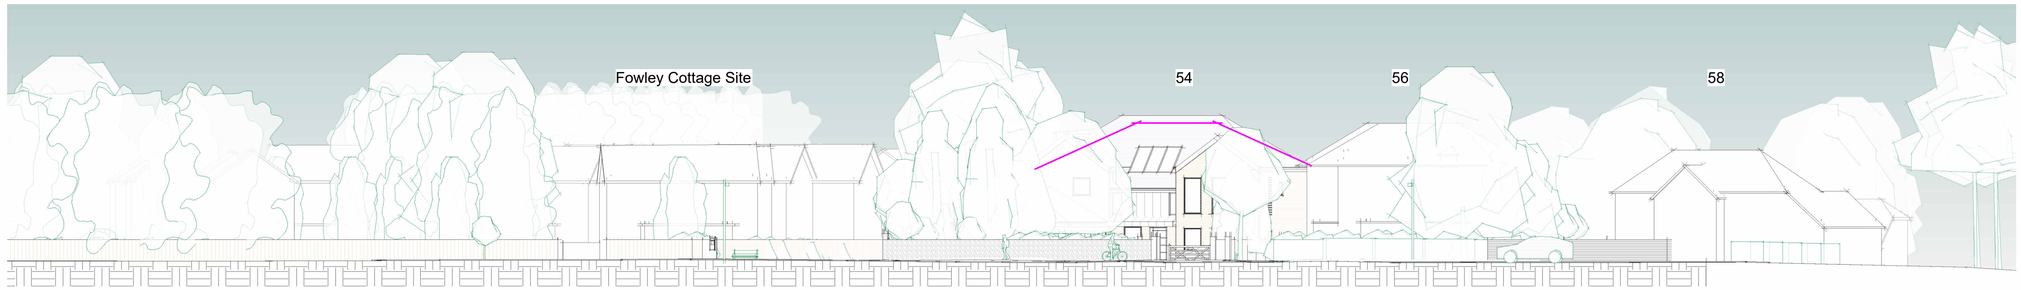

Warblington Road Section
1 : 200

0m 4m 8m 12m 16m 20m

VISUAL SCALE 1:200

NOTES:

Dimensions to be checked on site before commencing work. Any discrepancies shall be reported to the architect immediately.

Do not scale from these drawings except for planning purposes.

Use figured dimensions only.

Where applicable this drawing is to be read in conjunction with other consultants' drawings.

THIS IS AN A1 SHEET

Rev	Description	Date
A	Planning Application	22-7-24

Curlew Close Section
1 : 200

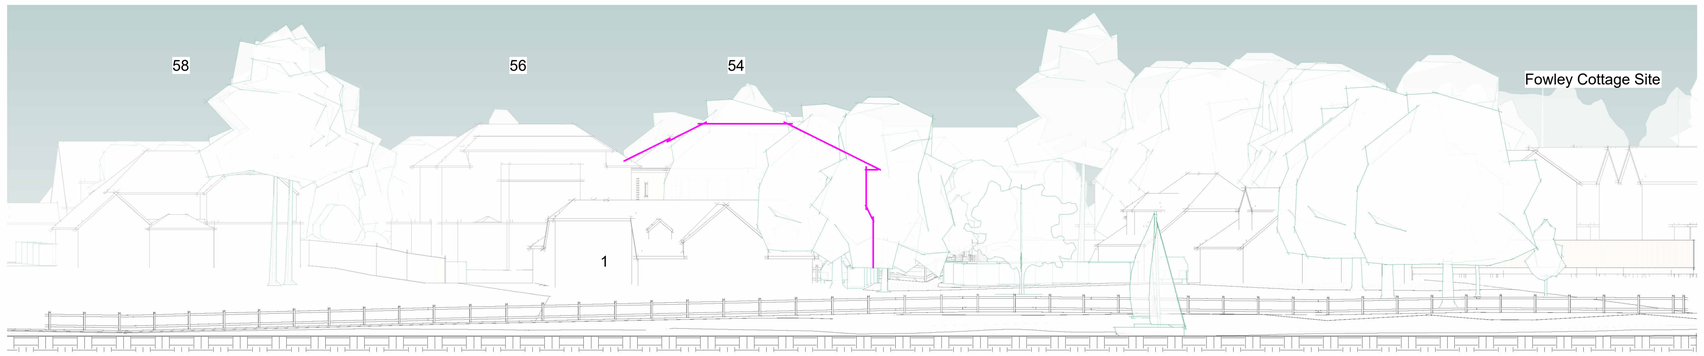

Shore Line Section - Aligned to Shore
1 : 200

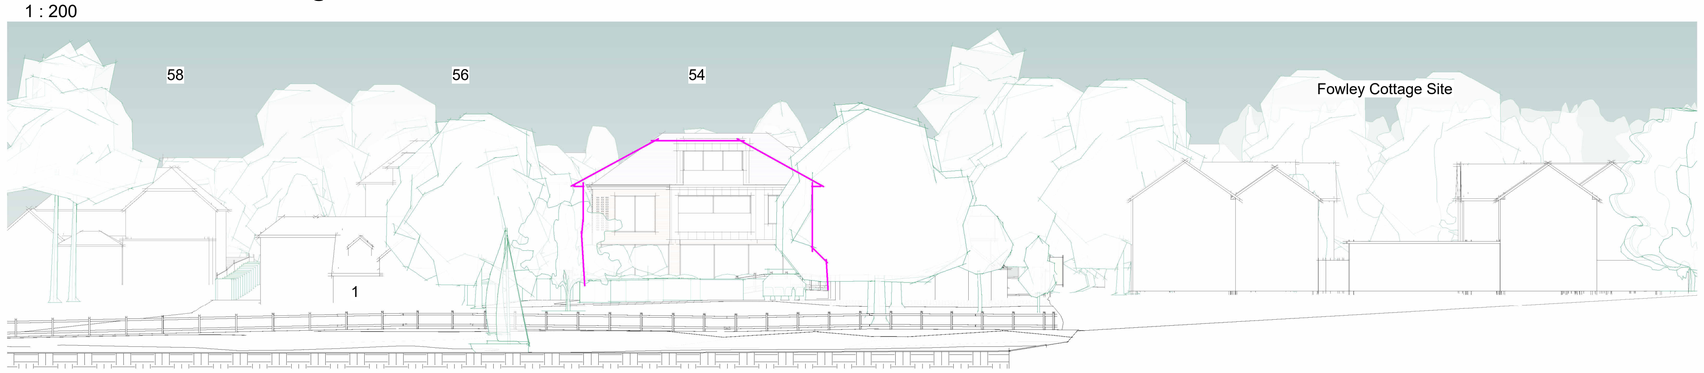

Shore Line Section - Aligned to Proposals
1 : 200

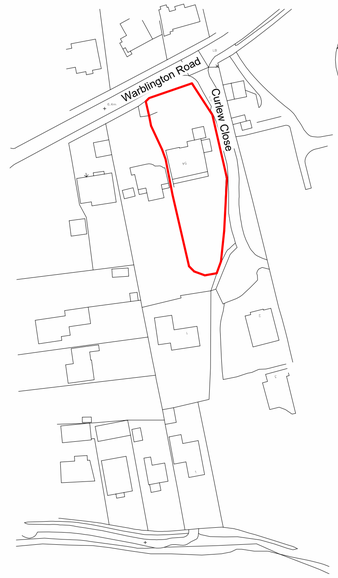

Site Location
1 : 1250

0m 25m 50m 75m 100m 125m

VISUAL SCALE 1:1250

Ordnance Survey (c) Crown Copyright 2024. All rights reserved.
Licence number 100022432

STATUS	PURPOSE OF ISSUE

1 The Old Flour Mill, Emsworth,
PO10 7BT
01243 370 715
Helyer Davies Architects

PROJECT
54 Warblington Road

TITLE
Site Sections

CLIENT
Grant & Jayne Copper

DRAWN BY	CHECKED BY	DATE
MH	TW	18.6.24

SCALE (@ A1)	PROJECT NUMBER
As indicated	24006

DRAWING NUMBER	REV
A101	A