



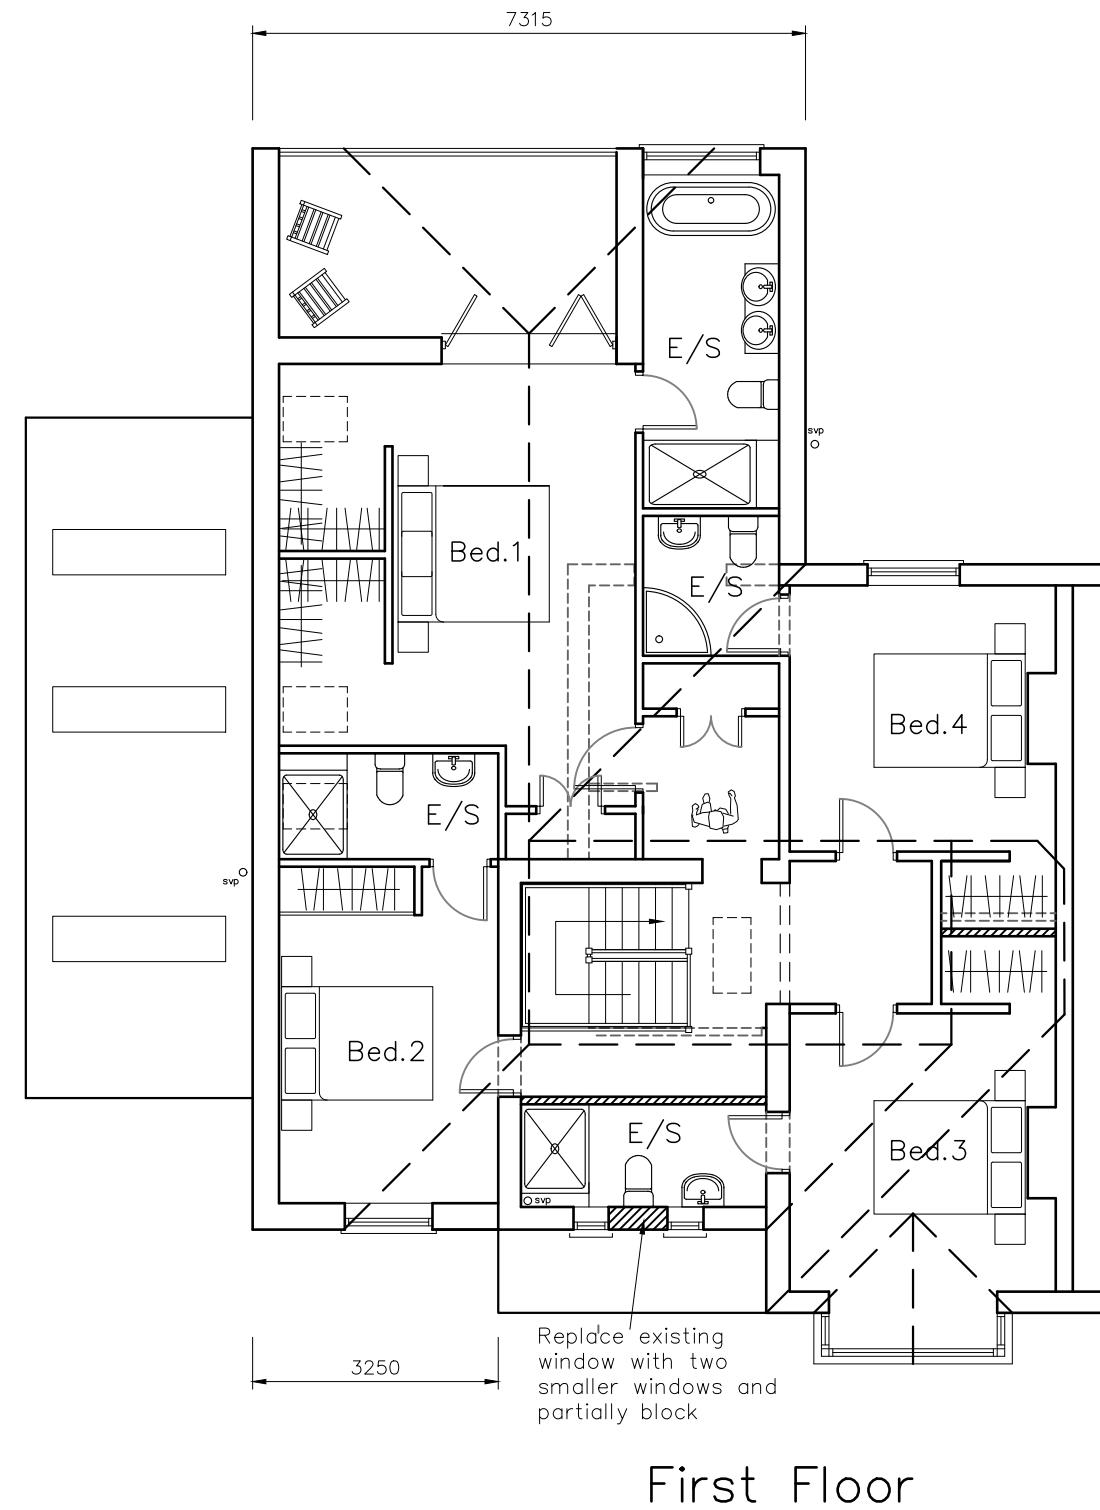

CAD

Critchley Architecture And Design Ltd.
Contact: 02392 474 919 | info@caad.online

The Old Brewery, 15E South Street, Havant, PO9 1BU

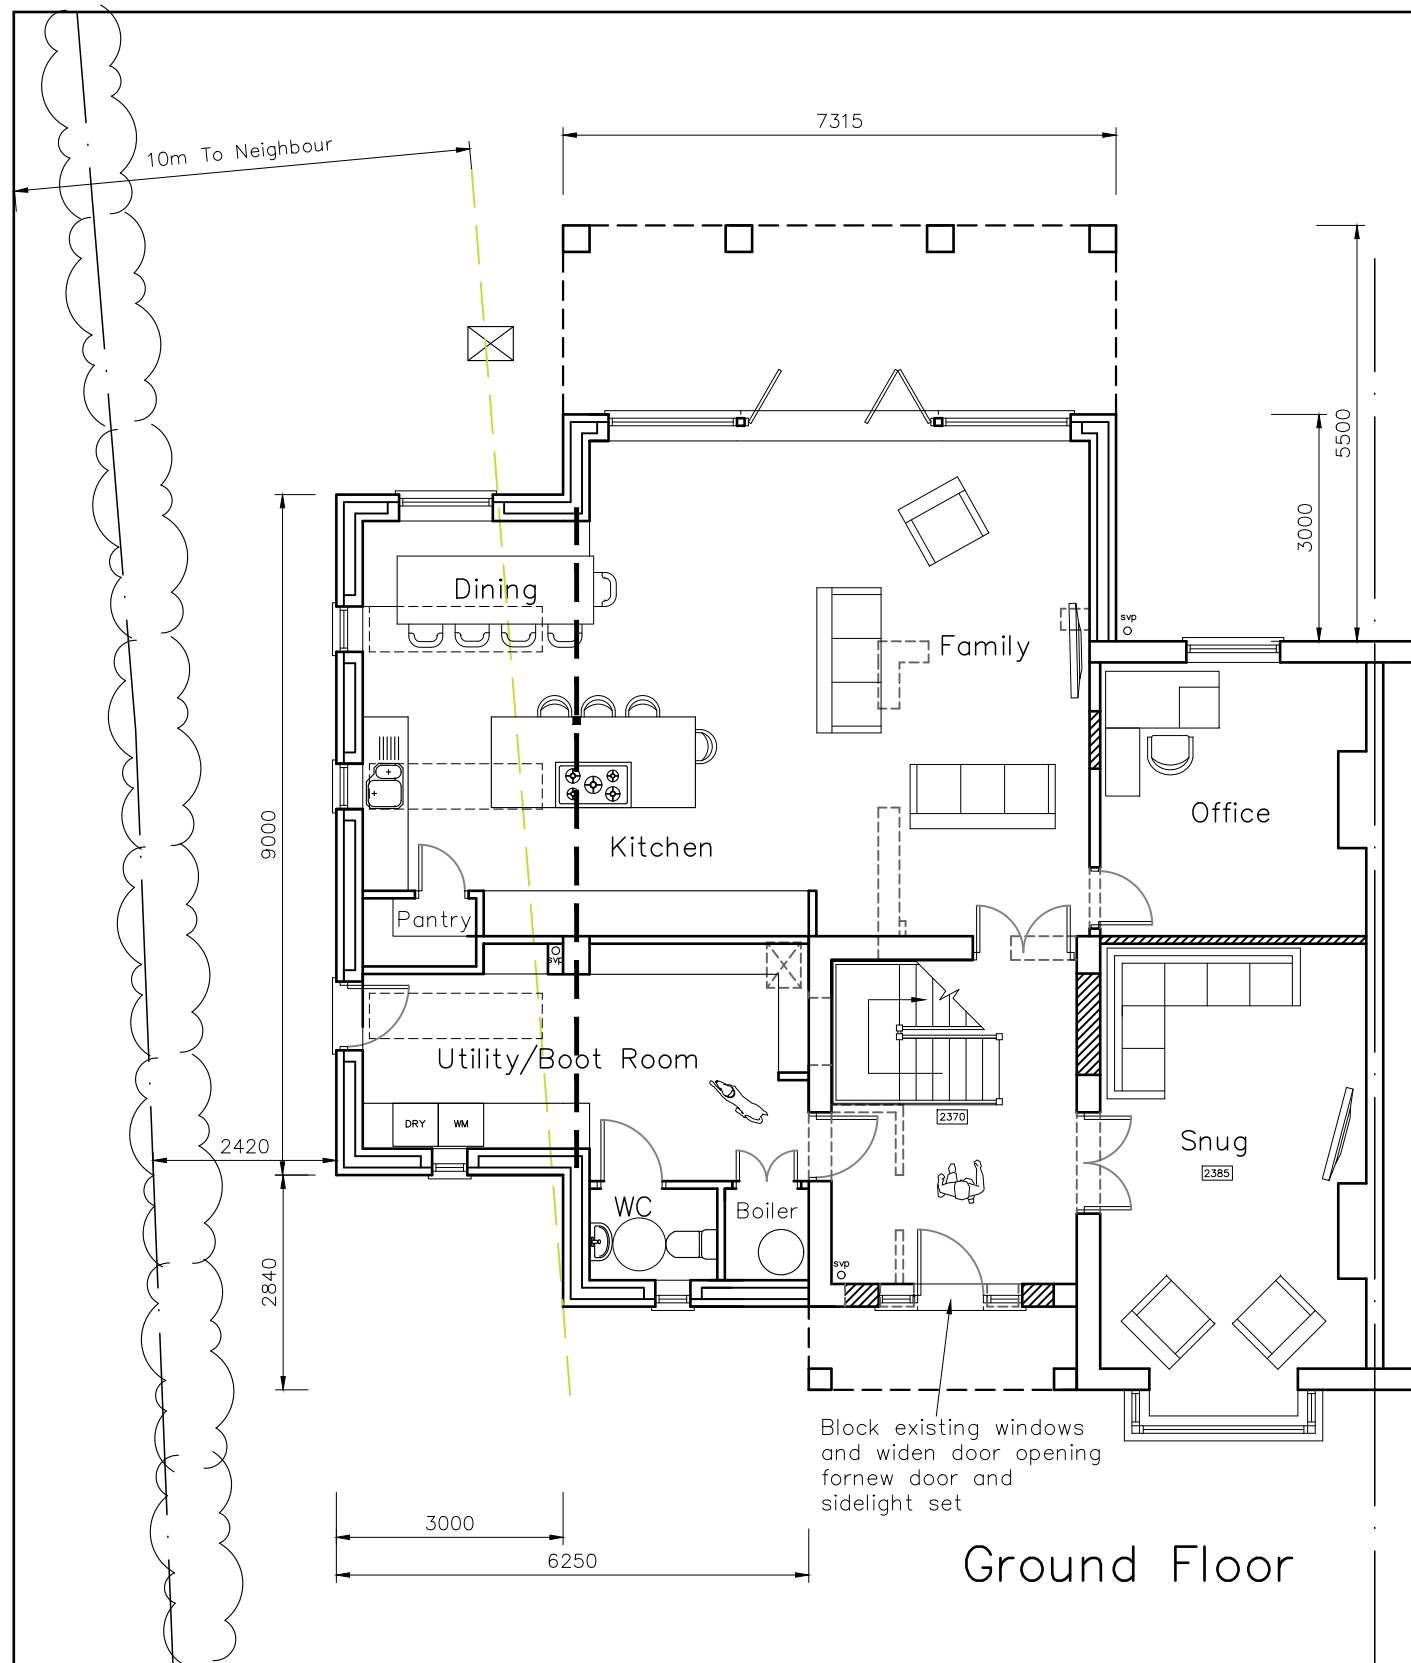

PROPOSED PLANS

Revisions

- a) Client Revisions/18.10.2023/ZS
- b) Client Revisions/07.11.2023/ZS
- c) Client Revisions/14.11.2023/ZS
- d) Annotation added/13.12.2023/JHL

2 Church Orchard,
St Peters Road,
Hayling Island,
PO11 0RT

Scale A1=1:50, A3=1:100
Drawn JHL
Date 06/10/23

23053-401^D

10m

20m

30m

40m