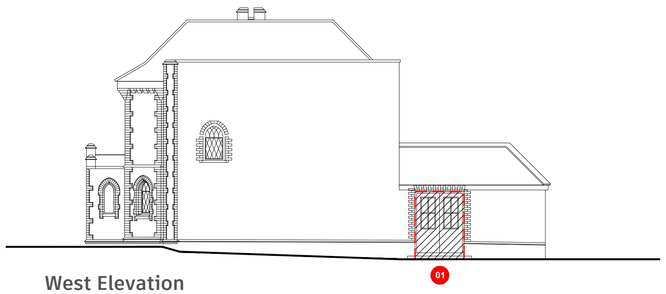

West Elevation
[Proposed alterations to existing]
Scale 1:100@A1

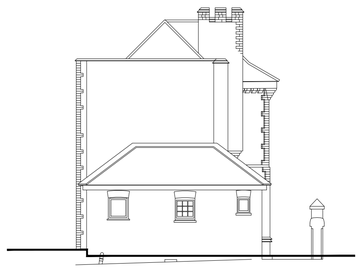

South Elevation
[Proposed alterations to existing]
Scale 1:100@A1

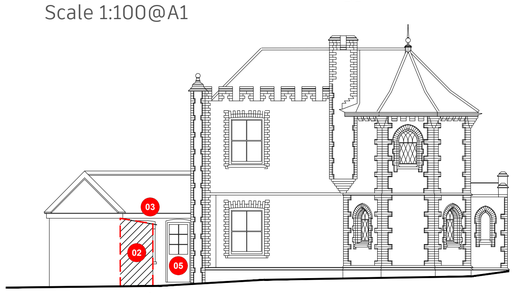

East Elevation
[Proposed alterations to existing]
Scale 1:100@A1

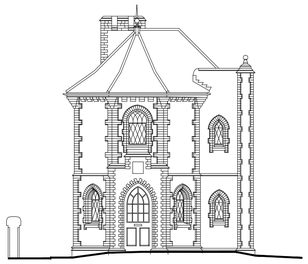

North Elevation
[Proposed alterations to existing]
Scale 1:100@A1

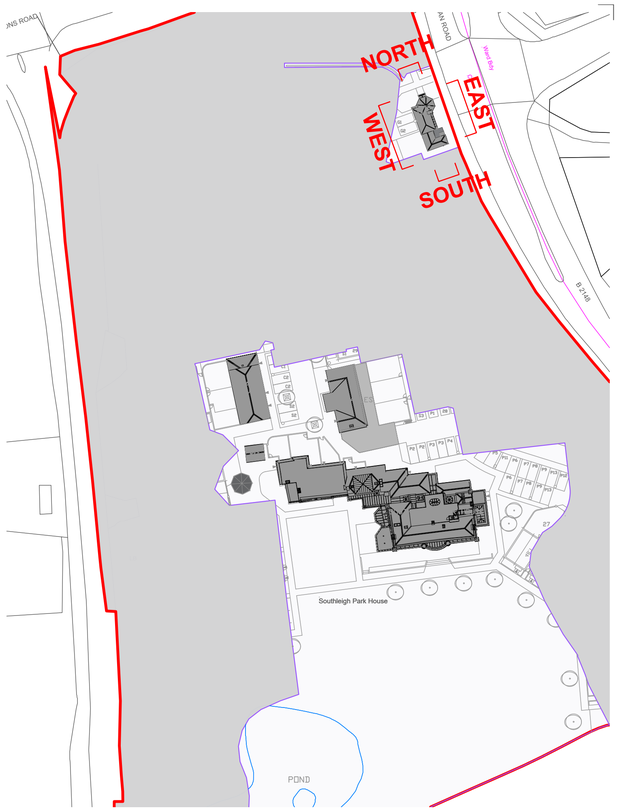

Key Plan
Scale : NTS @ A1

N

LEGEND

Gate Lodge

00 Refer key for further detail of proposed alterations to existing building fabric

01 New opening in wall for entrance doors

02 Outdoor store to be demolished

03 New flat roof kitchen extension to be constructed

04 Existing staircase, balustrade & handrails to be retained

05 Door to be removed with opening retained

Rev:	Description:	Drawn:	Checked:	Date:
C	Minor amendments	HC	CMH	22.08.23
B	Conservation Alterations Up Issue	CDM	CMH	21.08.23

Drawing Status:
PLANNING
CONCEPT - TENDER - APPROVAL - CONTRACT - CONSTRUCTION - AS BUILT

FSL Group
M4, The Millennium Centre,
Crosby Way, Farnham
Surrey GU9 7XX
+44 (0)1252 745200
info@fsl-group.co.uk
www.fsl-group.co.uk

Client:
Bargate Homes

Site Address:
Southleigh Park House
Havant
PO9 2PE

Floor & Drawing:
Gate Lodge (Existing)
Conservation Alterations Elevations

Drawing Number:
28473 — LODGE — EX-EL — C
Project Number | Building | Drawing Code | Revision

Produced By: HJC
Creation Date: 14/12/20
Scale: SCALE 1:100@A1

Drawing Notes: Figured dimensions only are to be taken from this drawing - DO NOT SCALE. Contractors must verify all dimensions prior to construction and any discrepancies are to be reported.Design © FSL Group

A1

SCALE BAR 1:100
0 5 10 15 20

© FSL GROUP Property & Copyright. Use of drawings is not permitted nor can they be copied, duplicated or distributed without the consent of FSL Group. All designs are the sole property of FSL Group, and may not be used, transferred, or disclosed to a third party without the express permission of FSL Group. Electronic copies of this drawing are supplied for convenience only. No dimensions or other information should be used from the electronic copy..