



PHYSICAL SCALE IN METERS @ 1:100


NOTES:
This drawing has been produced solely for PLANNING/DESIGN.
Do not Scale from this Drawing except for planning purposes.
Any drainage runs shown are presumed and to be checked on
site before commencement of works.
This drawing is the copyright of MF Designs Ltd.

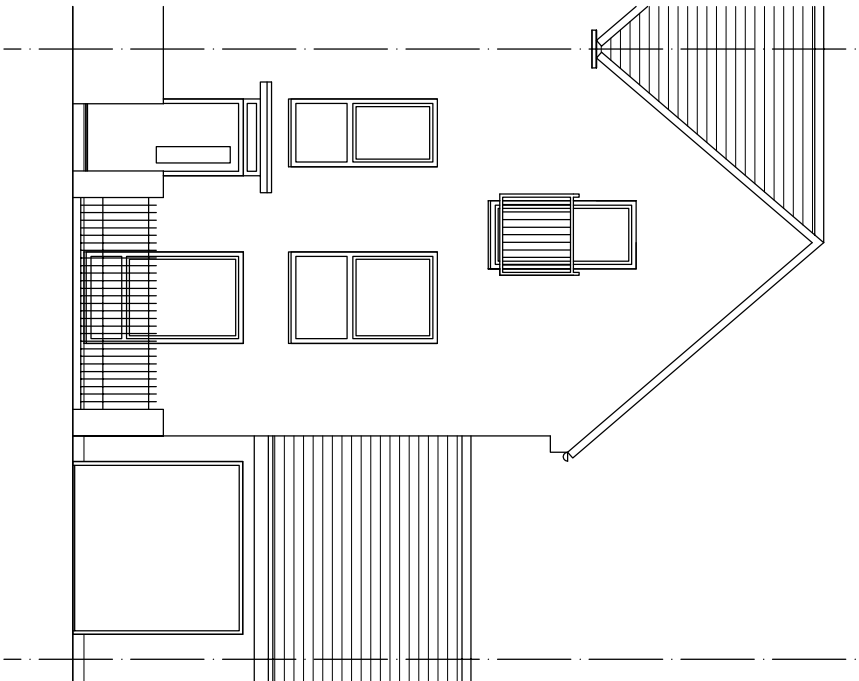


Proposed Northeast (front) - No Change

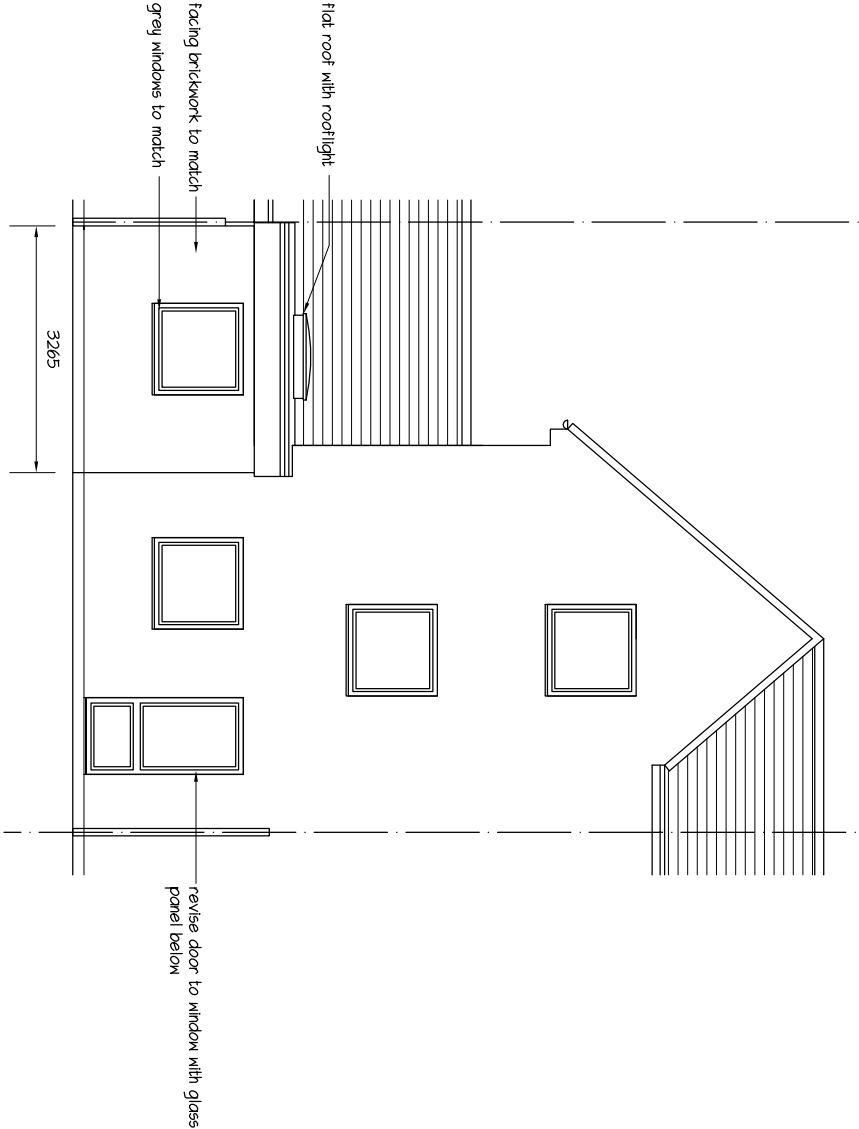

Proposed Southwest (rear)

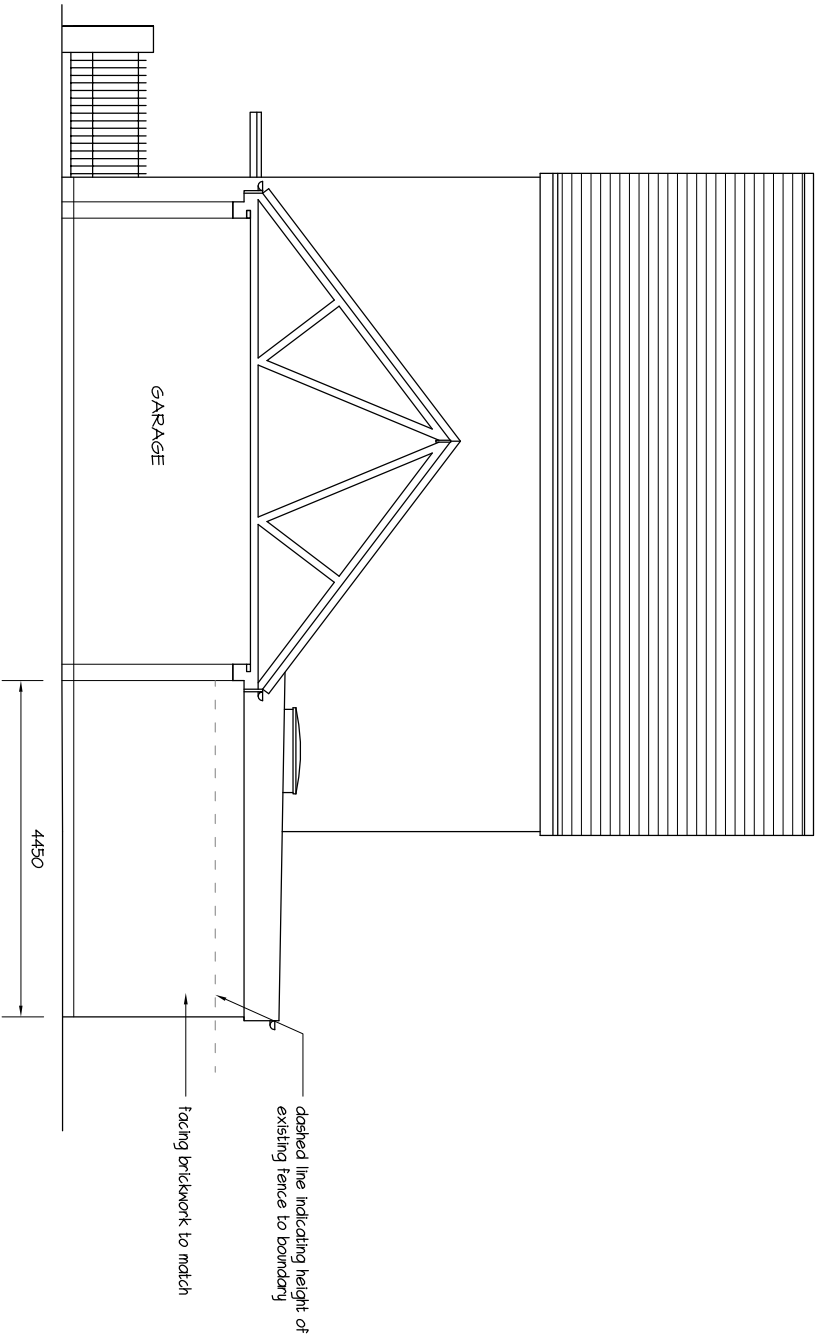

Proposed Northwest (side)

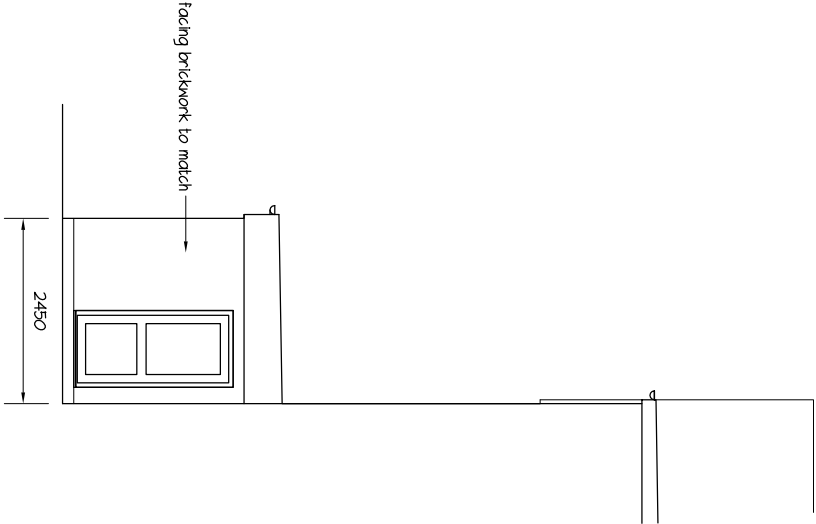

Proposed Southeast (side)

mf designs ltd

Chartered Architects



36 Grove Road • Havant • Hampshire • PO9 1AR
Director: Martin Farrer RIBA • Co Registration No.4507379

t/f 02382 470967
e admhf@mfdesigns.org.uk

Date: May 2023
Scale: 1:100 @ A3

Job No: 3314
Dwg No: P_02

EXTENSION & ALTERATIONS - 9 Jersey Crescent, Waterlooville. PO7 7GH