


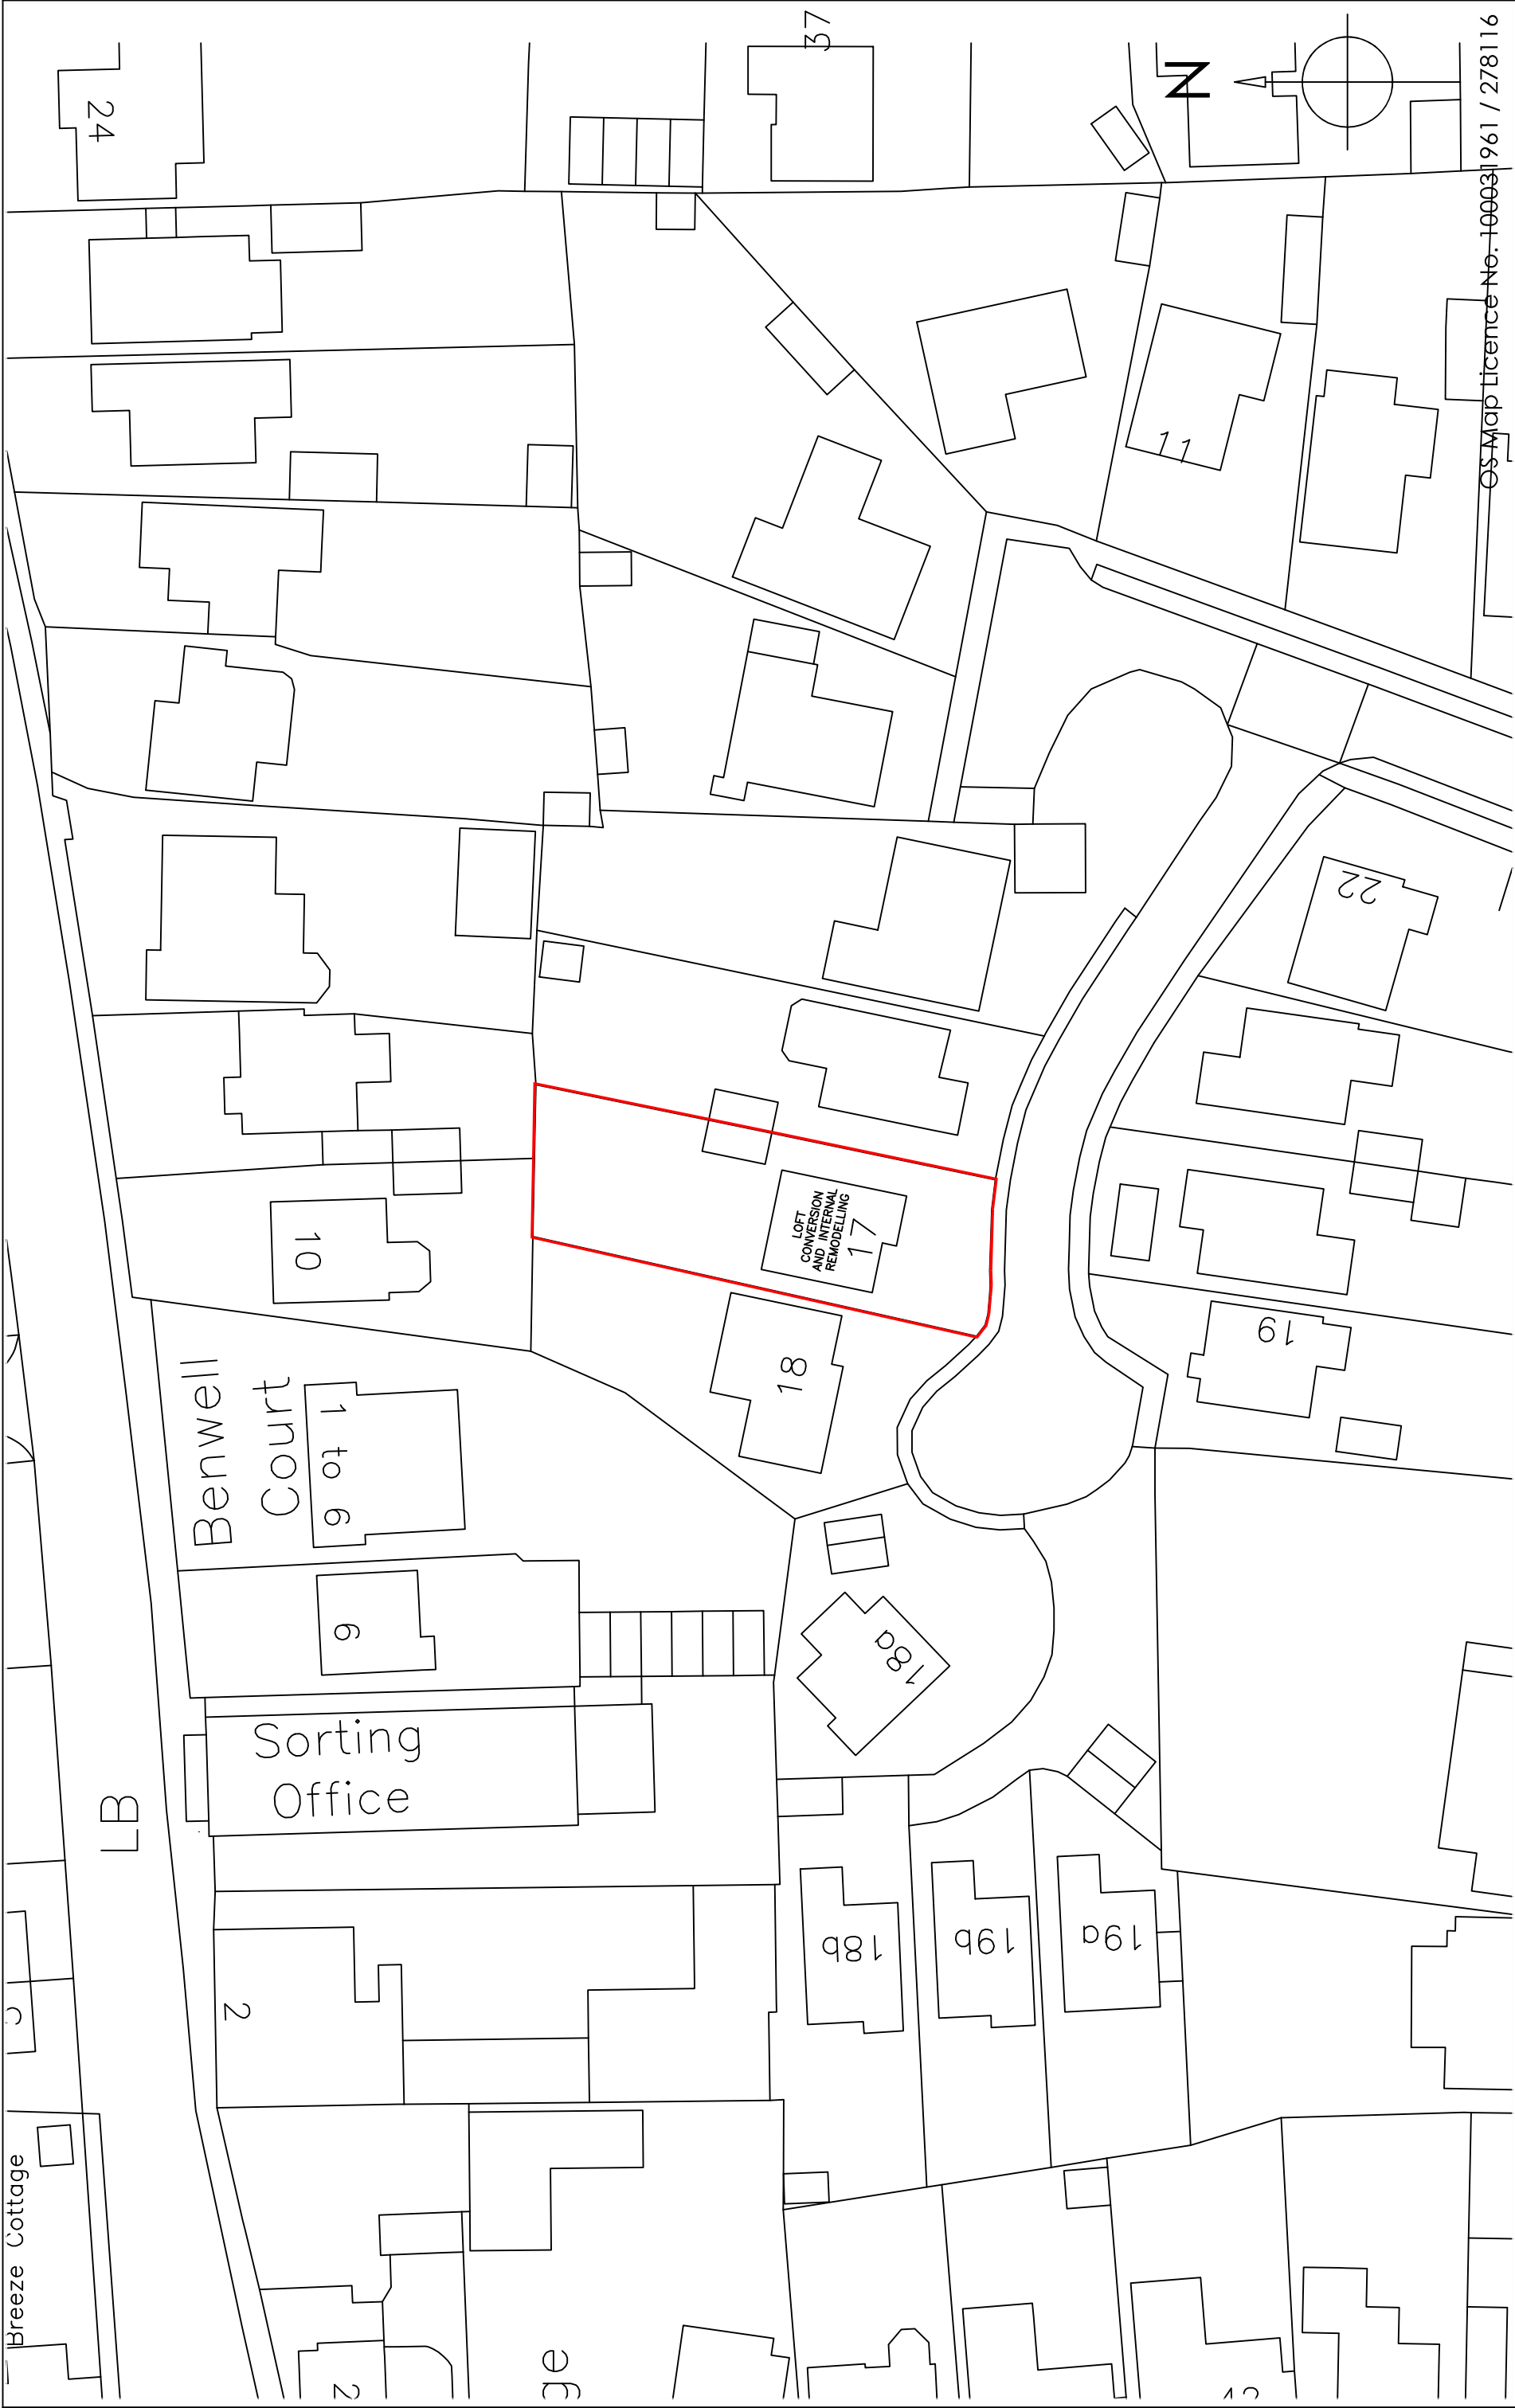

OS Map Licence No. 100031961 / 278116

Copyright is reserved by GBS Designs and is issued on the condition that it is not copied or disclosed by or to any unauthorised persons without prior consent in writing from GBS Designs.

All dimensions to be checked on site

All structural elements to be specified by a suitably qualified structural engineer.

REV	DESCRIPTION	DRAWN	DATE
-	Initial design	GBS	30.08.23
A	Internal changes to all floors with some fenestration changes to loft conversion	GBS	25.10.23
B	Ensuite in loft conversion enlarged and new window to serve new ensuite on first floor	GBS	08.11.23

Drawing Ref
17GARCL0S 15

Scale at A1
N/A

Date
29 AUG 2023

Scale at A3
1:500

Drawn by
GBS

Scale Bar

0 5 10 15 20 25

Drawing Title
17 Garden Close,
Haying Island,
Hampshire,
PO11 9AD.



CAD - ARCHITECTURE - DESIGN

6 Shillinglee Waterlooville
Hampshire PO7 5RW
Tel 023 9225 8315
www.gbs-designs.co.uk