



- 1
Roof Tiles
to match existing
- 2
UpVC windows & doors
colour - anthracite
- 3
K-rend or similar product
colour - cream/off white
- 4
Skylight / lantern
Velux or similar product
- 5
Single ply flat roof
with parapet wall
- 6
Marley Eternit cladding
or similar product


Additional notes:
 All soffits, fascias and rainwater goods to be replaced with uPvc grey.
 All existing doors & windows to be replaced with uPvc - anthracite colour.

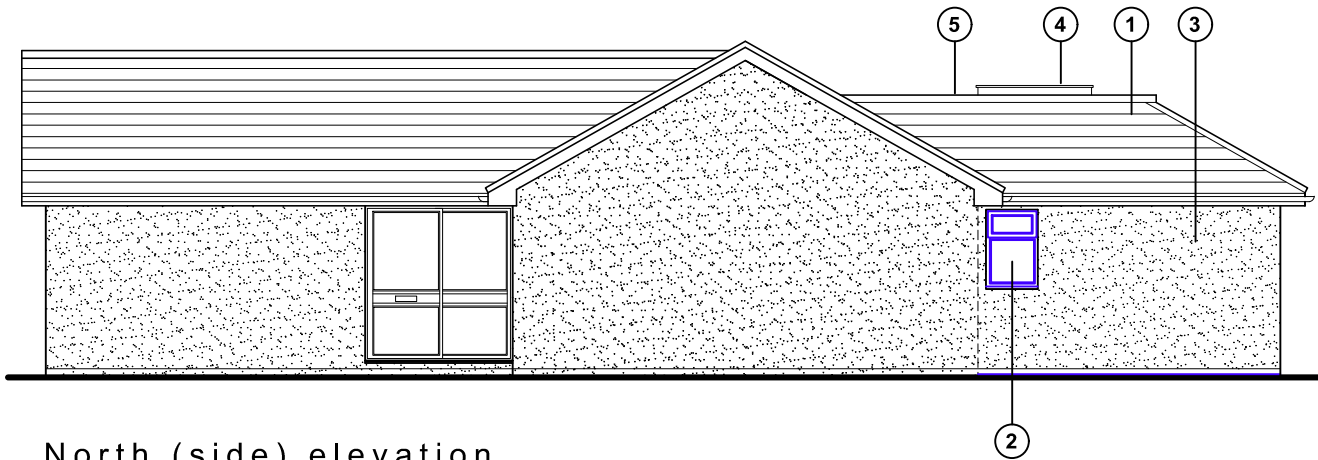


North (side) elevation

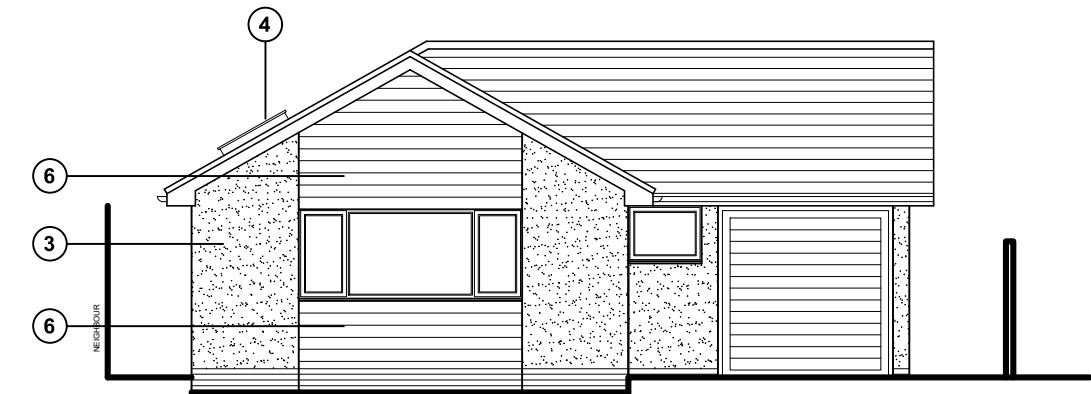

East (front) elevation

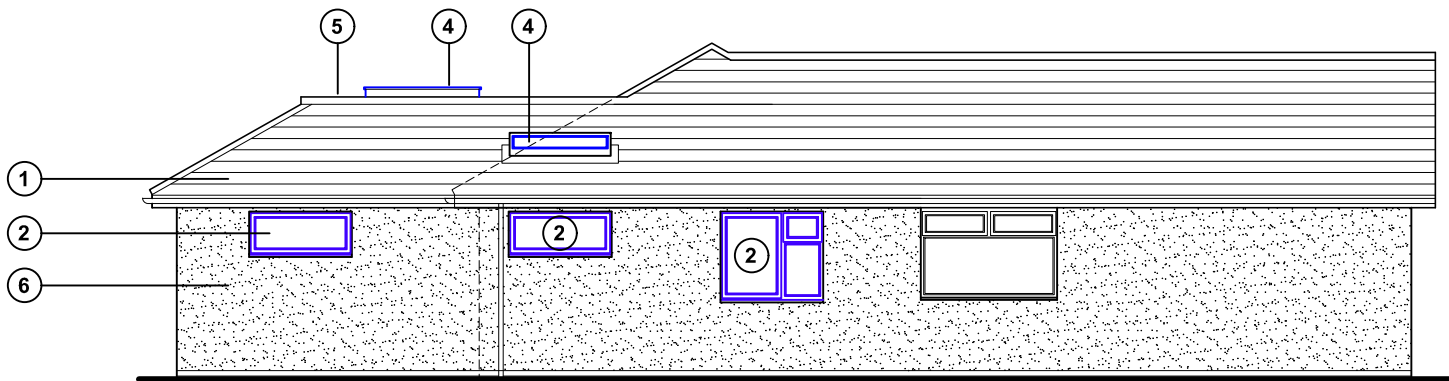

South (side) elevation

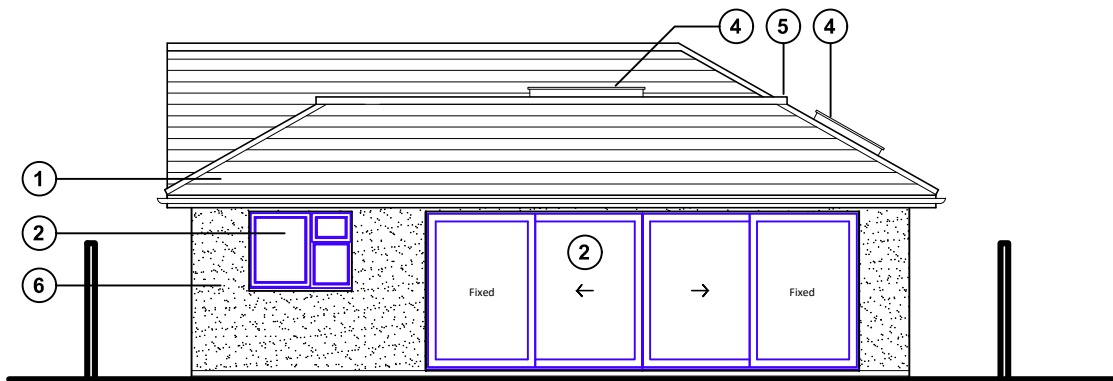

West (rear) elevation

Proposed elevations scale 1:100

