
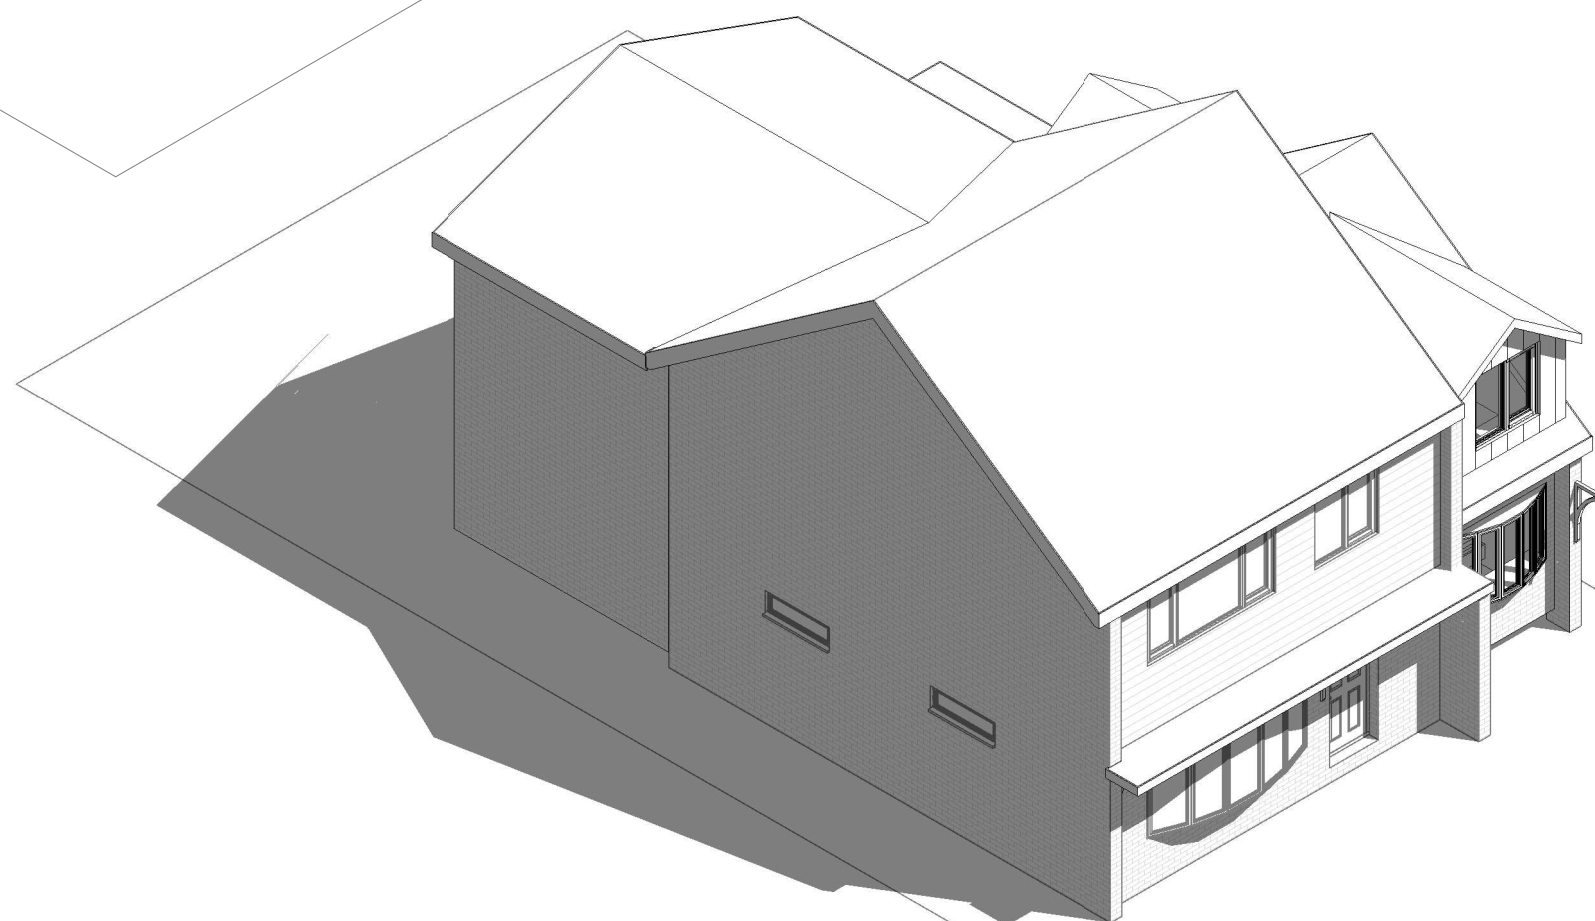


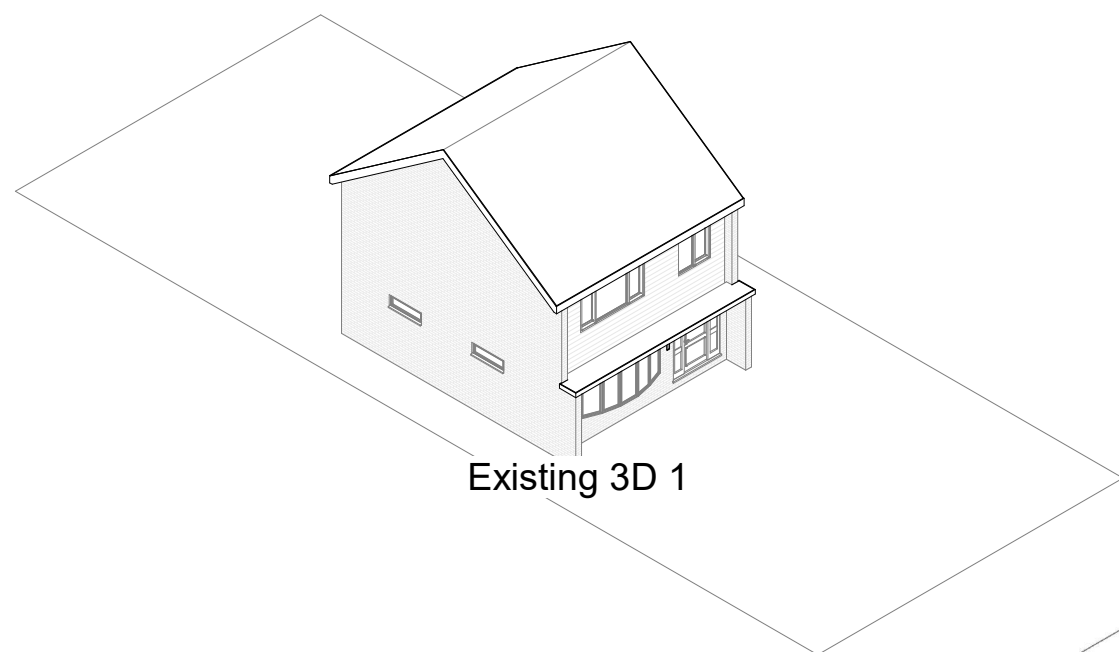

1:500		50
1:200		20
1:100		10
1:50		5

Parkers Design Limited - The Studio @ 90, PO9 2PR www.pexd.co.uk - info@parkersdesign.com - 07776 008822

PROJECT	97 Hart Plain Avenue PO8 8RG		CLIENT	Le May	
SHEET	3D 1	Date	Issue Date	Scale (@ A3)	
		Drawn by	SW	DRAWING NUMBER	REV
		Checked by	SR	P 5	