



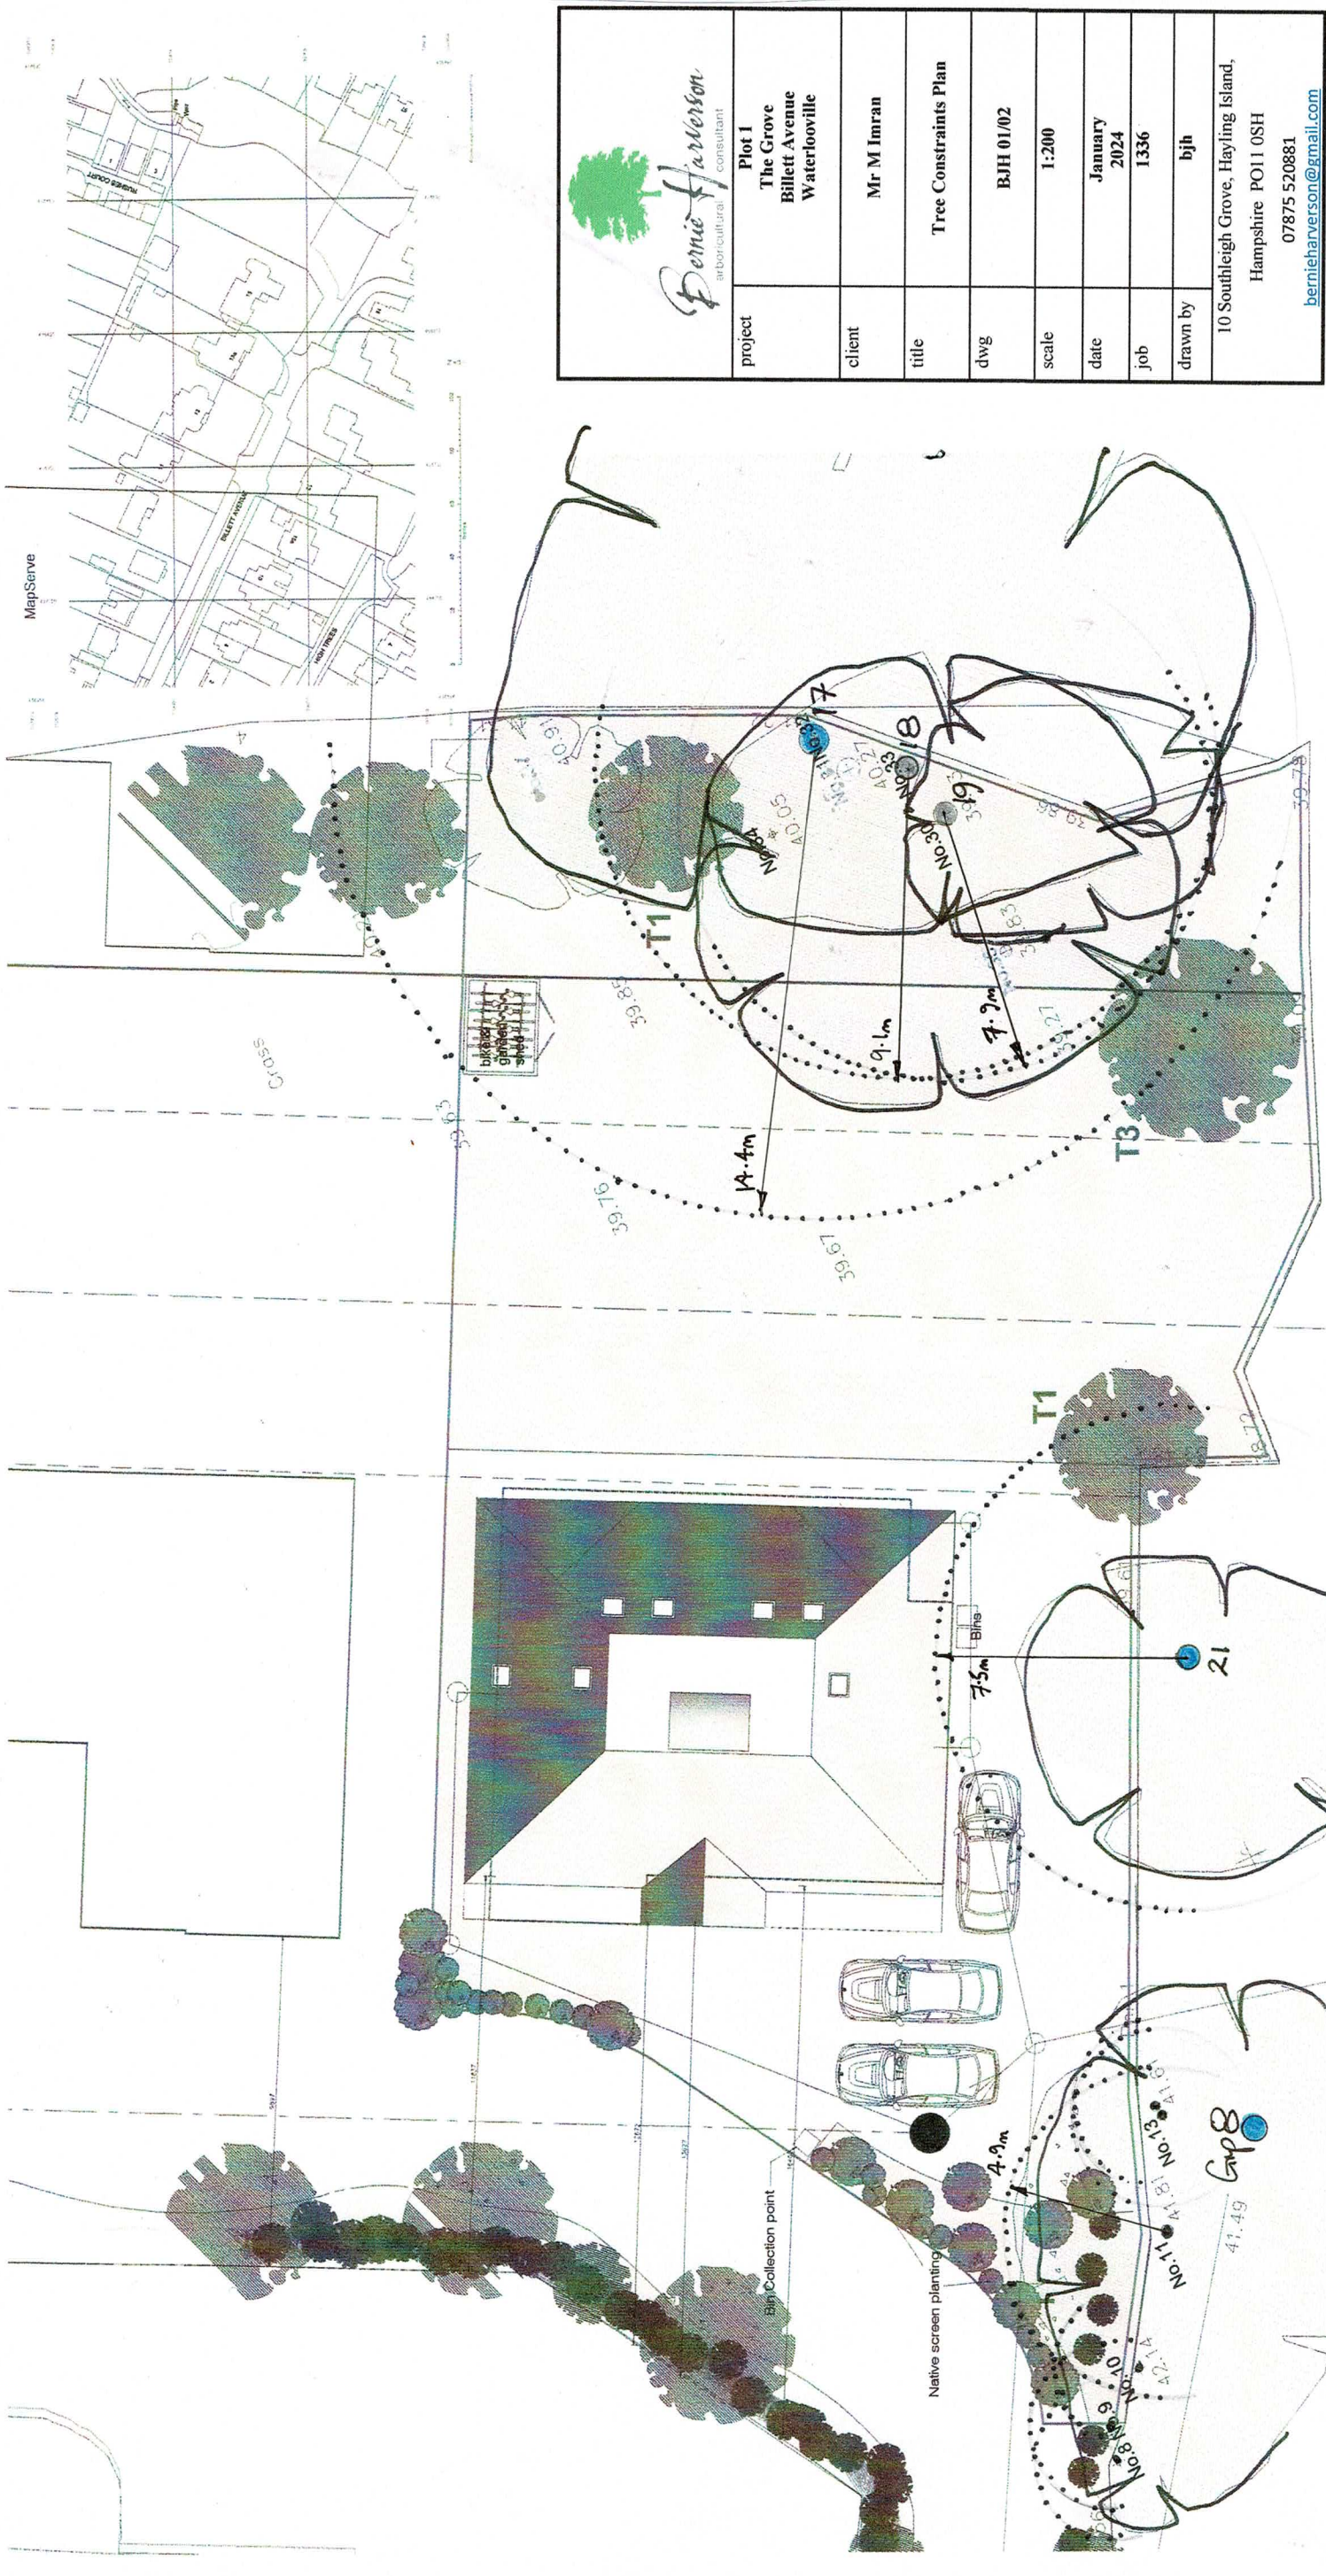

Key:

- = Trees of A (high) grading
- = Trees of B (moderate) grading
- = Trees of C (low) grading
- = Trees of U (fell) grading
- = Radial Root Protection Zone in accordance with Section 6.2 of BS5837:2012.

18

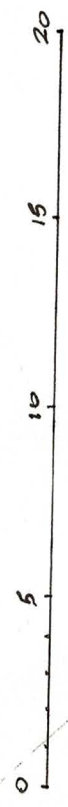

SCALE BAR
1:200

project	Plot 1 The Grove Billett Avenue Waterlooville
client	Mr M Imran
title	Tree Constraints Plan
dwg	BJH 01/02
scale	1:200
date	January 2024
job	1336
drawn by	bjh
10 Southleigh Grove, Hayling Island, Hampshire PO11 0SH 07875 520881 berniejarverson@gmail.com	

Solent Design Ltd
1 The Mill Lane
Waterlooville, Hampshire
PO11 1TH
tel 02395 586745 web 07771 315742 e-mail info@solentdesign.com

PROJECT DESCRIPTION
Alternative House Type
DRAWING TITLE
Initial Site & Location Plan

CLIENT
Mr M Imran
DATE
Aug 2022

PROJECT NO
SD-2236-00
SCALE
1:200
1:1250
NORTH