


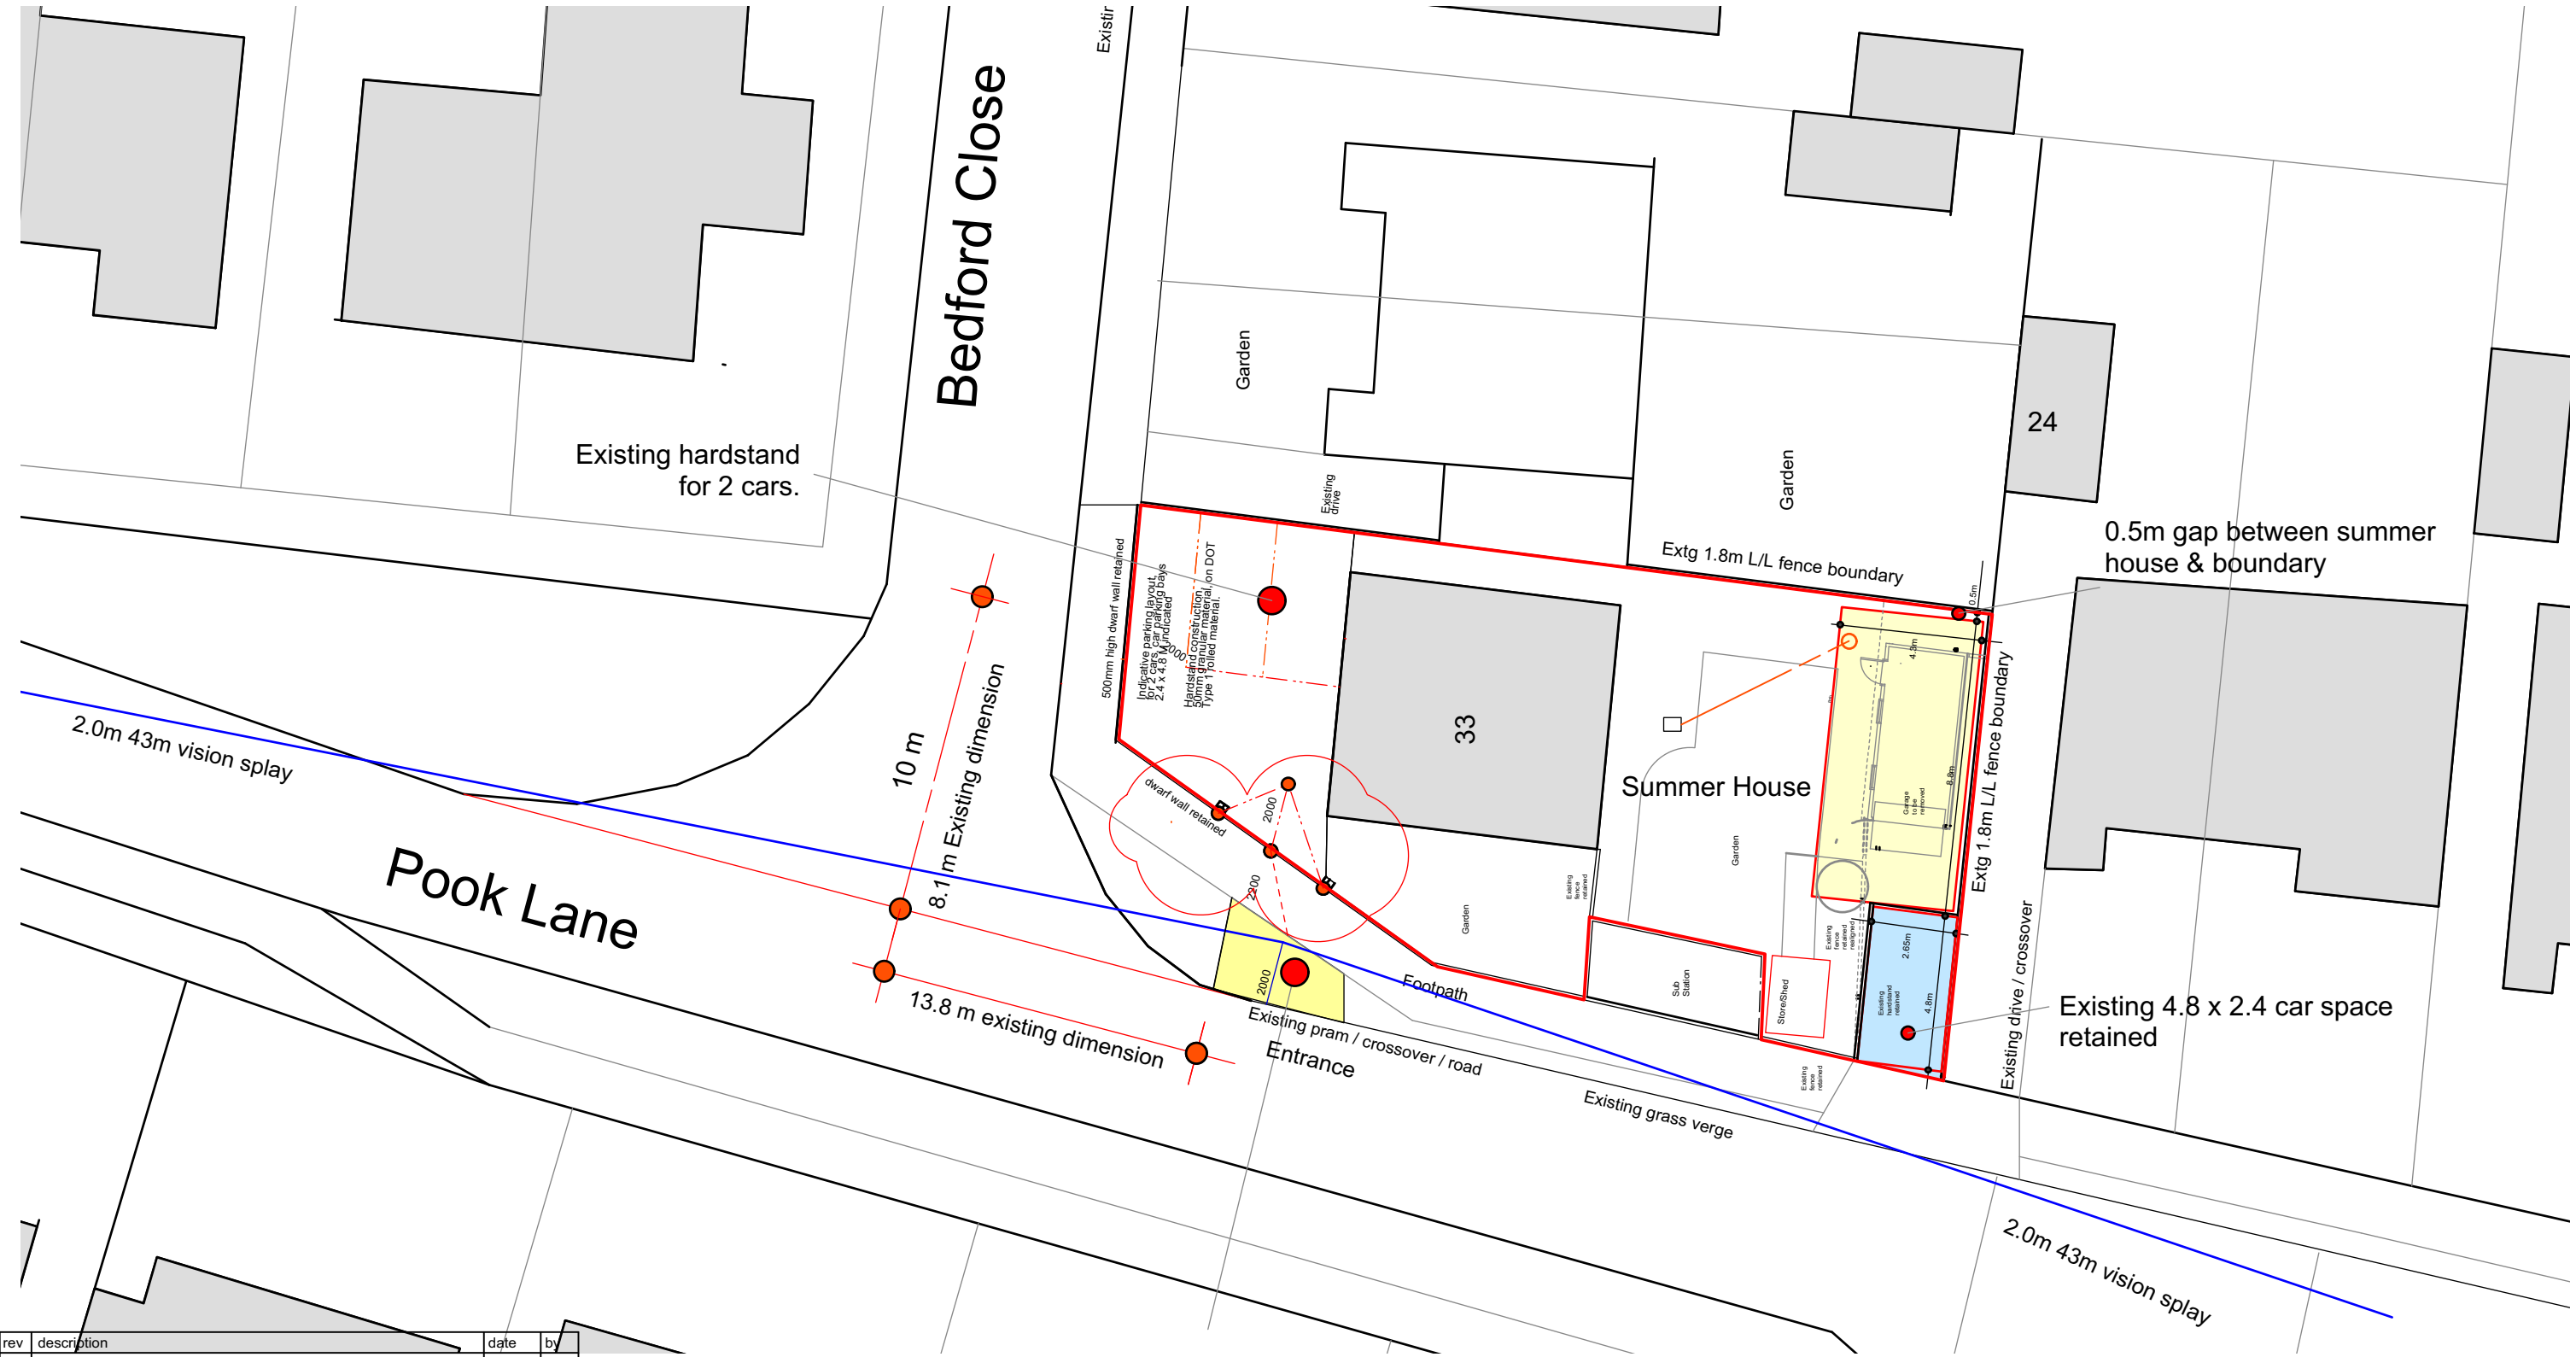

rev	description	date	by
A	Preliminary for comments	6.06.23	LR
B	Existing hardstand indicated	17.07.23	LIR
C	Footprint reduced, gate added to pook lane	08.08.23	LIR
D	10m set back dimension shown	22.08.23	LIR
E	Existing pram crossings added	06.09.23	LR
F	Carpark layout / hardstand clarified	14.09.23	LIR
G	Pedestrian sight line added footprint revised	03.10.23	LIR
H	Hardstand parking revised indicating 2 cars	11.10.23	LR

Notes

012345

Scale bar

rev	description	date	by
I	Vision splay taken to BE of footpath	12.10.23	LR
J	Revised to 3.7.2 guidelines.	20.10.23	LR
K	500mm gap added to Bedford Close boundary	23.10.23	LR
L	3.7.2 guidelines reinstated.	27.10.23	LR

Existing drop kerb & entry route
Enlarged subject to license & HCC approval

Project : Proposed Garden outbuilding to :
33 Pook Lane, Havant,
Hampshire. PO9 2TH
Client: Mr & Mrs McDermott
Title : Proposed Block plan
Drawing : Y9025_A1302 / Rev L

1. Proposed Site Block plan Scale 1 - 200 @A3 x

Planning

Architectural Planning Ltd.
Building Surveyors, Designers & Project managers.
1a Nutbourne Road, Sandy Point, Hayling Island, Hants . PO11 9RT .
Telephone : 02392 463994, mobile : 07795 633100