# SOUTHERN WATER

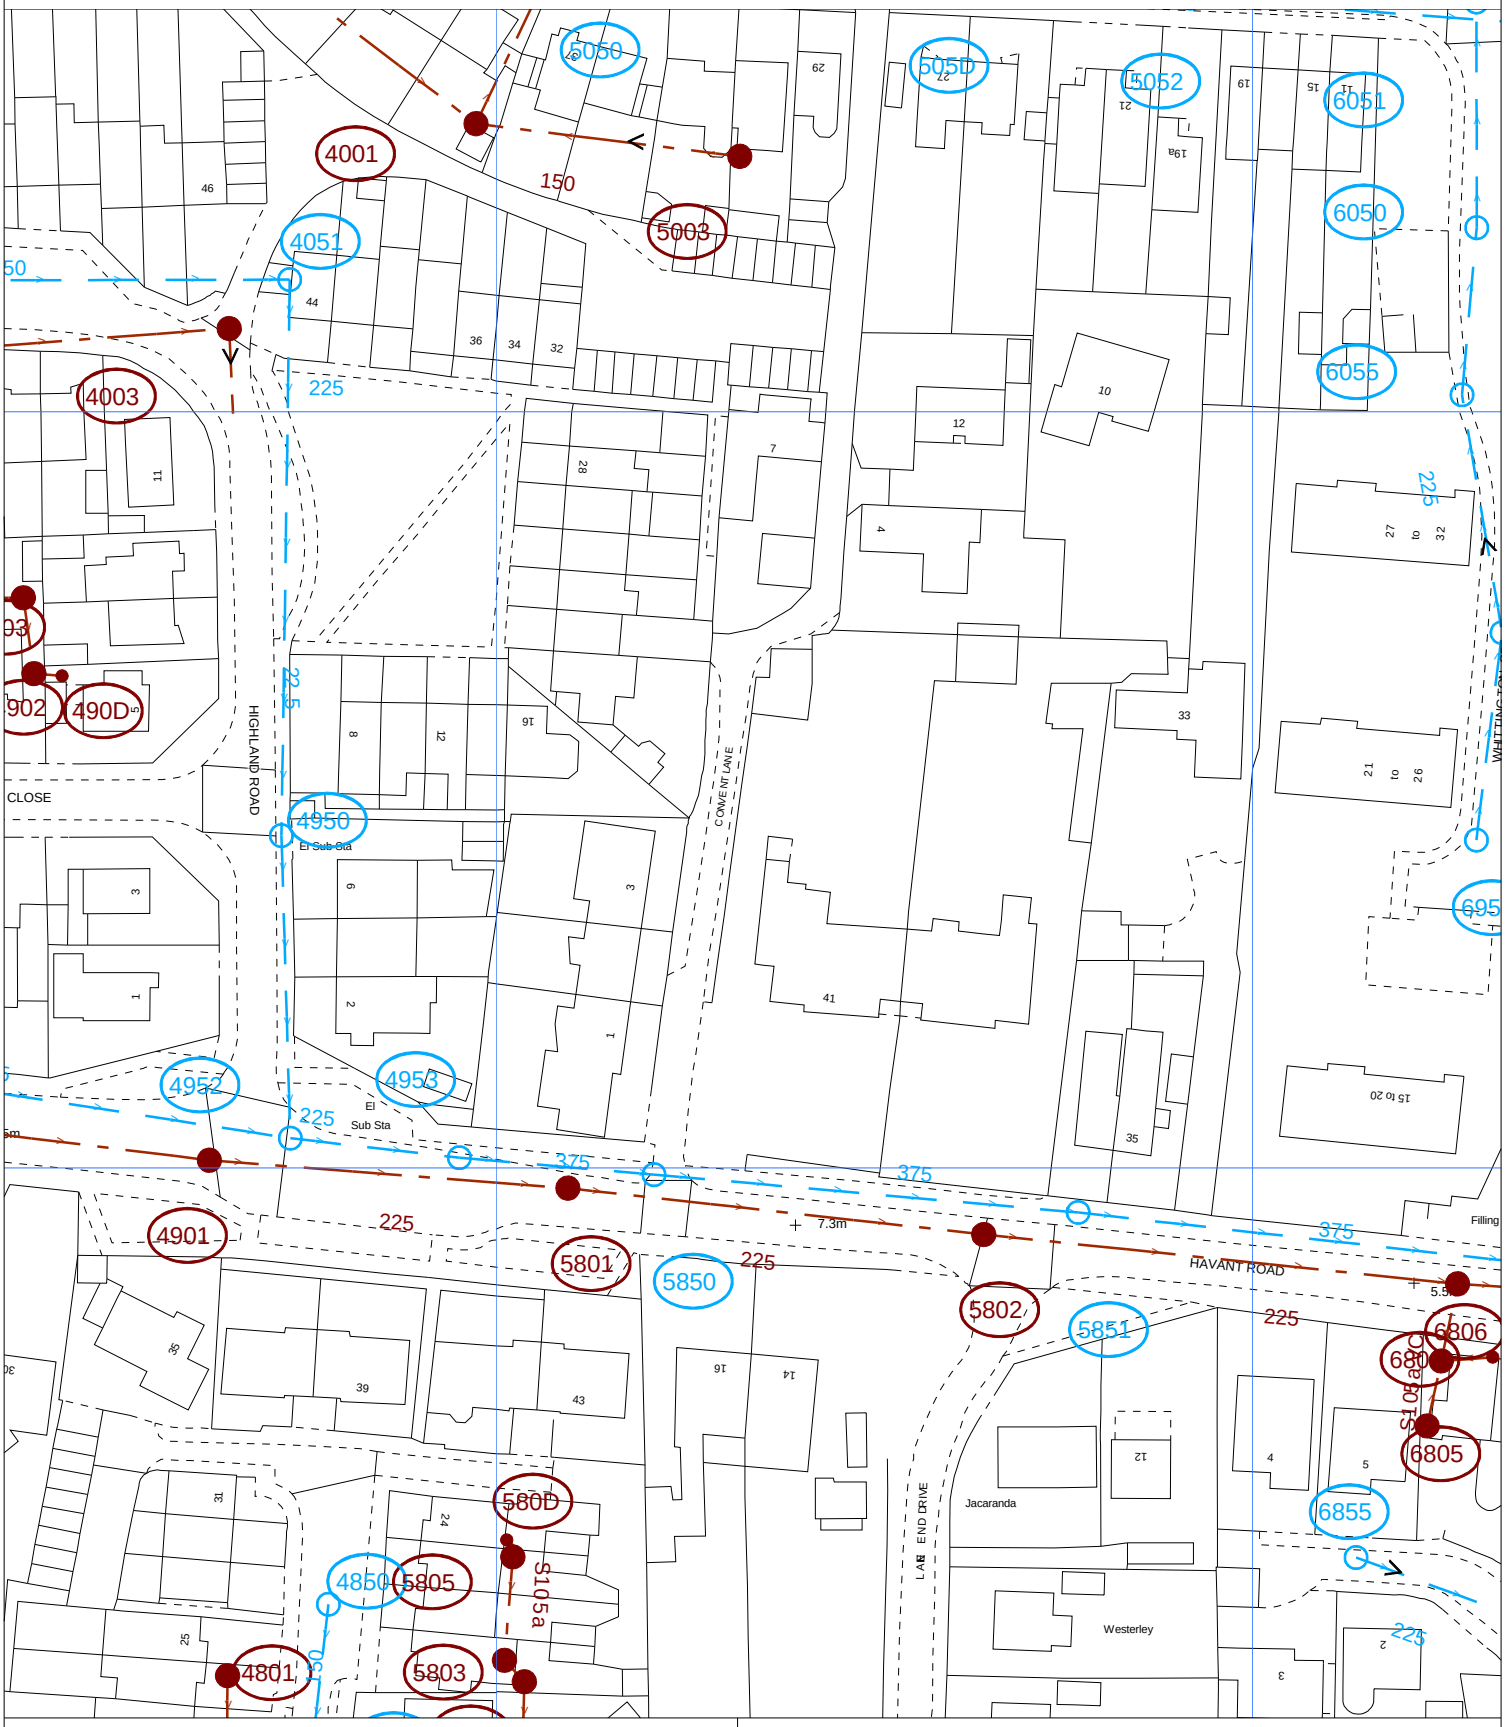


The positions of pipes shown on this plan are believed to be correct, but Southern Water Services Ltd accept no responsibility in the event of inaccuracy. The actual positions should be determined on site.

Based upon Ordnance Survey Digital Data with the permission of the controller of H.M.S.O. Crown Copyright Reserved Licence No. WU 298530

Southern Water

| | | | |
|---|---|---|---|
| O.S. REF: SU7405NE | Scale: 1:1000 | Printed By: ShanbAk | Date: 17-7-2023 |
| Screen Print | | Southern Water MapGuide Browser | |
| WARNING: BAC pipes are constructed of Bonded Asbestos Cement | | Requested By: | |
| WARNING: Unknown (UNK) materials may include Bonded Asbestos Cement | | | |