


KEY

- a set pebble
- b concrete finish fascia
- c vertical open jointed timber cladding battens
- d PPC aluminium framed windows + doors
- e glazed balustrade
- f integrated metal planter
- g timber louvres
- h white opaque glass screen

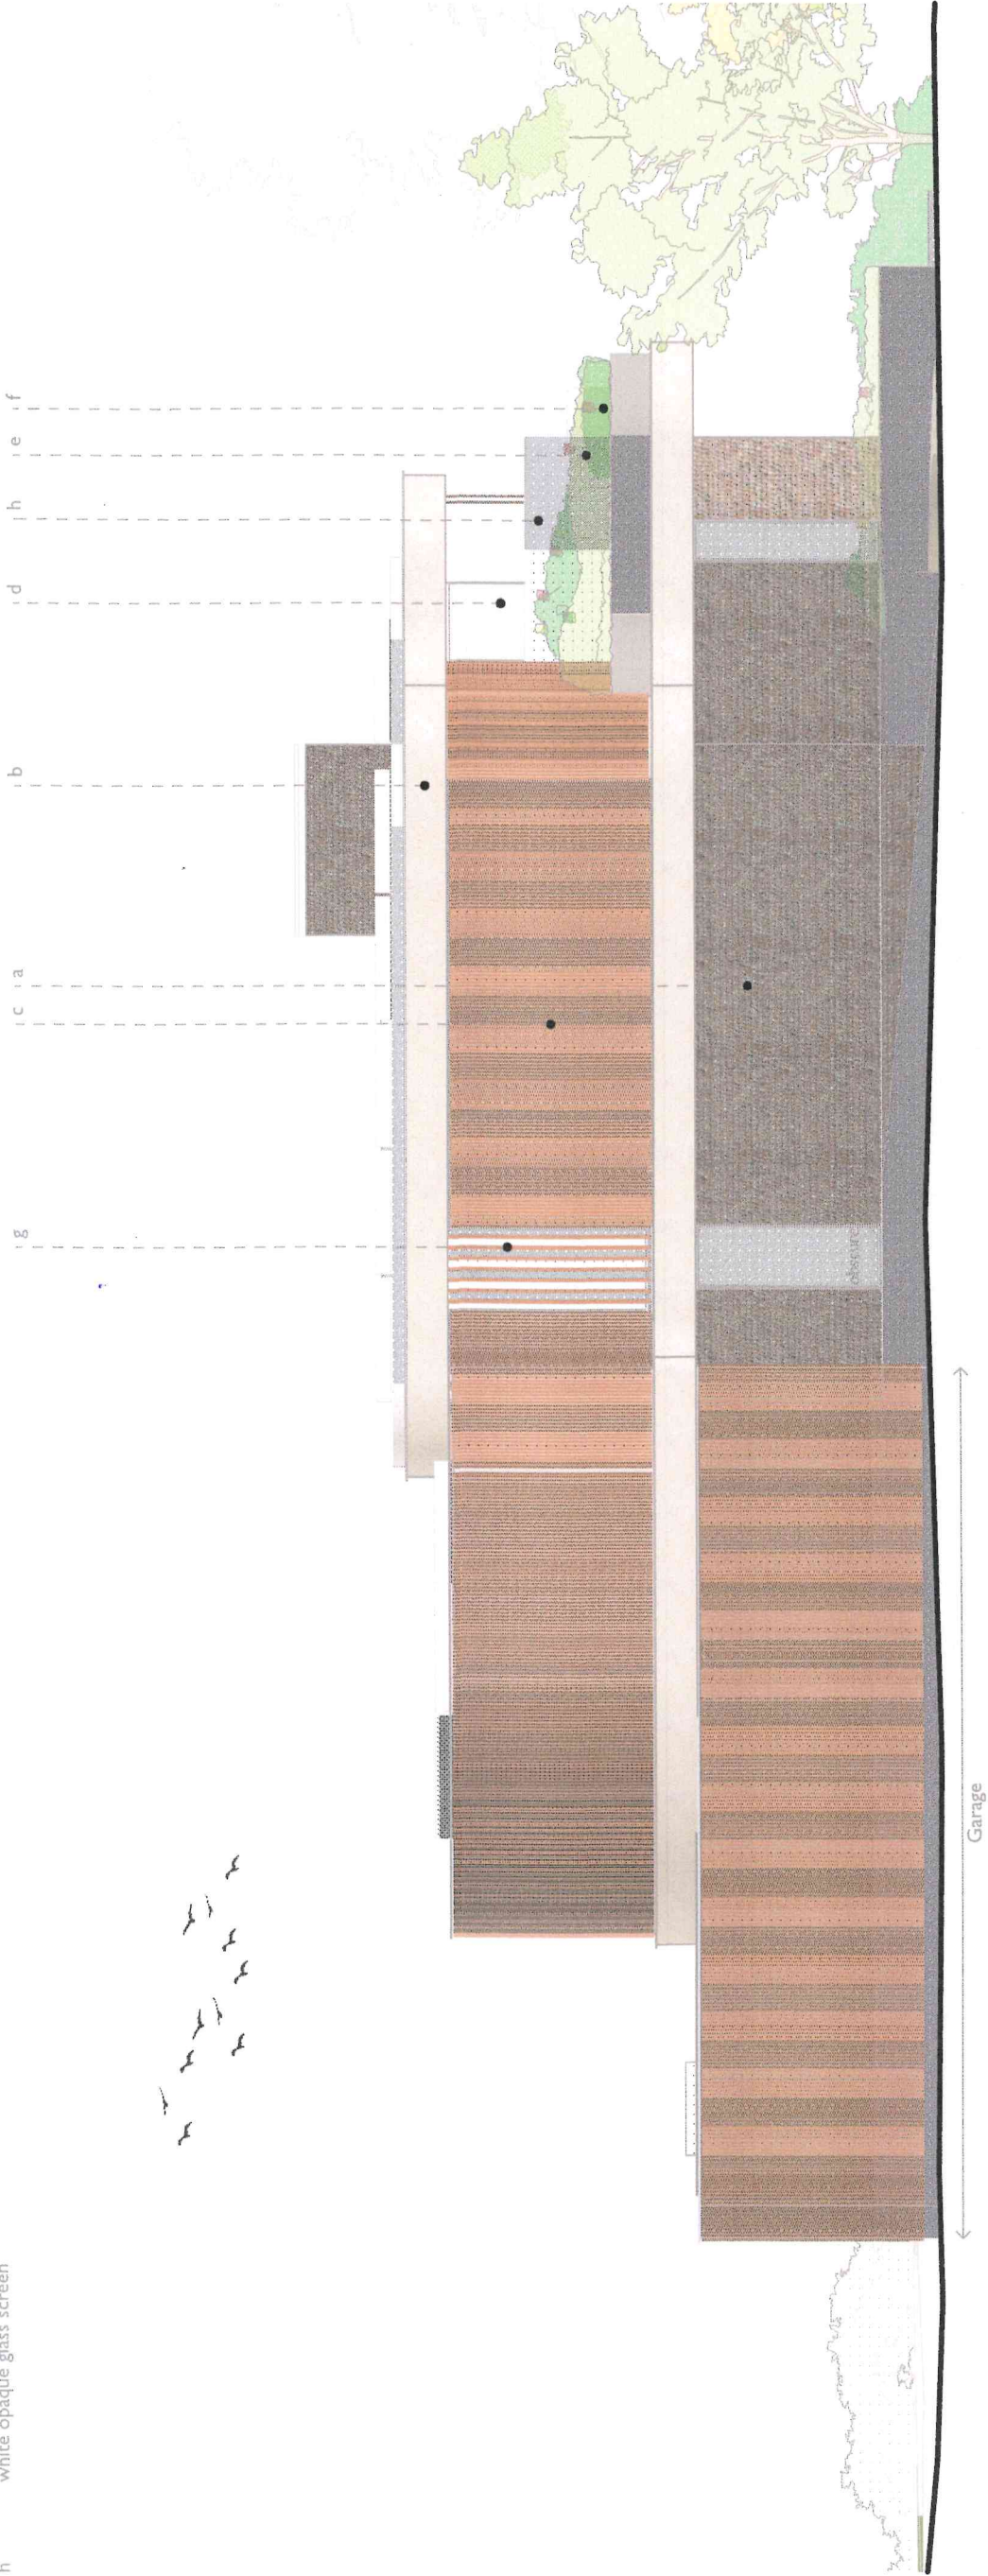

1:100

Proposed West Elevation

Scale @ A3: 1:100



NOTE: This drawing is to be scaled for planning purposes only

Project: Beach Road

Address: Beach Road, Ensworth, PO10 7HR

Client: Mr M. Hughes

Drawing: Proposed West Elevation

387 - OBA - XX - XX - DR - A - 0453 - P08

Status: OBA proj no: 387

P08	PLANNING	24/08/2023
rev	description	date

O B ARCHITECTURE

The Dispensary, 5-6 The Square, Winchester, SO23 9ES
6a Maitland Place, 169 Tower Bridge Road, London, SE1 3JB
01962 865344 info@obarchitecture.co.uk www.obarchitecture.co.uk