
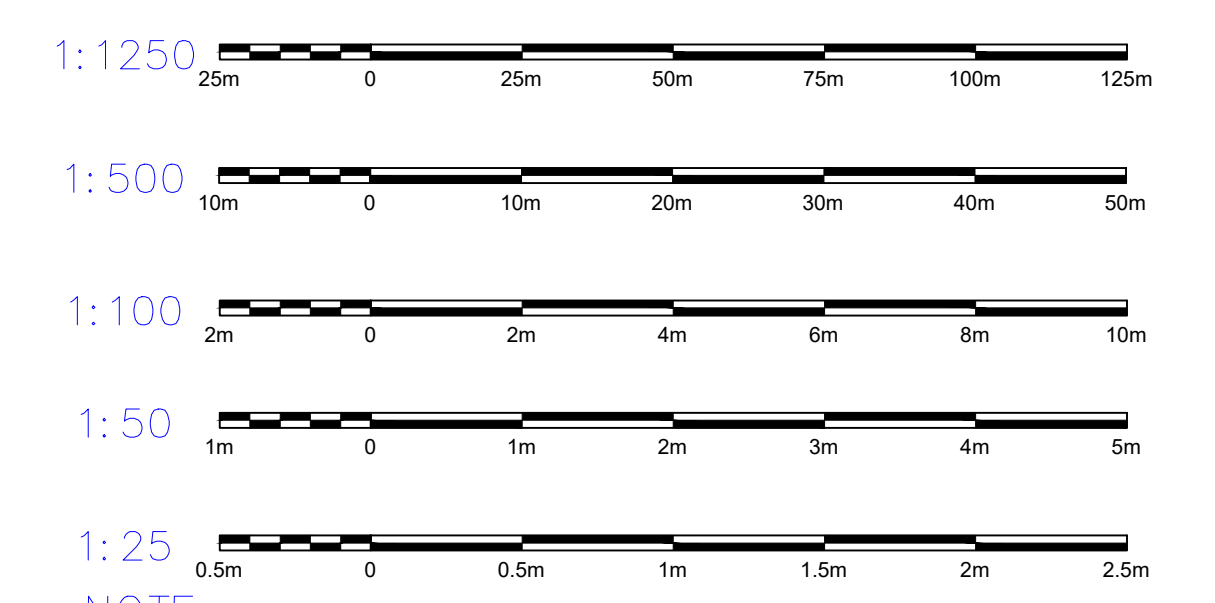
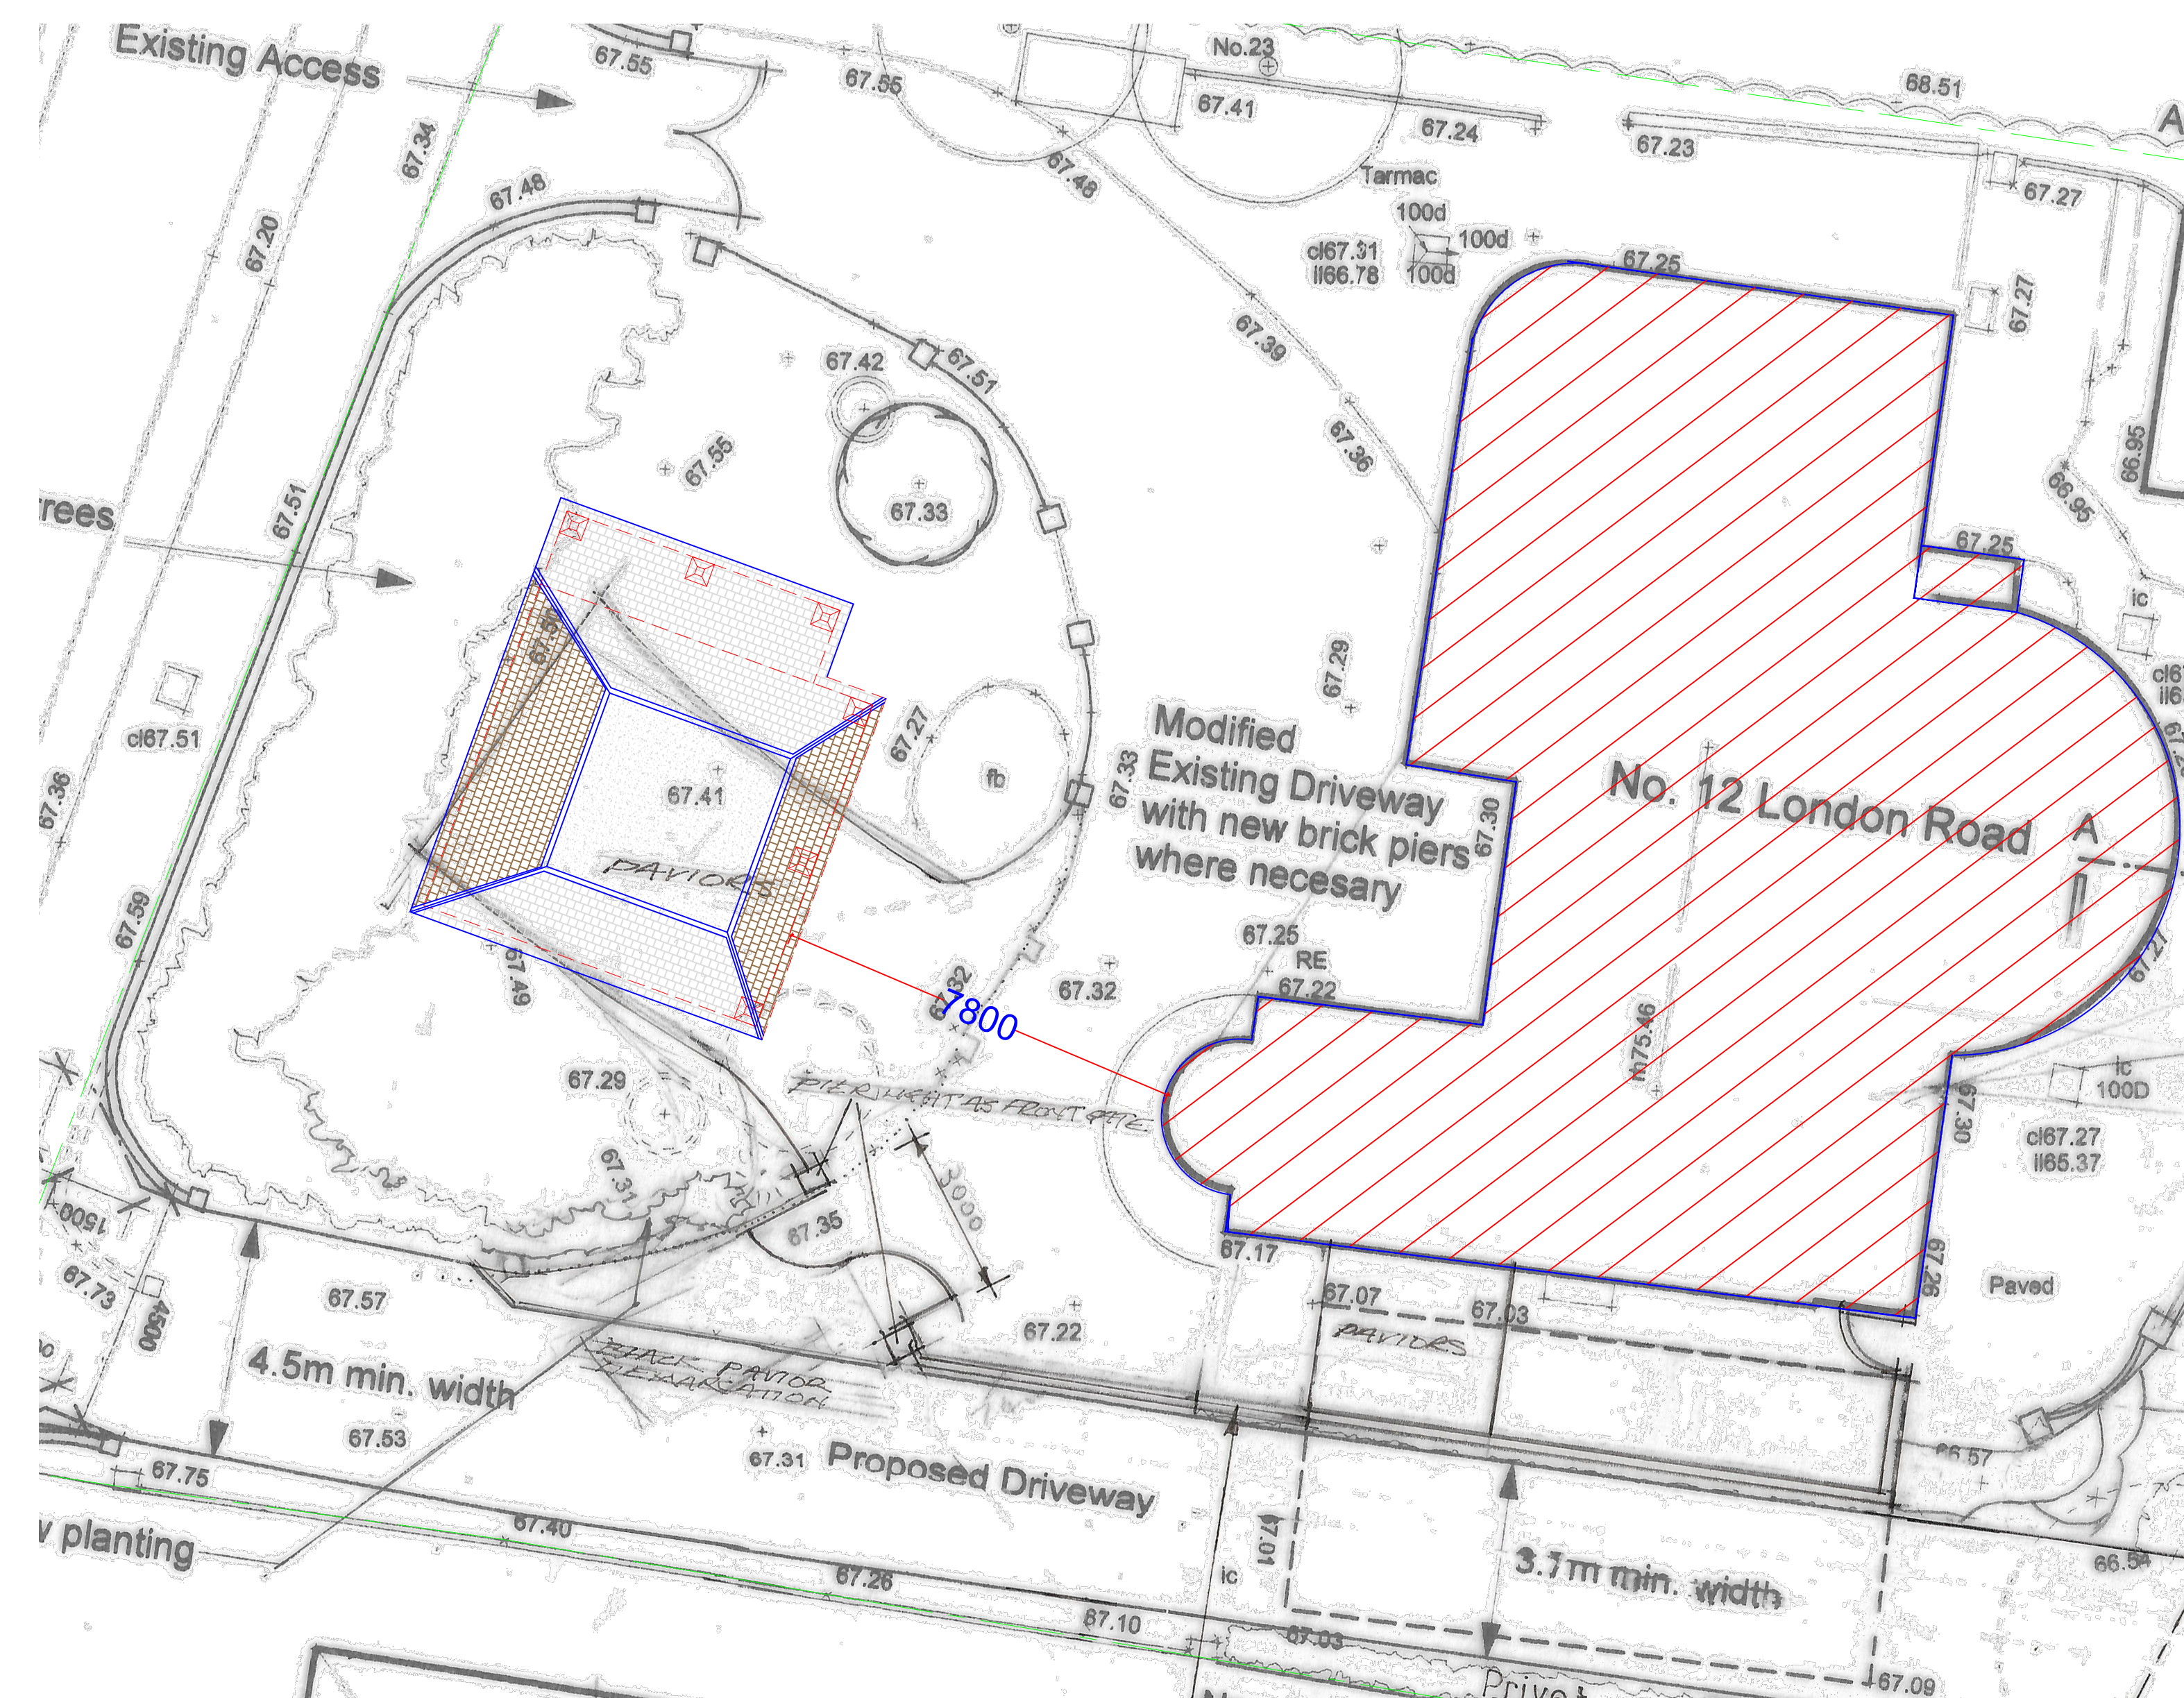
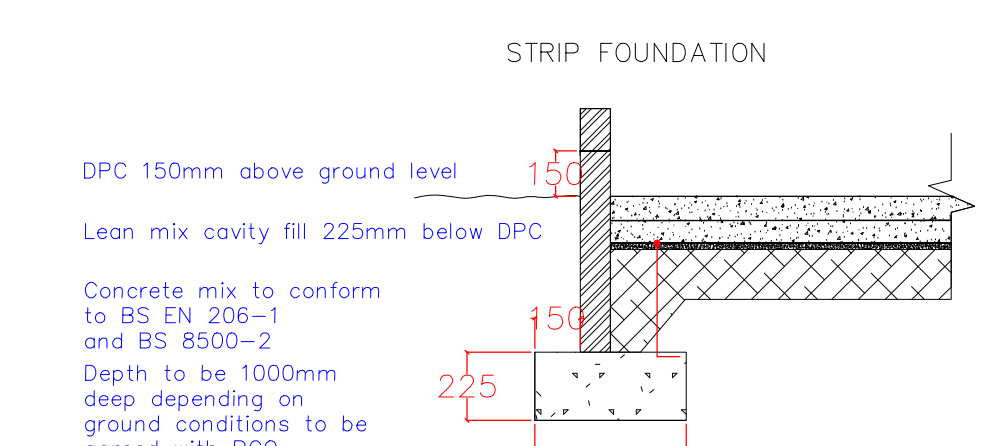
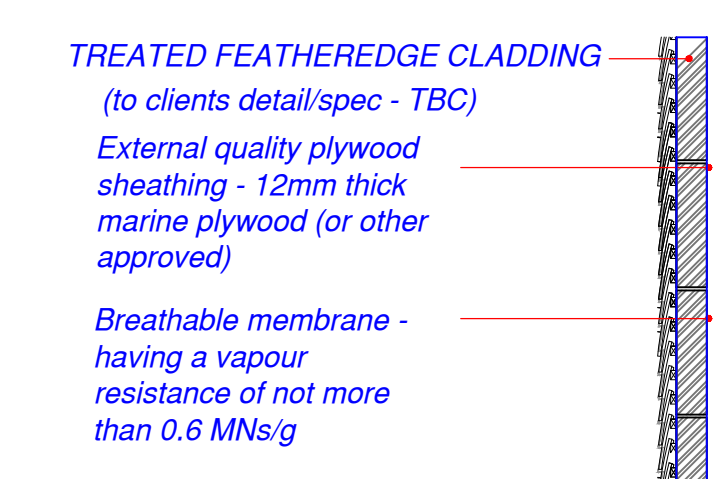
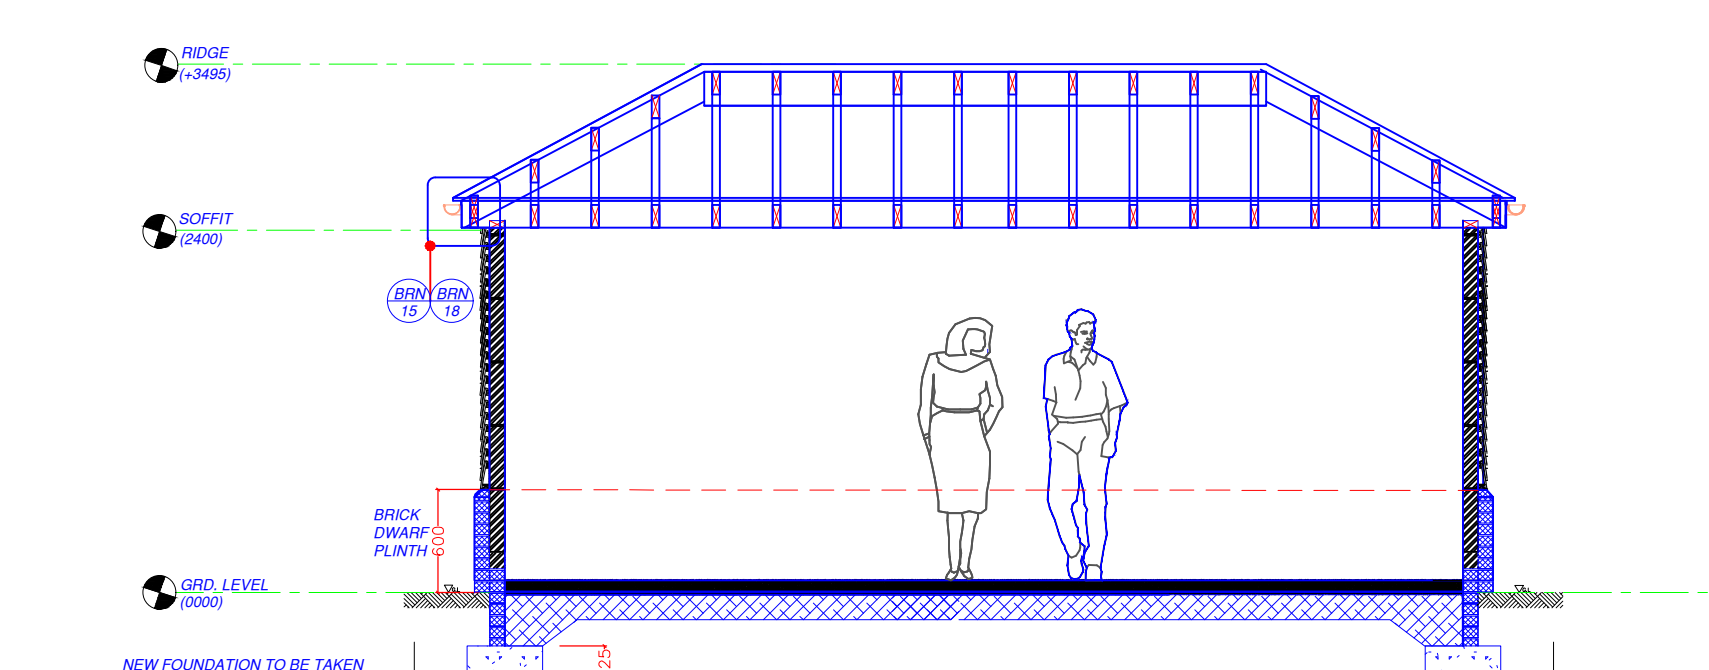
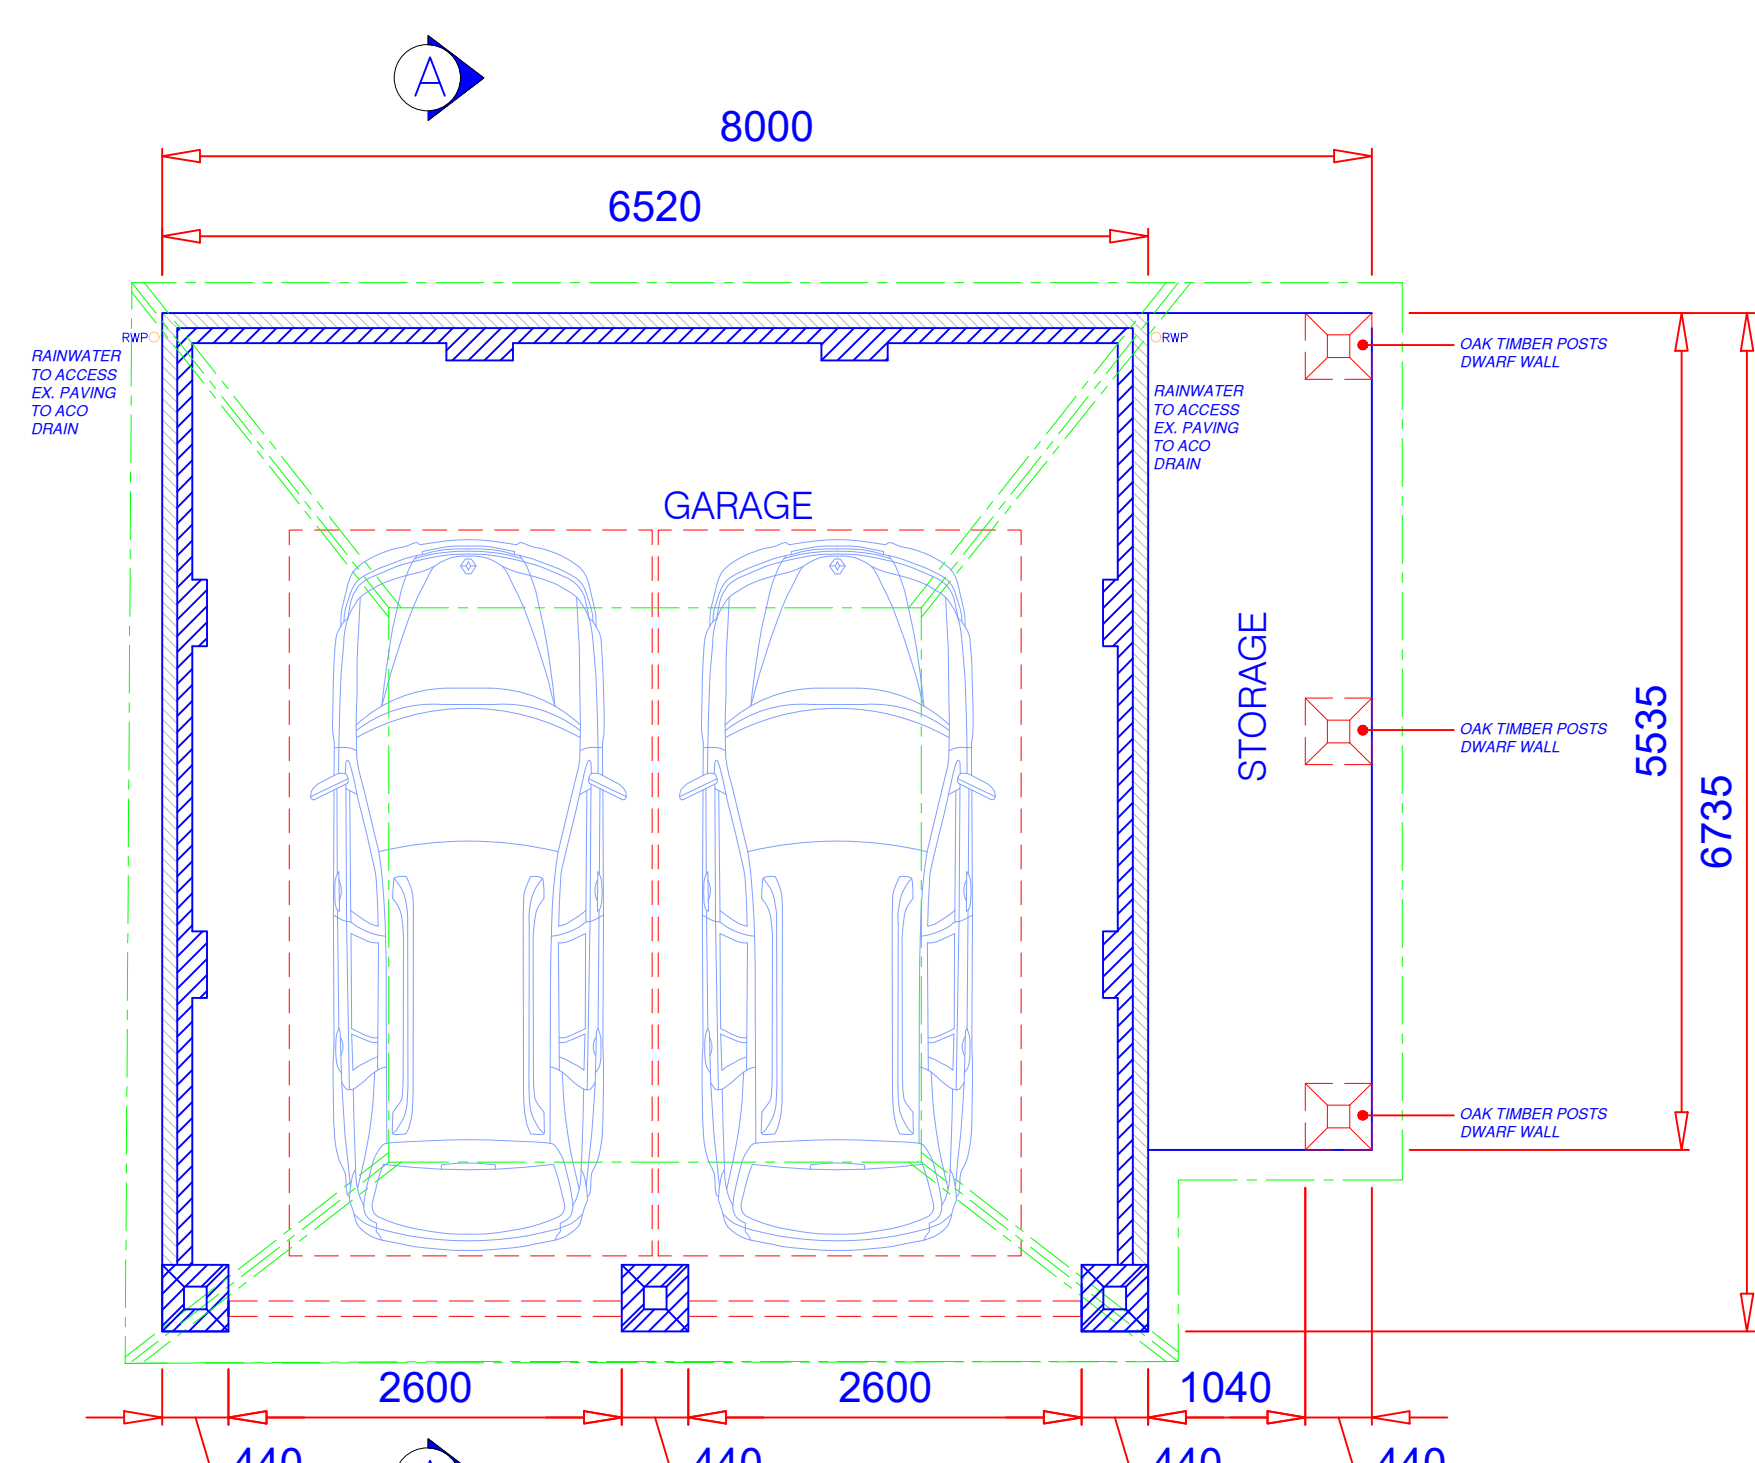
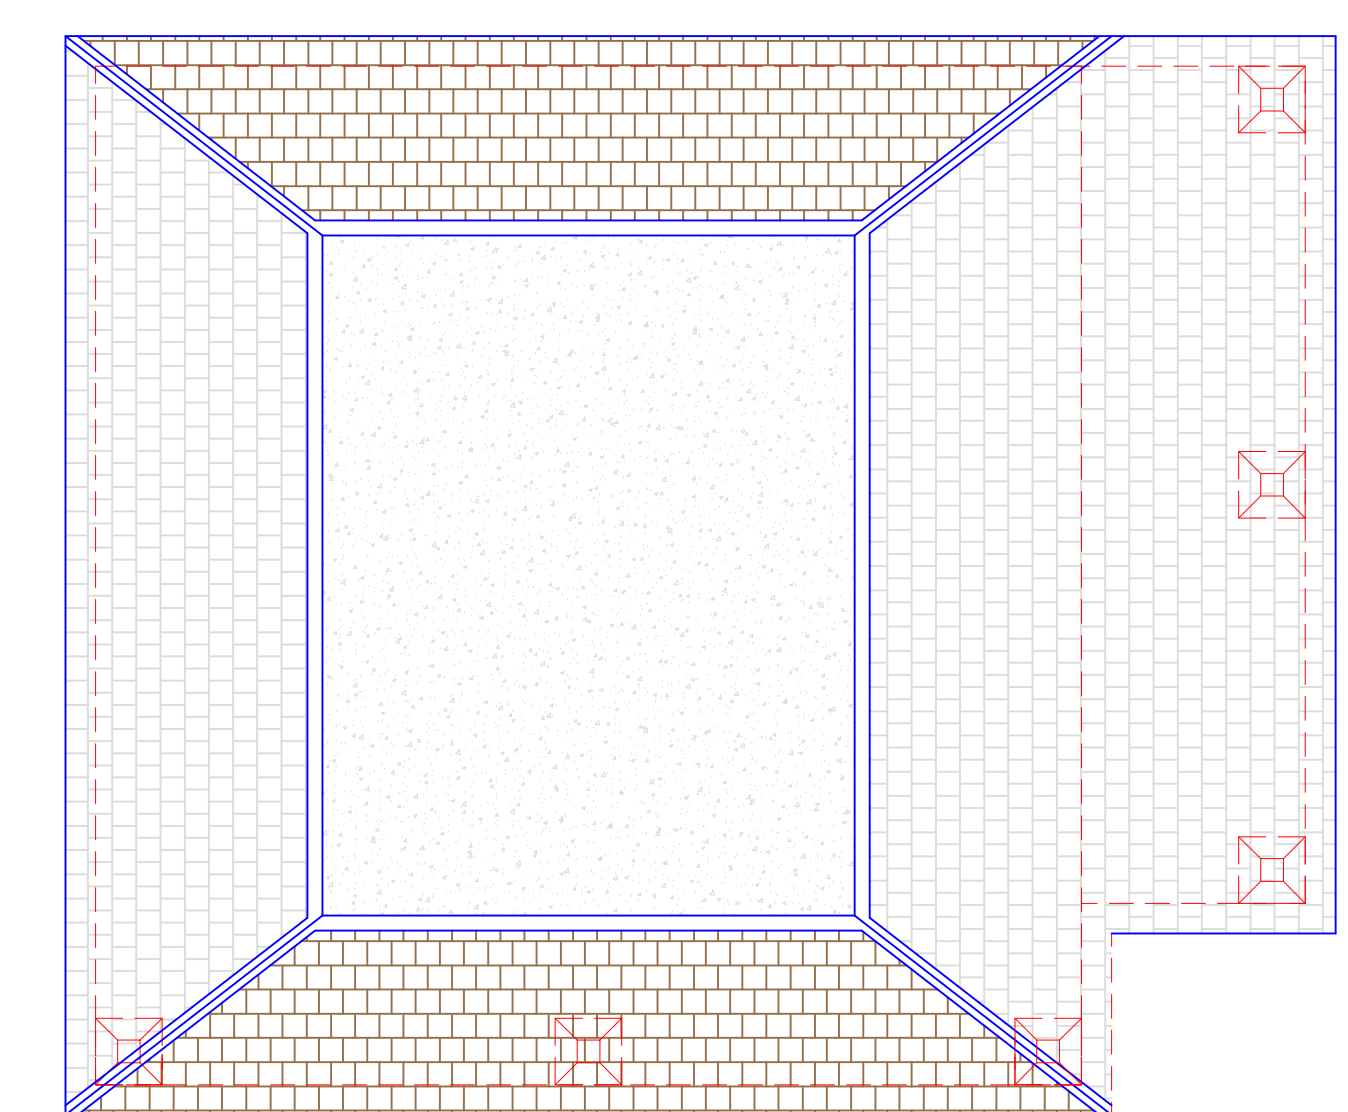
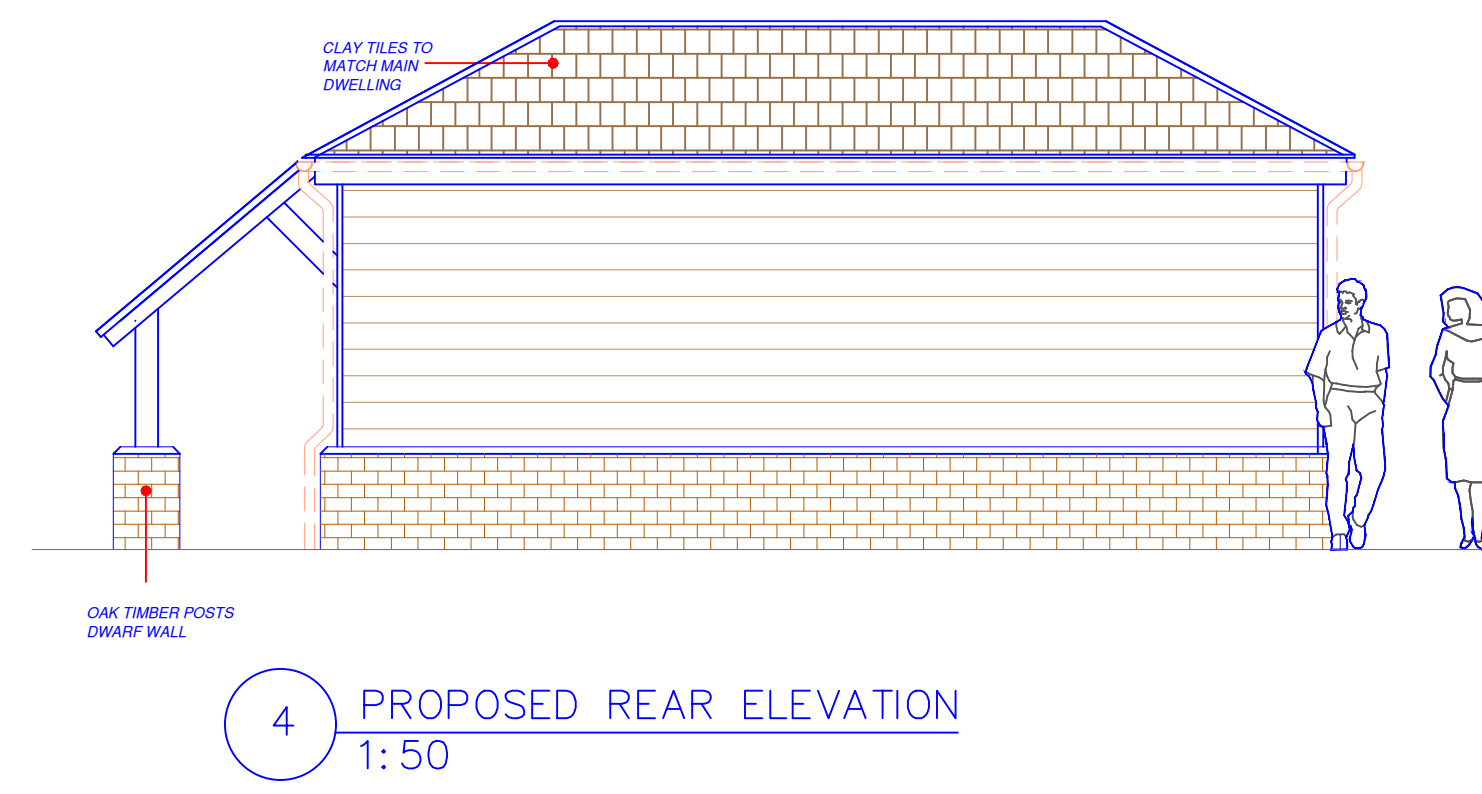
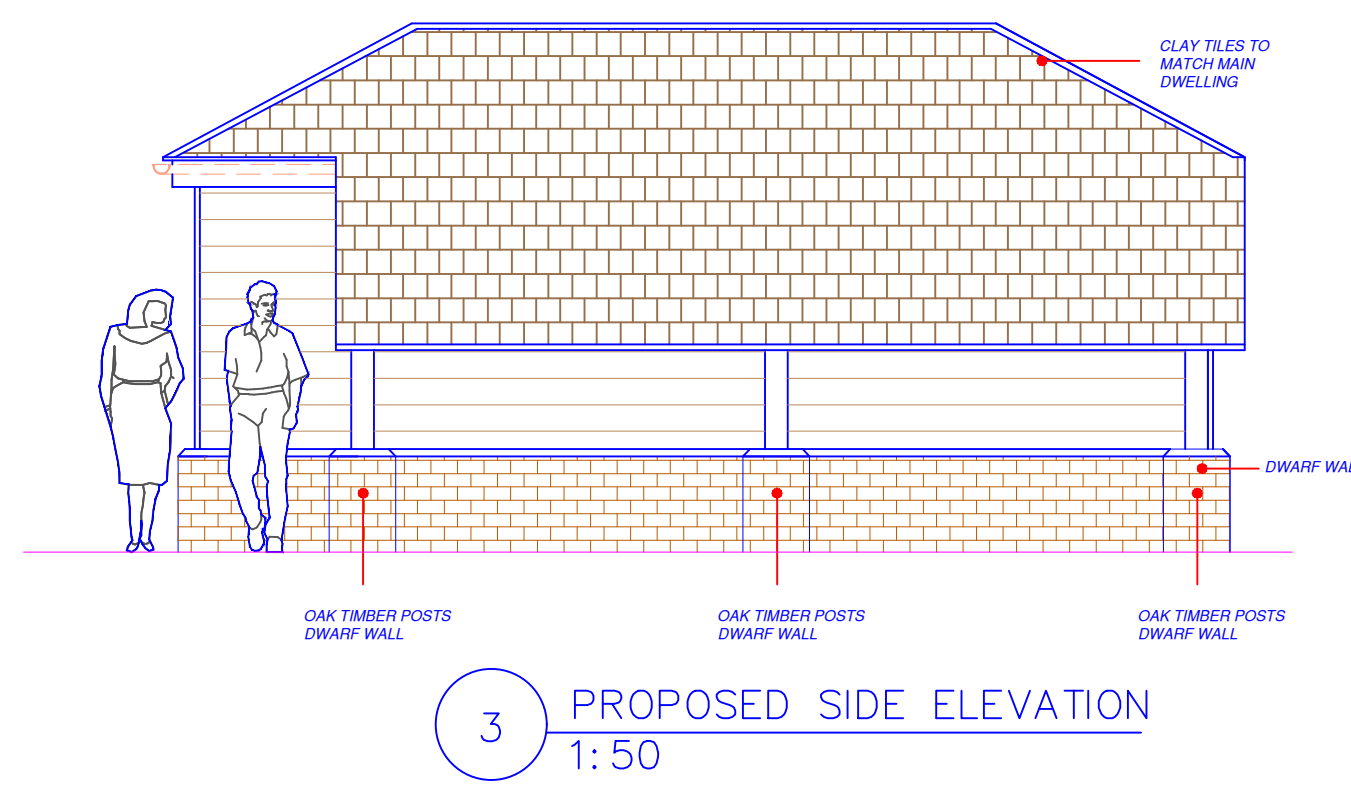
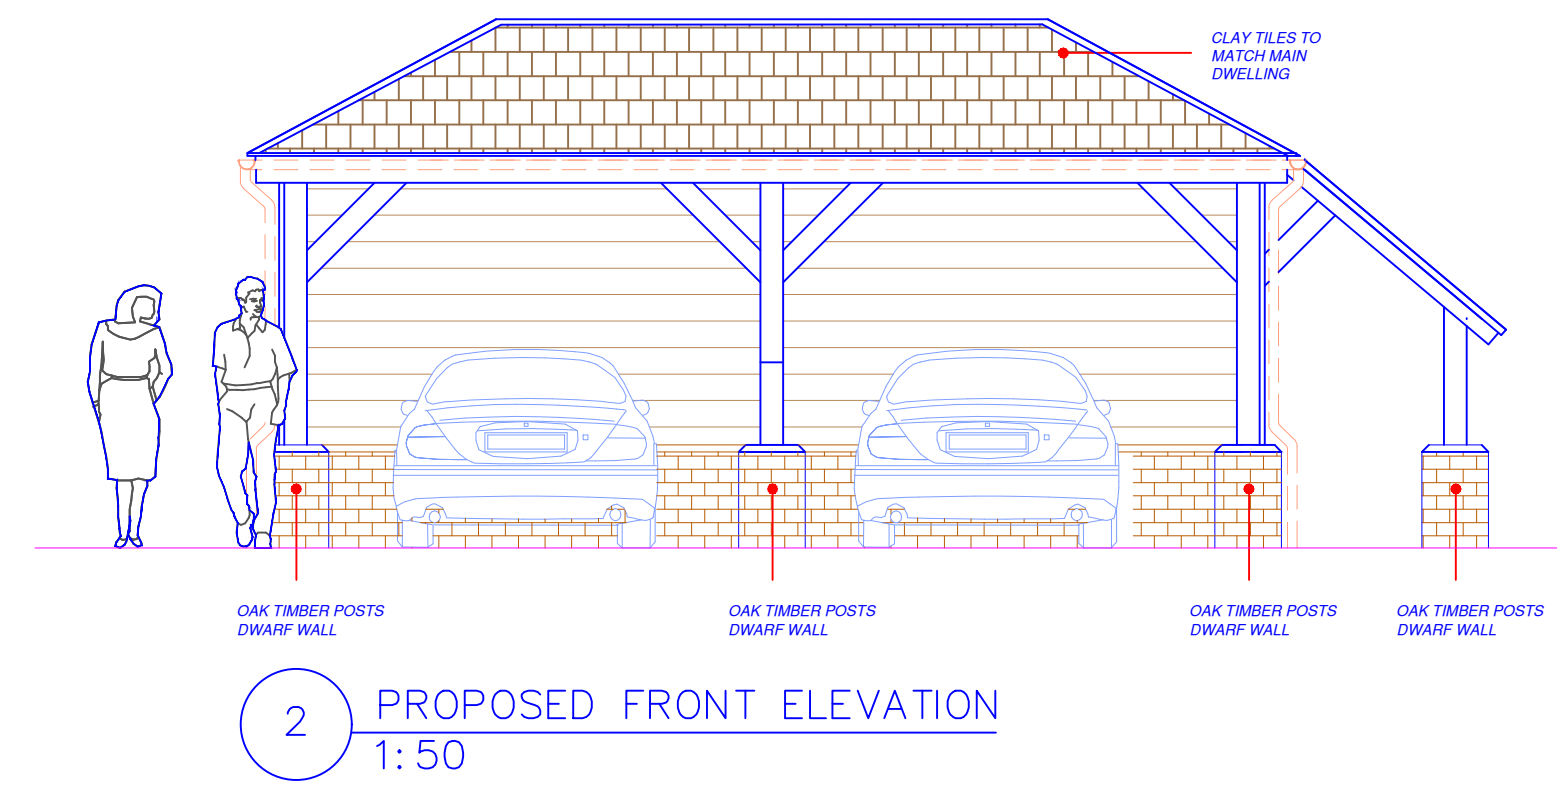


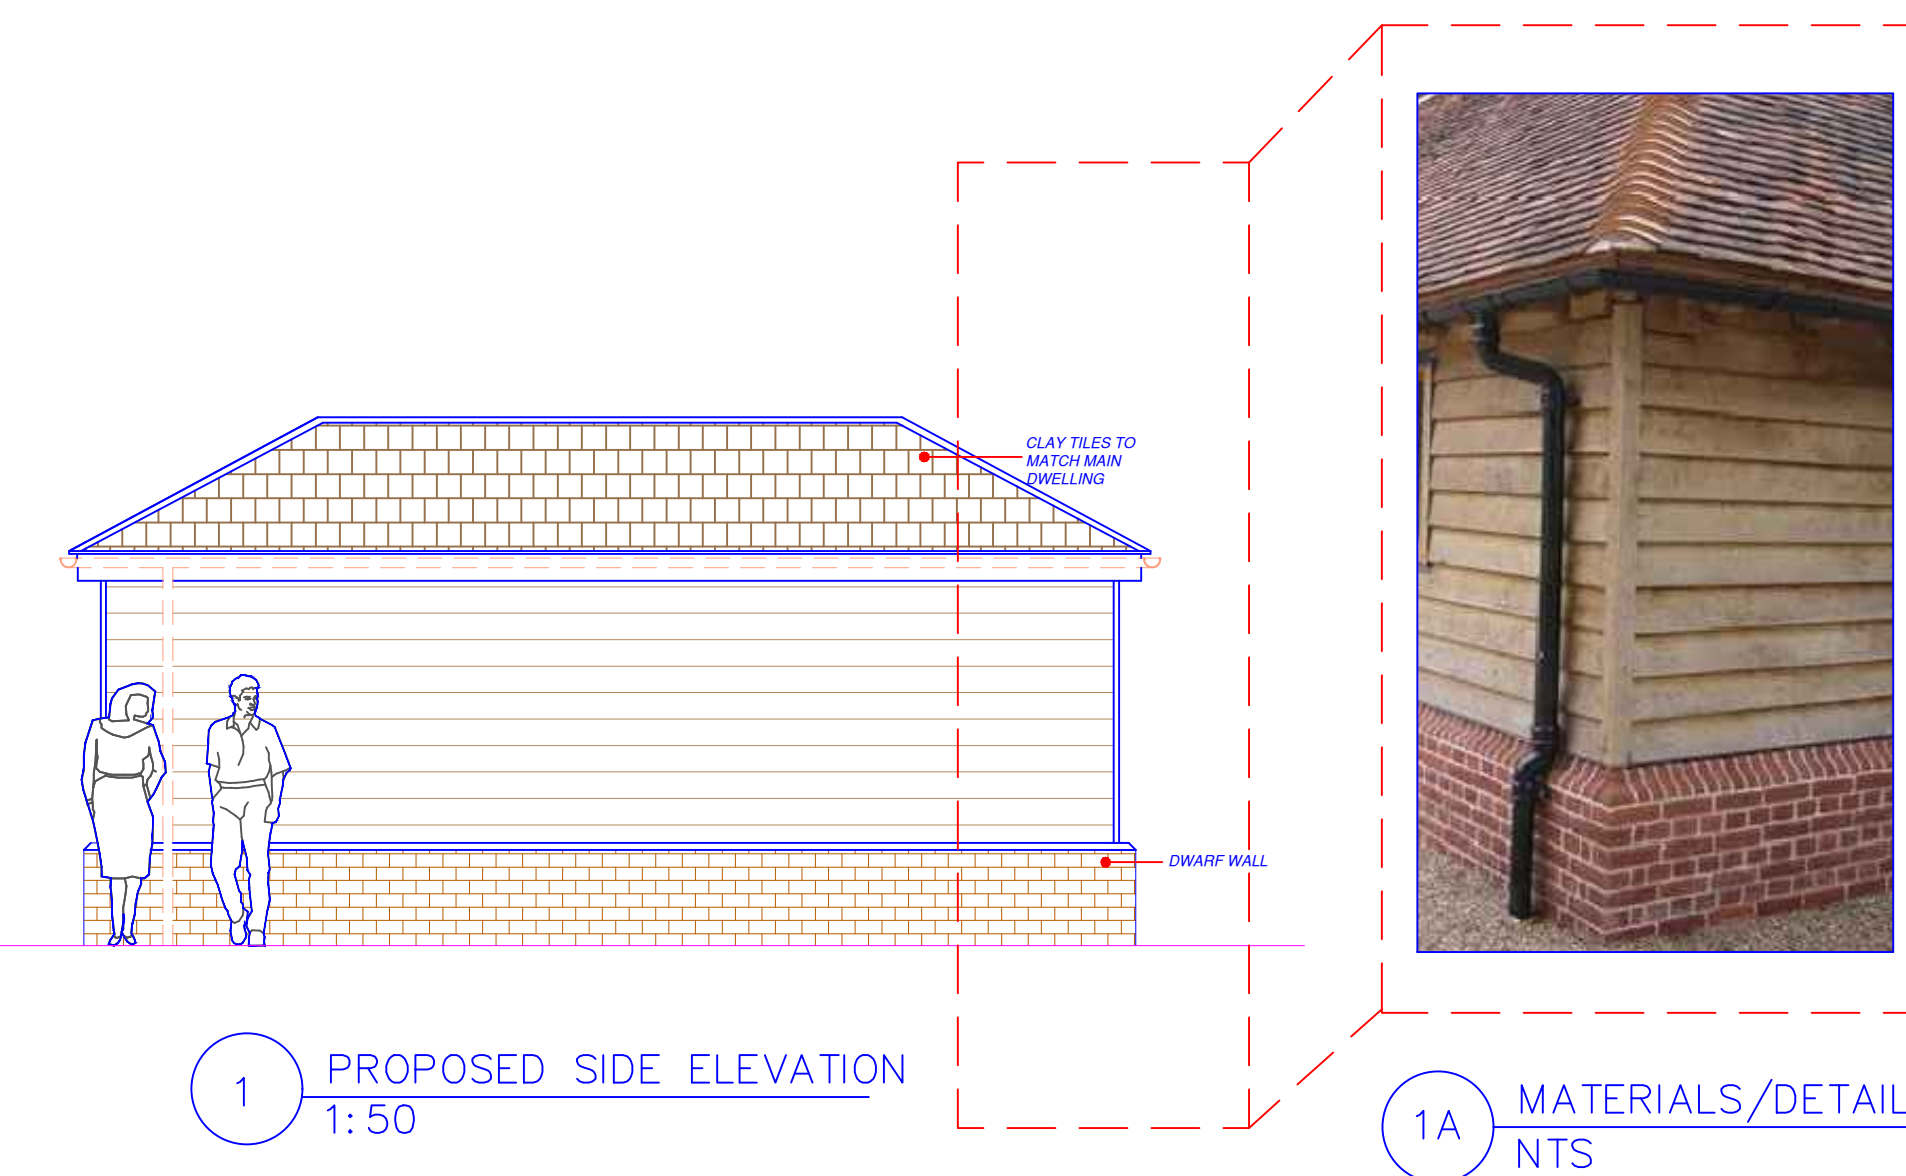

NOTE:
DRAWING:POULTON-GA-01A TO BE USED IN CONJUNCTION WITH POULTON-GA-02A & ASSOCIATED BUILDING REGULATIONS NOTES
POULTON/BRN.
DIRECTIONAL NORTH ARROW SHOWN ON BLOCK PLAN

DETAILS AND DIMENSIONS OF ALL LEVELS OF PROPOSED PLANS TO BE CHECKED ON SITE BY APPOINTED CONTRACTOR PRIOR TO ANY COMMENCEMENT/ORDERING OF MATERIALS OF WORK, ANY QUERIES, VARIATIONS OR DISCREPANCIES DIRECTED TO CLIENT – DM DESIGNS ACCEPTS NO RESPONSIBILITY IN ANY PART ON DRAWINGS UNLESS OTHERWISE AGREED PRIOR.


BRN 1 DENOTES ATTACHED BUILDING REGULATION NOTES
1 DENOTES ITEM No.

MODIFICATIONS	ISSUE:
AMENDED OVERALL SCALE	C-29.07.2024
AMENDED DETAILS AND ADDED 1:500 1:1250 PLAN	B-13.04.2024
TITLE	
PROPOSED NEW BUILD GARAGE	

CUSTOMER
12 LONDON ROAD, WIDLEY, WATERLOOVILLE
PO7 5BS

DRAWN BY:	DRAWING NO:	10F1
	POULTON-GA-01A	
	SCALE:	VARIES:
	DATE:	19.03.2024
	REVISION:	C AO

Produced on 19 March 2024 from the Ordnance Survey National Geographic Database and incorporating surveyed revision available at this date.
This map shows the area bounded by 466903 106724,467045 106724,467045 106866,466903 106866,466903 106724
Crown copyright and database rights 2024 OS 100054135. Supplied by copla ltd trading as UKPlanningMaps.com a licensed Ordnance Survey partner (OS 100054135).
Data licence expires 19 March 2025. Unique plan reference: v2e//1075401/1448019

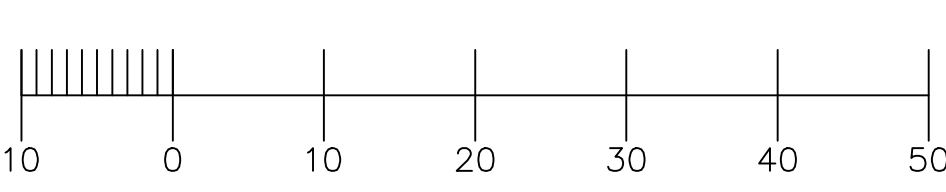

11 PROPOSED BLOCK PLAN
1:500

12 PROPOSED GARAGE LOCATION PLAN
1:100