


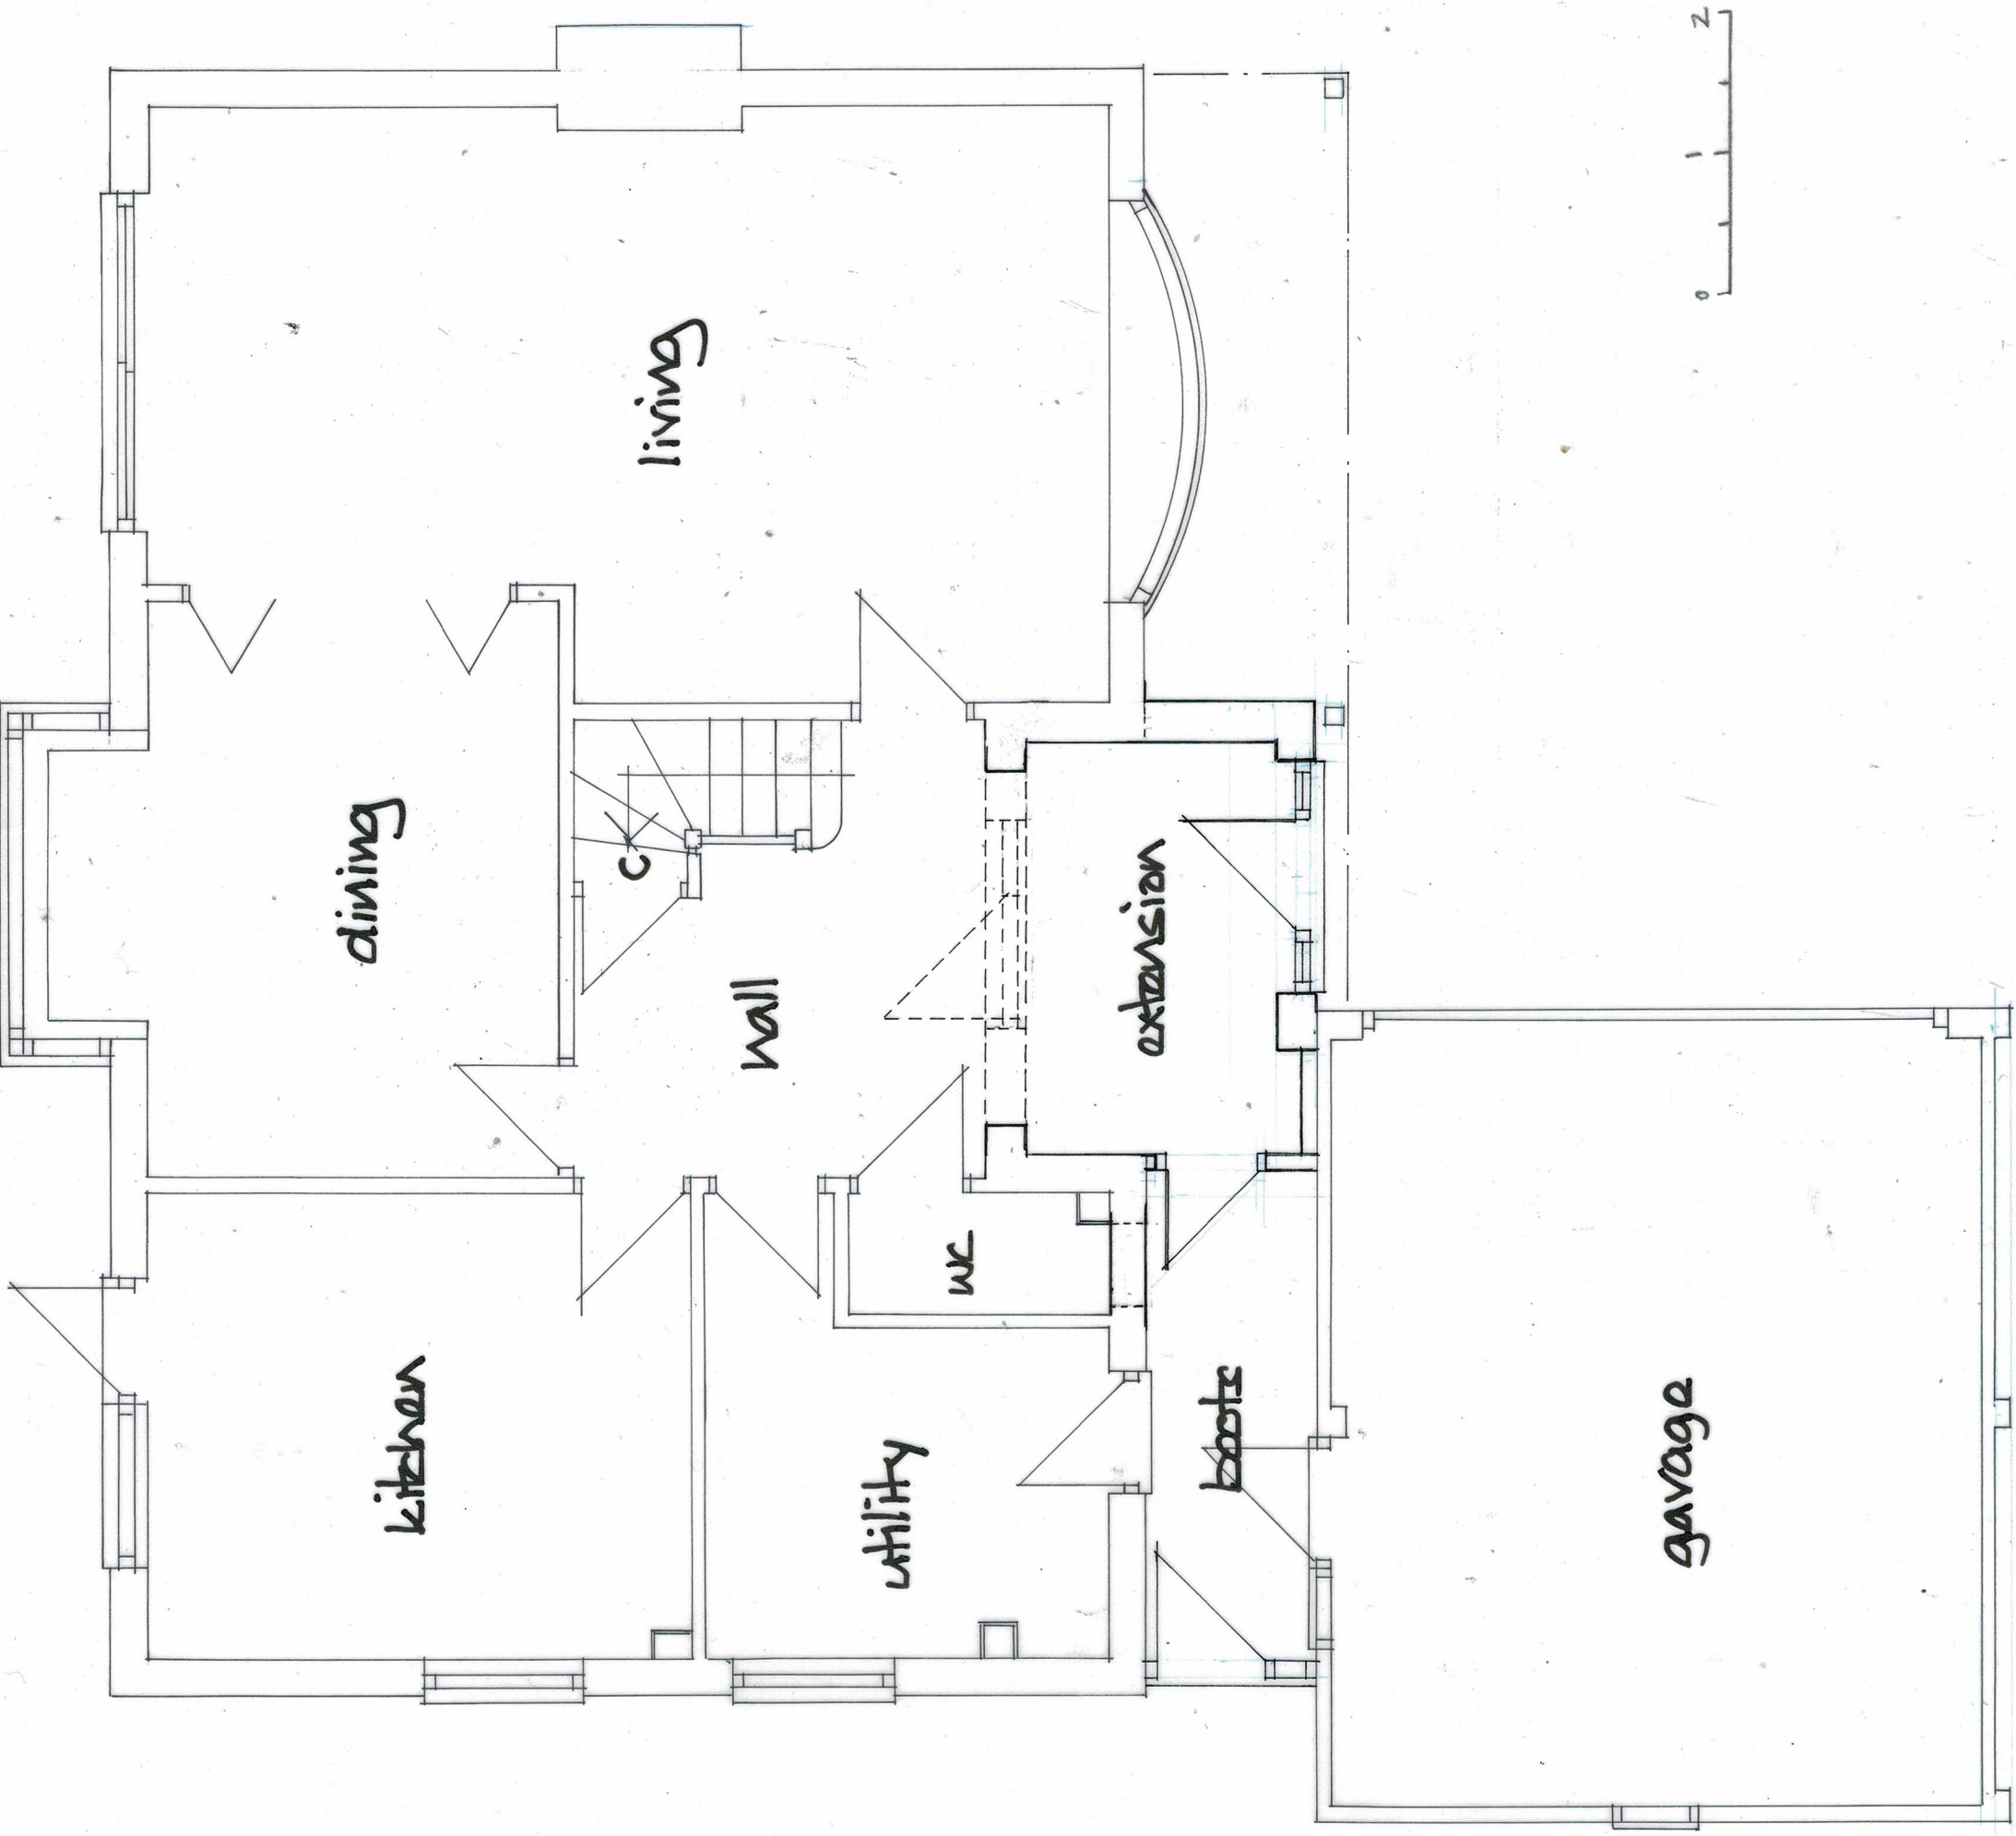

DEREK TREAGUS ASSOCIATES ARCHITECTURAL SERVICES Tel: 07956 624094 Email: derek.treagus@gmail.com					
Project	EXTENSIONS & ALTERATIONS TO 6 THE MALLARDS, LANGSTONE, HAVANT, HAMPSHIRE.				
Client	Mr & Mrs D Kan				
Subject	Planning Drawing Proposed Ground Floor				
Date:	Sept 2023	Scale: 1:50			
Rev:		Drg. No. 23/336/03			
• Copyright reserved. • All dimensions are to be site confirmed and should not be scaled unless for Planning purposes. • Verify all queries with the office.					