


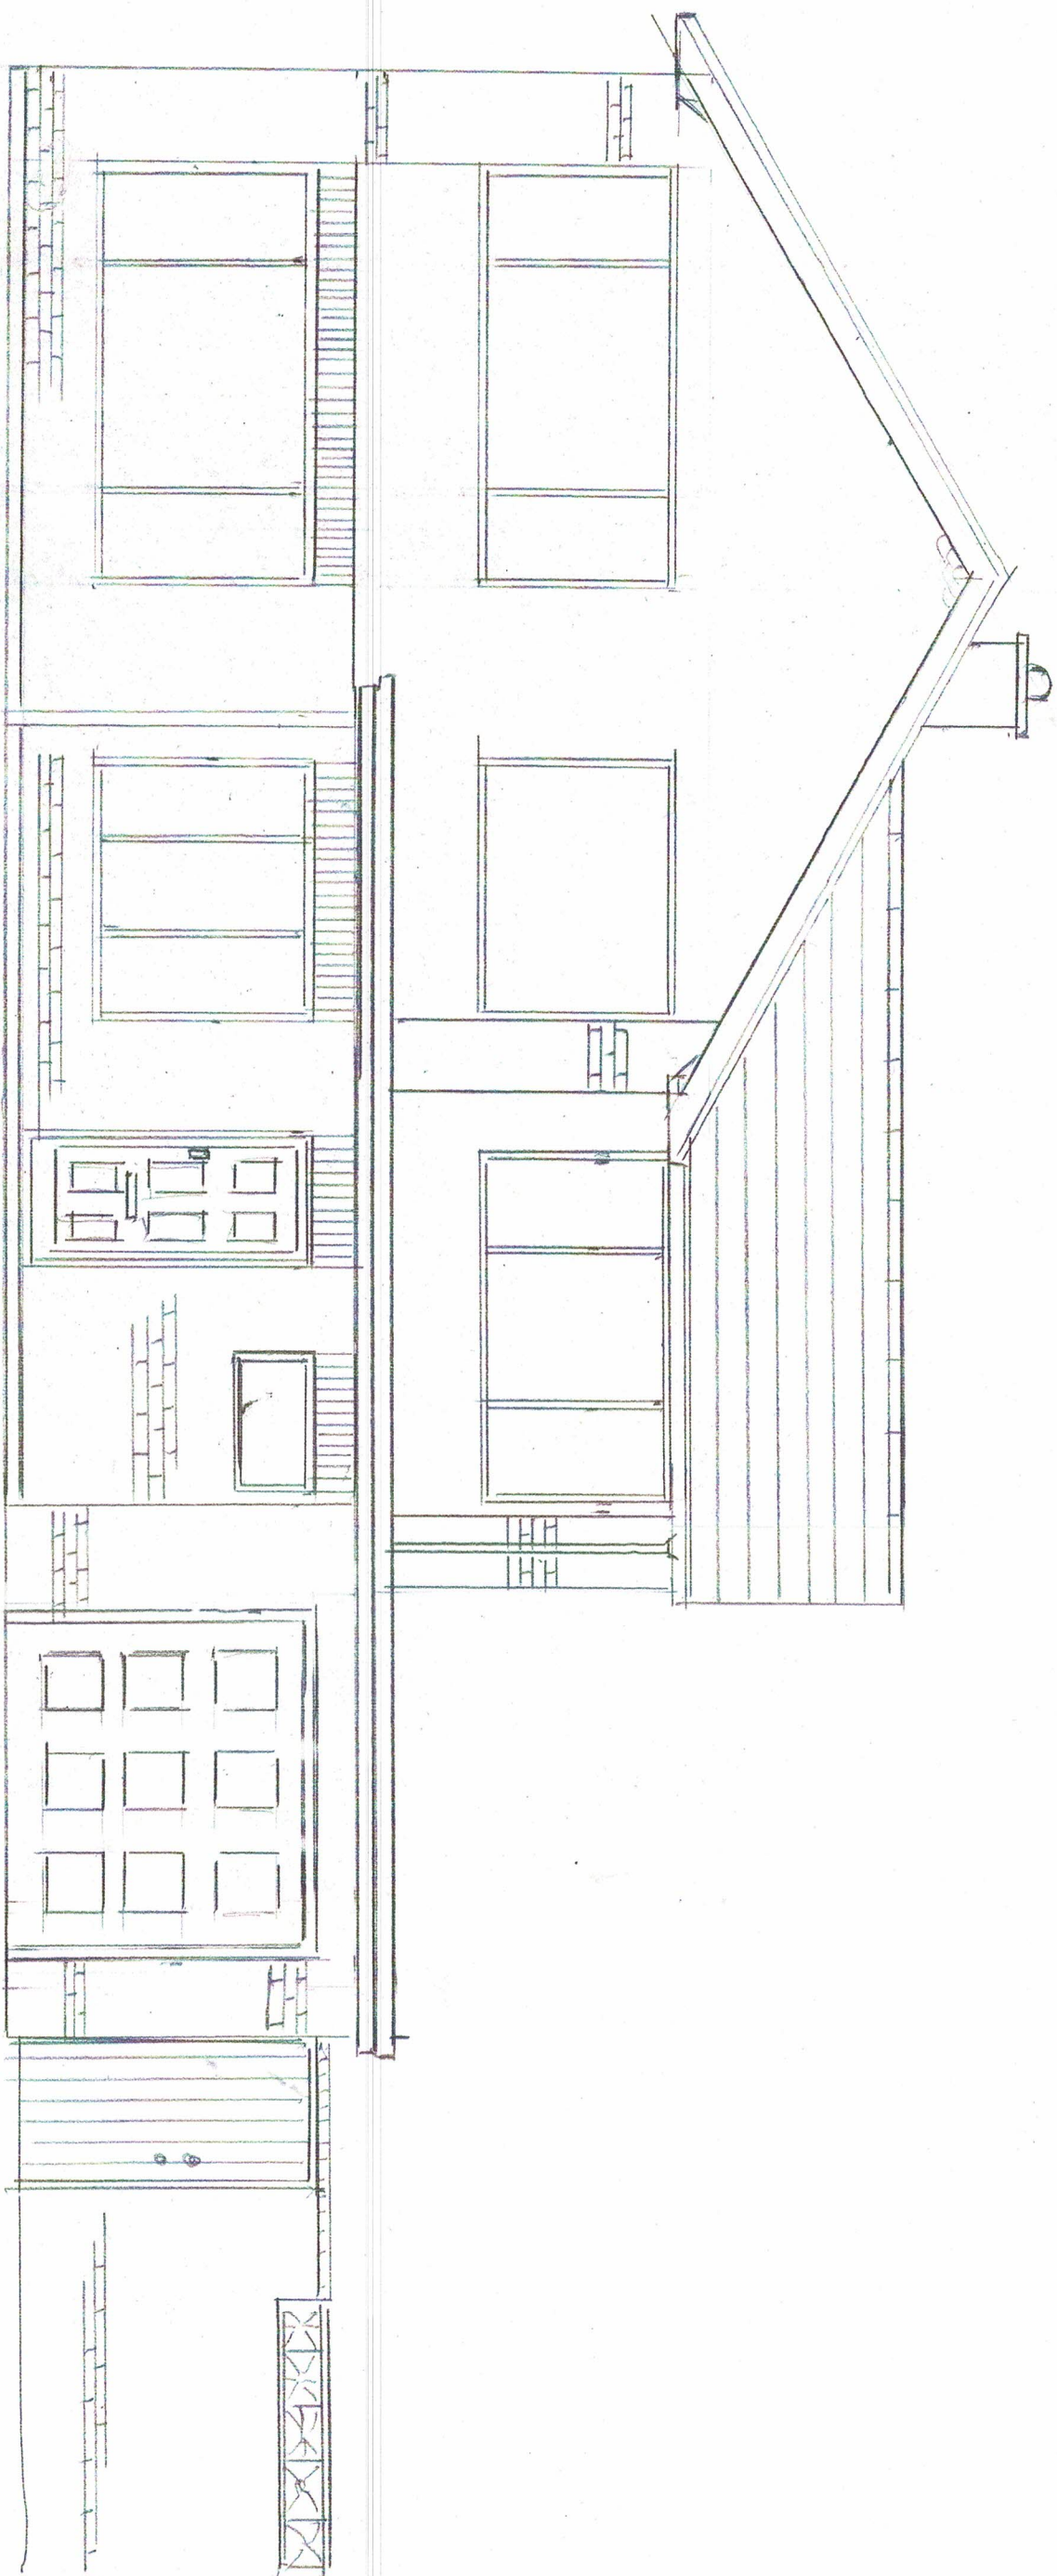

EXISTING FRONT Elevation

0 1 2 3 4 5

Scale Bar

Woodside

Stakes Hill Road

WATERLOOVILLE

PO 7-78D

Scale 1-50