


12 Sapphire Ridge Fence Plan (Existing / Proposed)

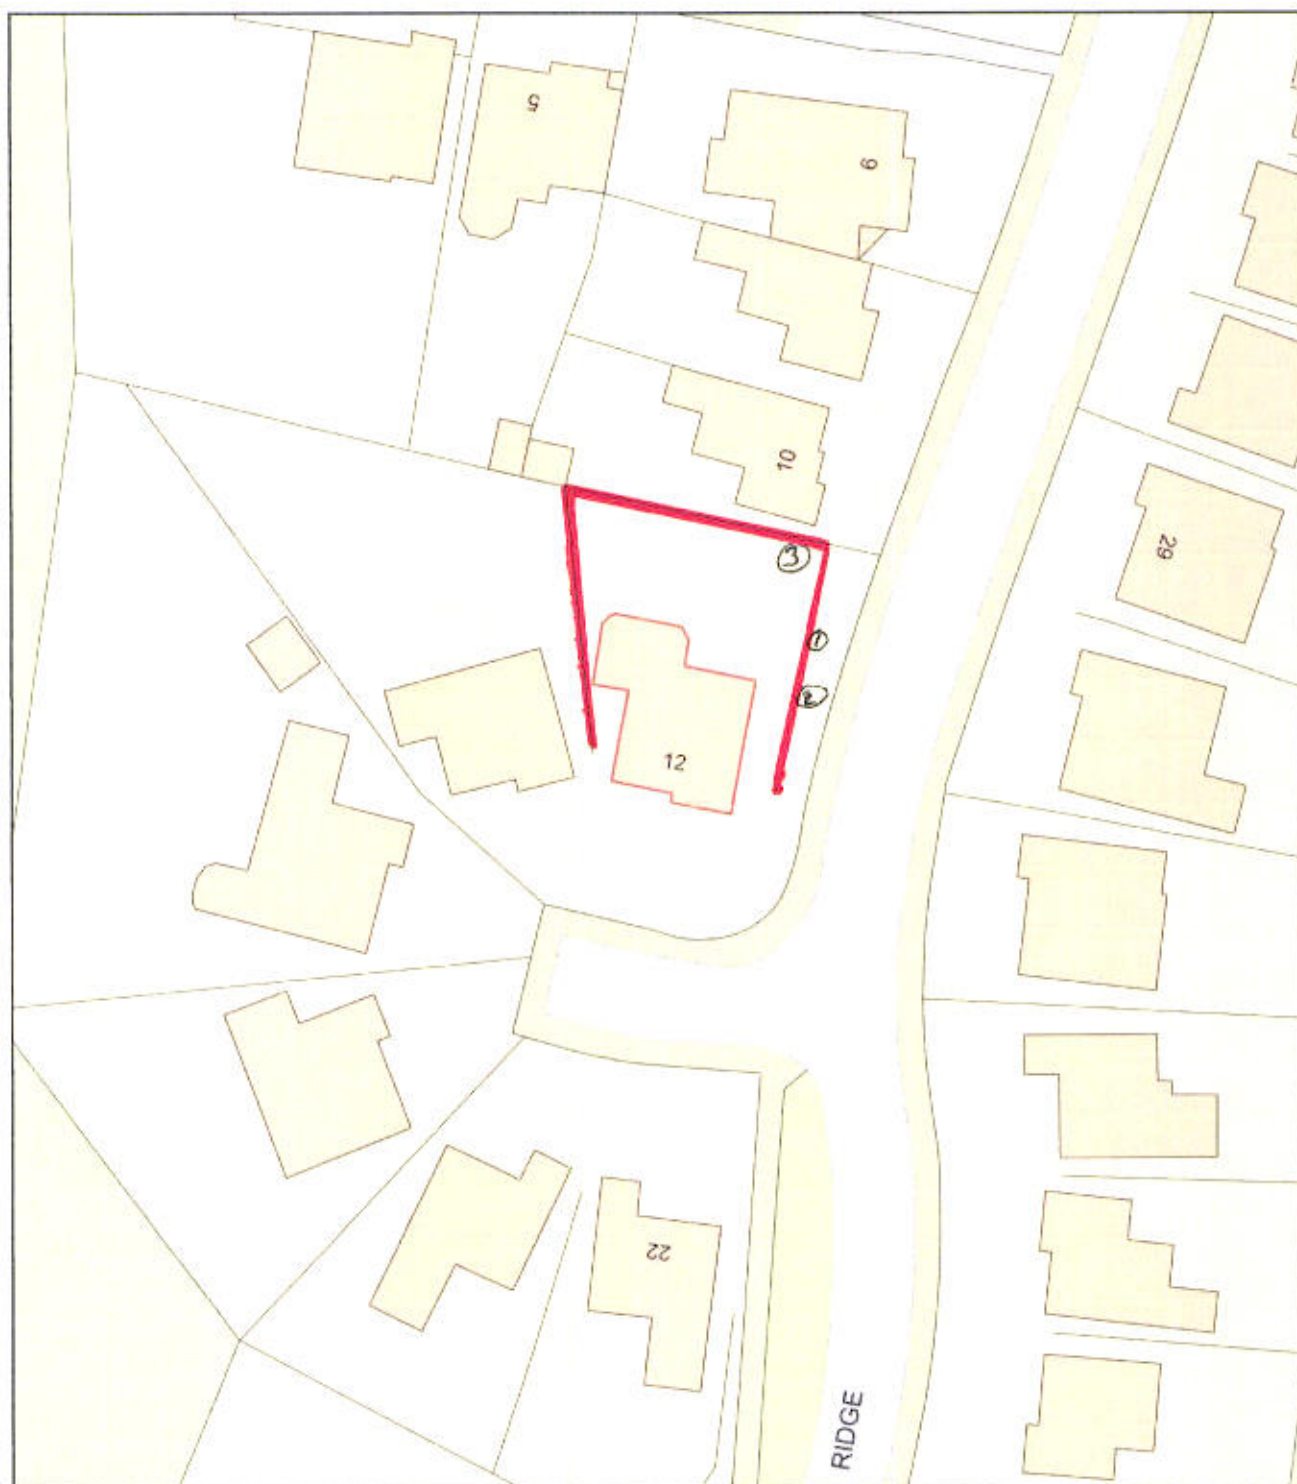

0 20
Metres



Plan Produced for: Daniel Chapman

Date Produced: 30 Jul 2023

Plan Reference Number: TQRQM23211195909225

Scale: 1:500 @ A4



HAVANT BOROUGH
COUNCIL

29 NOV 2023

RECEIVED