
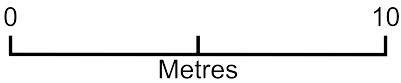


Decking & Screening Rear Garden 30 Daisy Mead

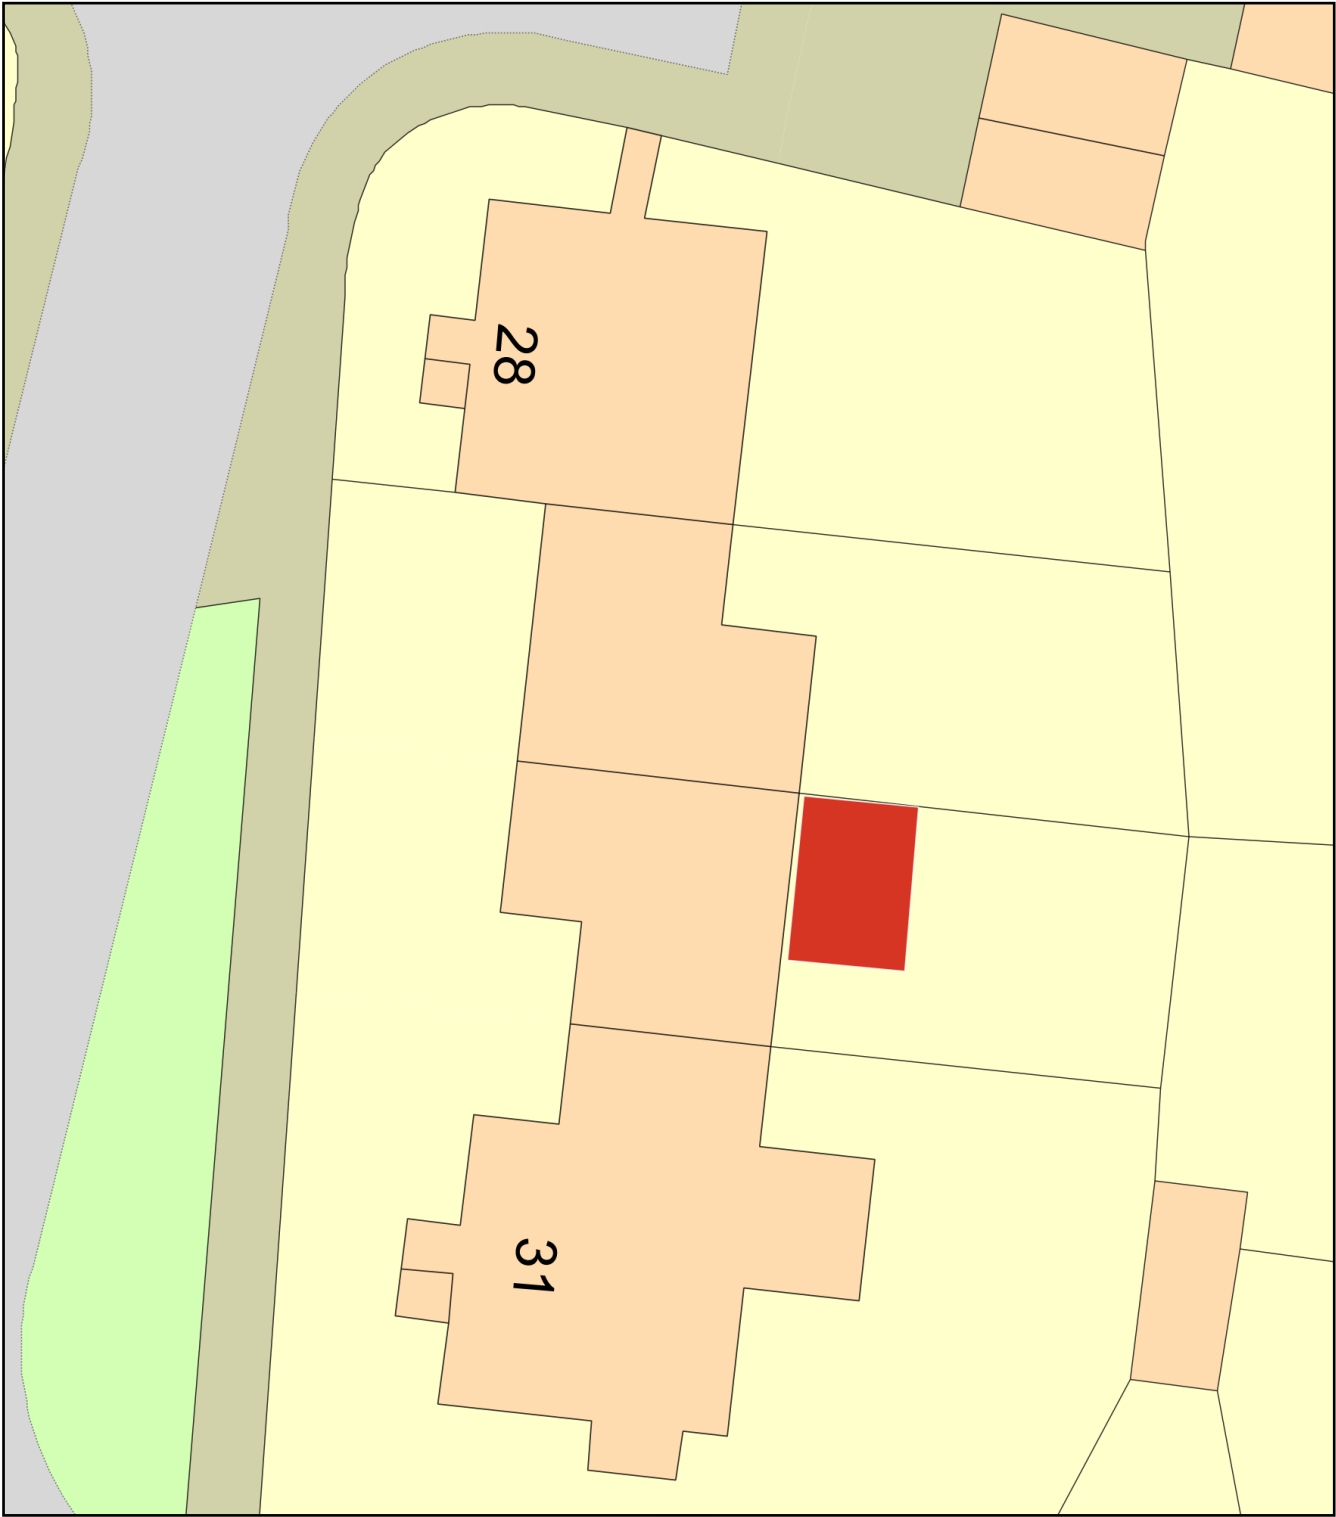

Plan Produced for: Matthew Budden

Date Produced: 07 Sep 2023

Plan Reference Number: TQRQM23250220312037

Scale: 1:200 @ A4