


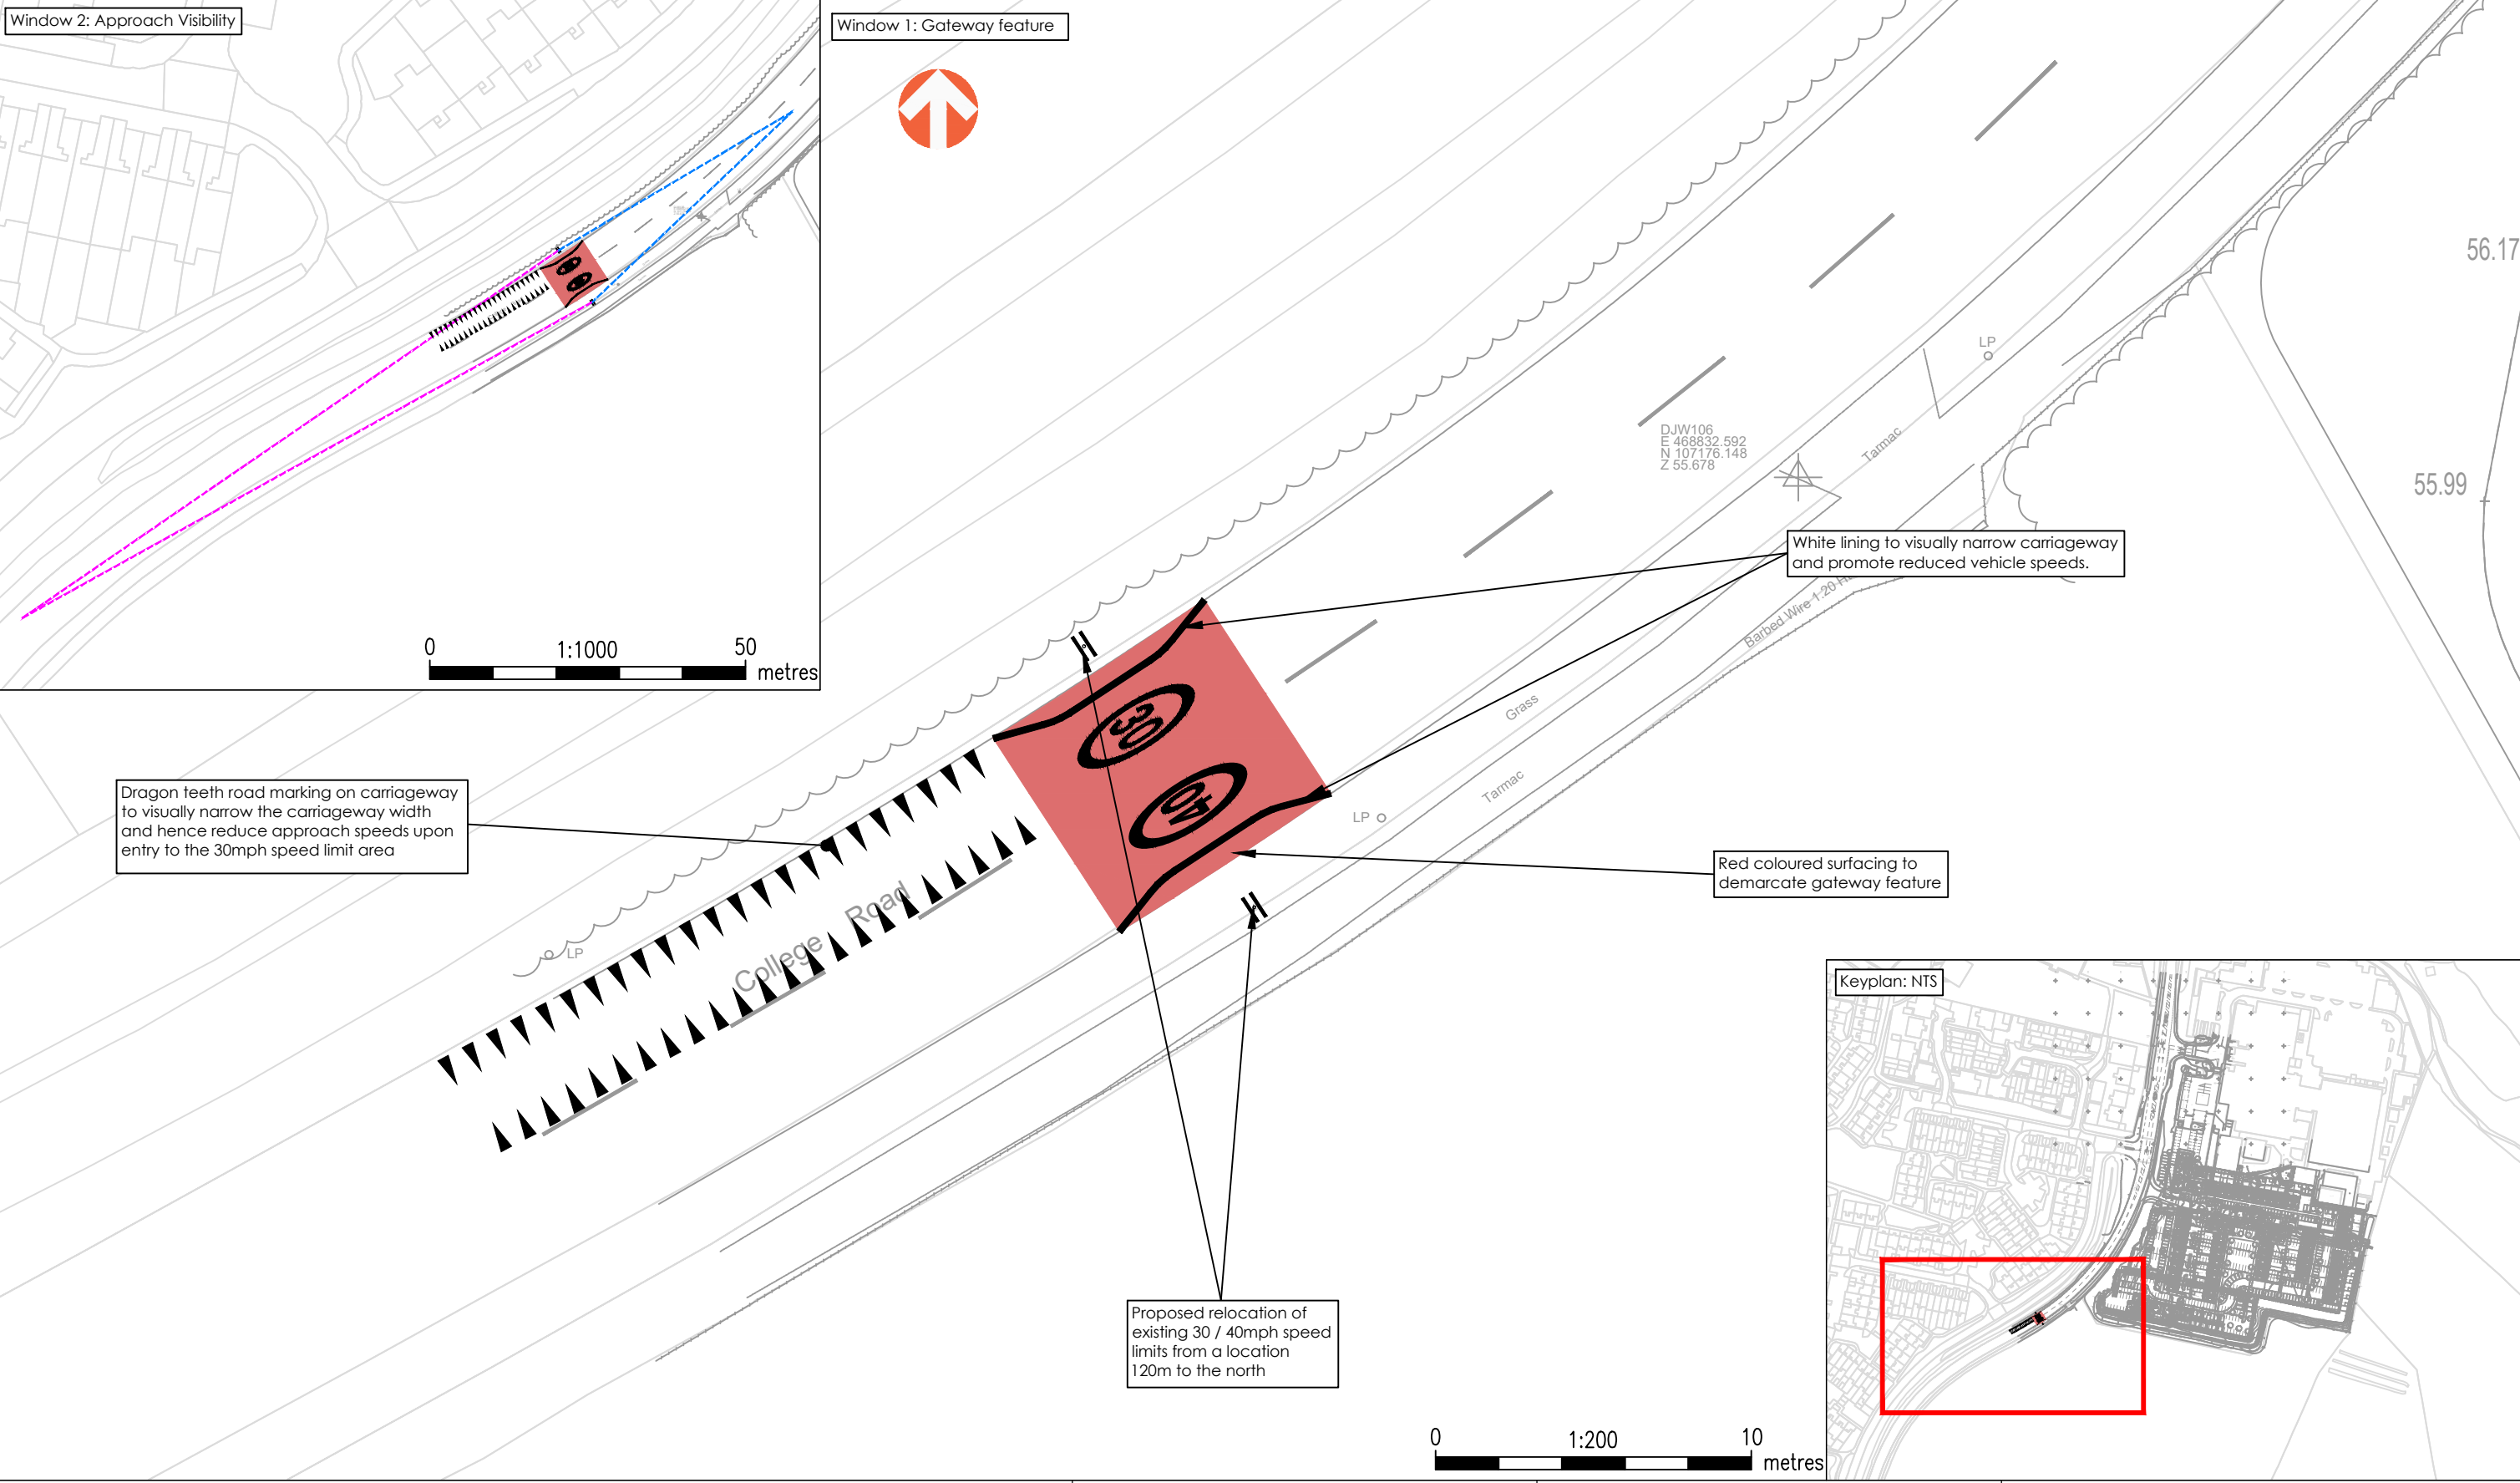

Key:

- Site boundary
- 40mph/103m approach visibility
- 30mph/43m approach visibility

Notes:

- Approach stopping site distances in accordance with Hampshire County Council's SSD calculator.

PROJECT: SOUTH DOWNS COLLEGE, HAVANT					
TITLE: PROPOSED LOCATION OF EXTENT OF 30MPH LIMIT AND ASSOCIATED GATEWAY FEATURE					
CLIENT: PLACES FOR PEOPLE			PROJECT No: 1017	DRAWING No: PHL-301	REV: A
DRAWING STATUS: FOR INFORMATION ONLY			SCALE @ A3: AS SHOWN		

Awcock Ward Partnership, Ada House, Pynes Hill, Exeter, EX2 5TU
Tel: 01392 409007 Web: www.awpexeter.com